



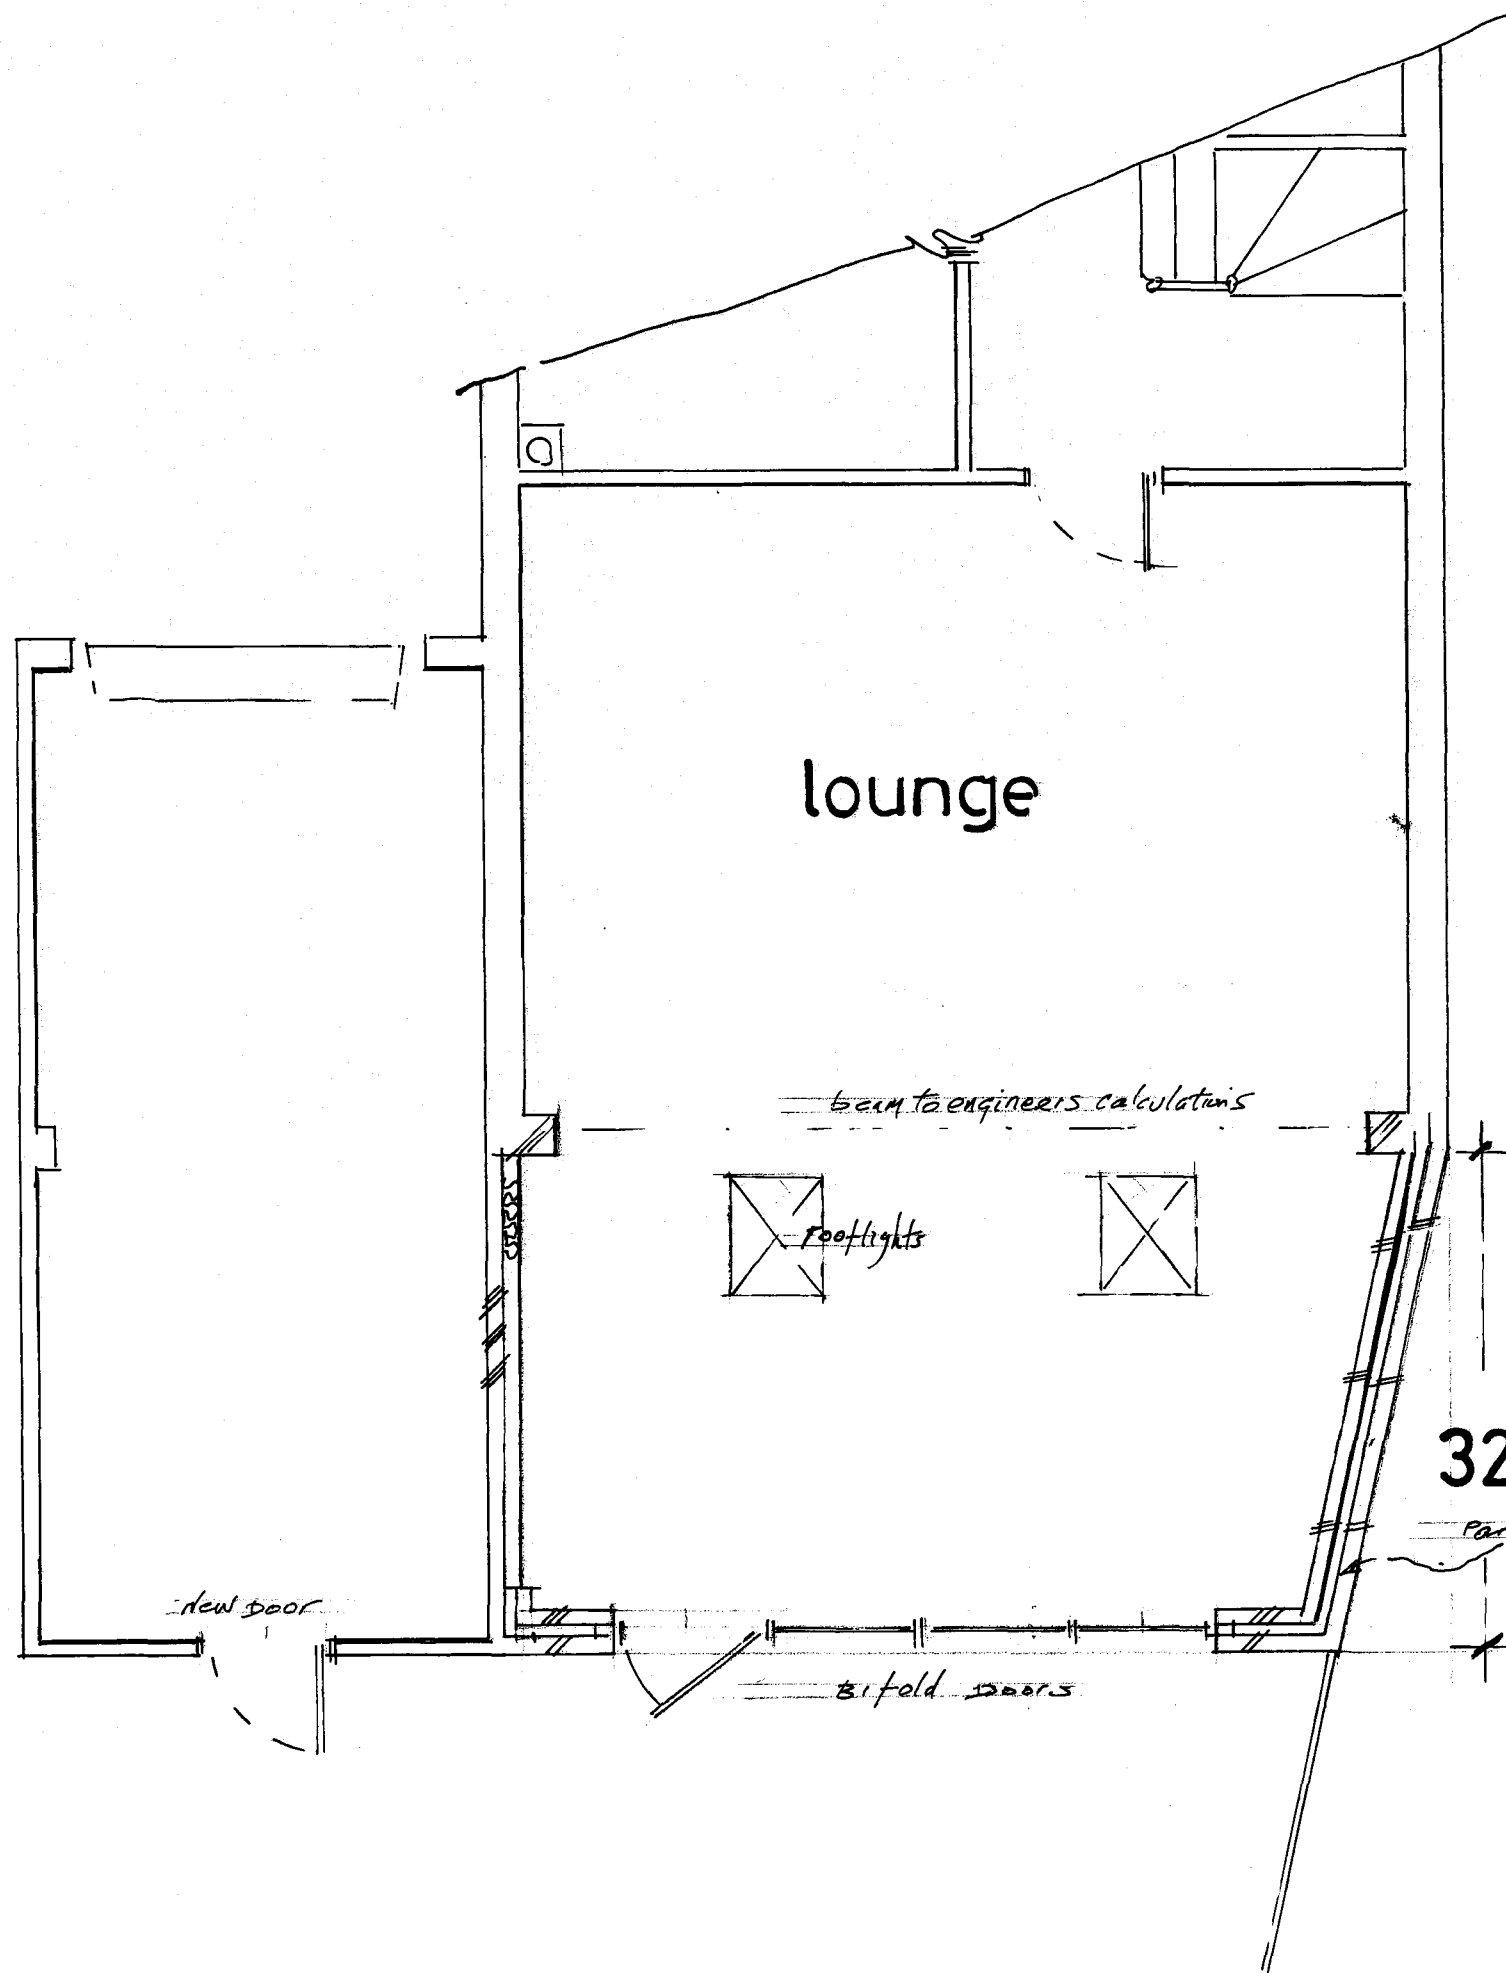

rear

1/100

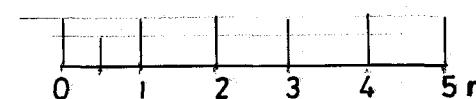

HAVANT BOROUGH
COUNCIL

03 AUG 2017

RECEIVED

Client

Shek

Drawing Title

Pineleigh
PO9 1NU

P 2

Scale

1/50

proposed

