

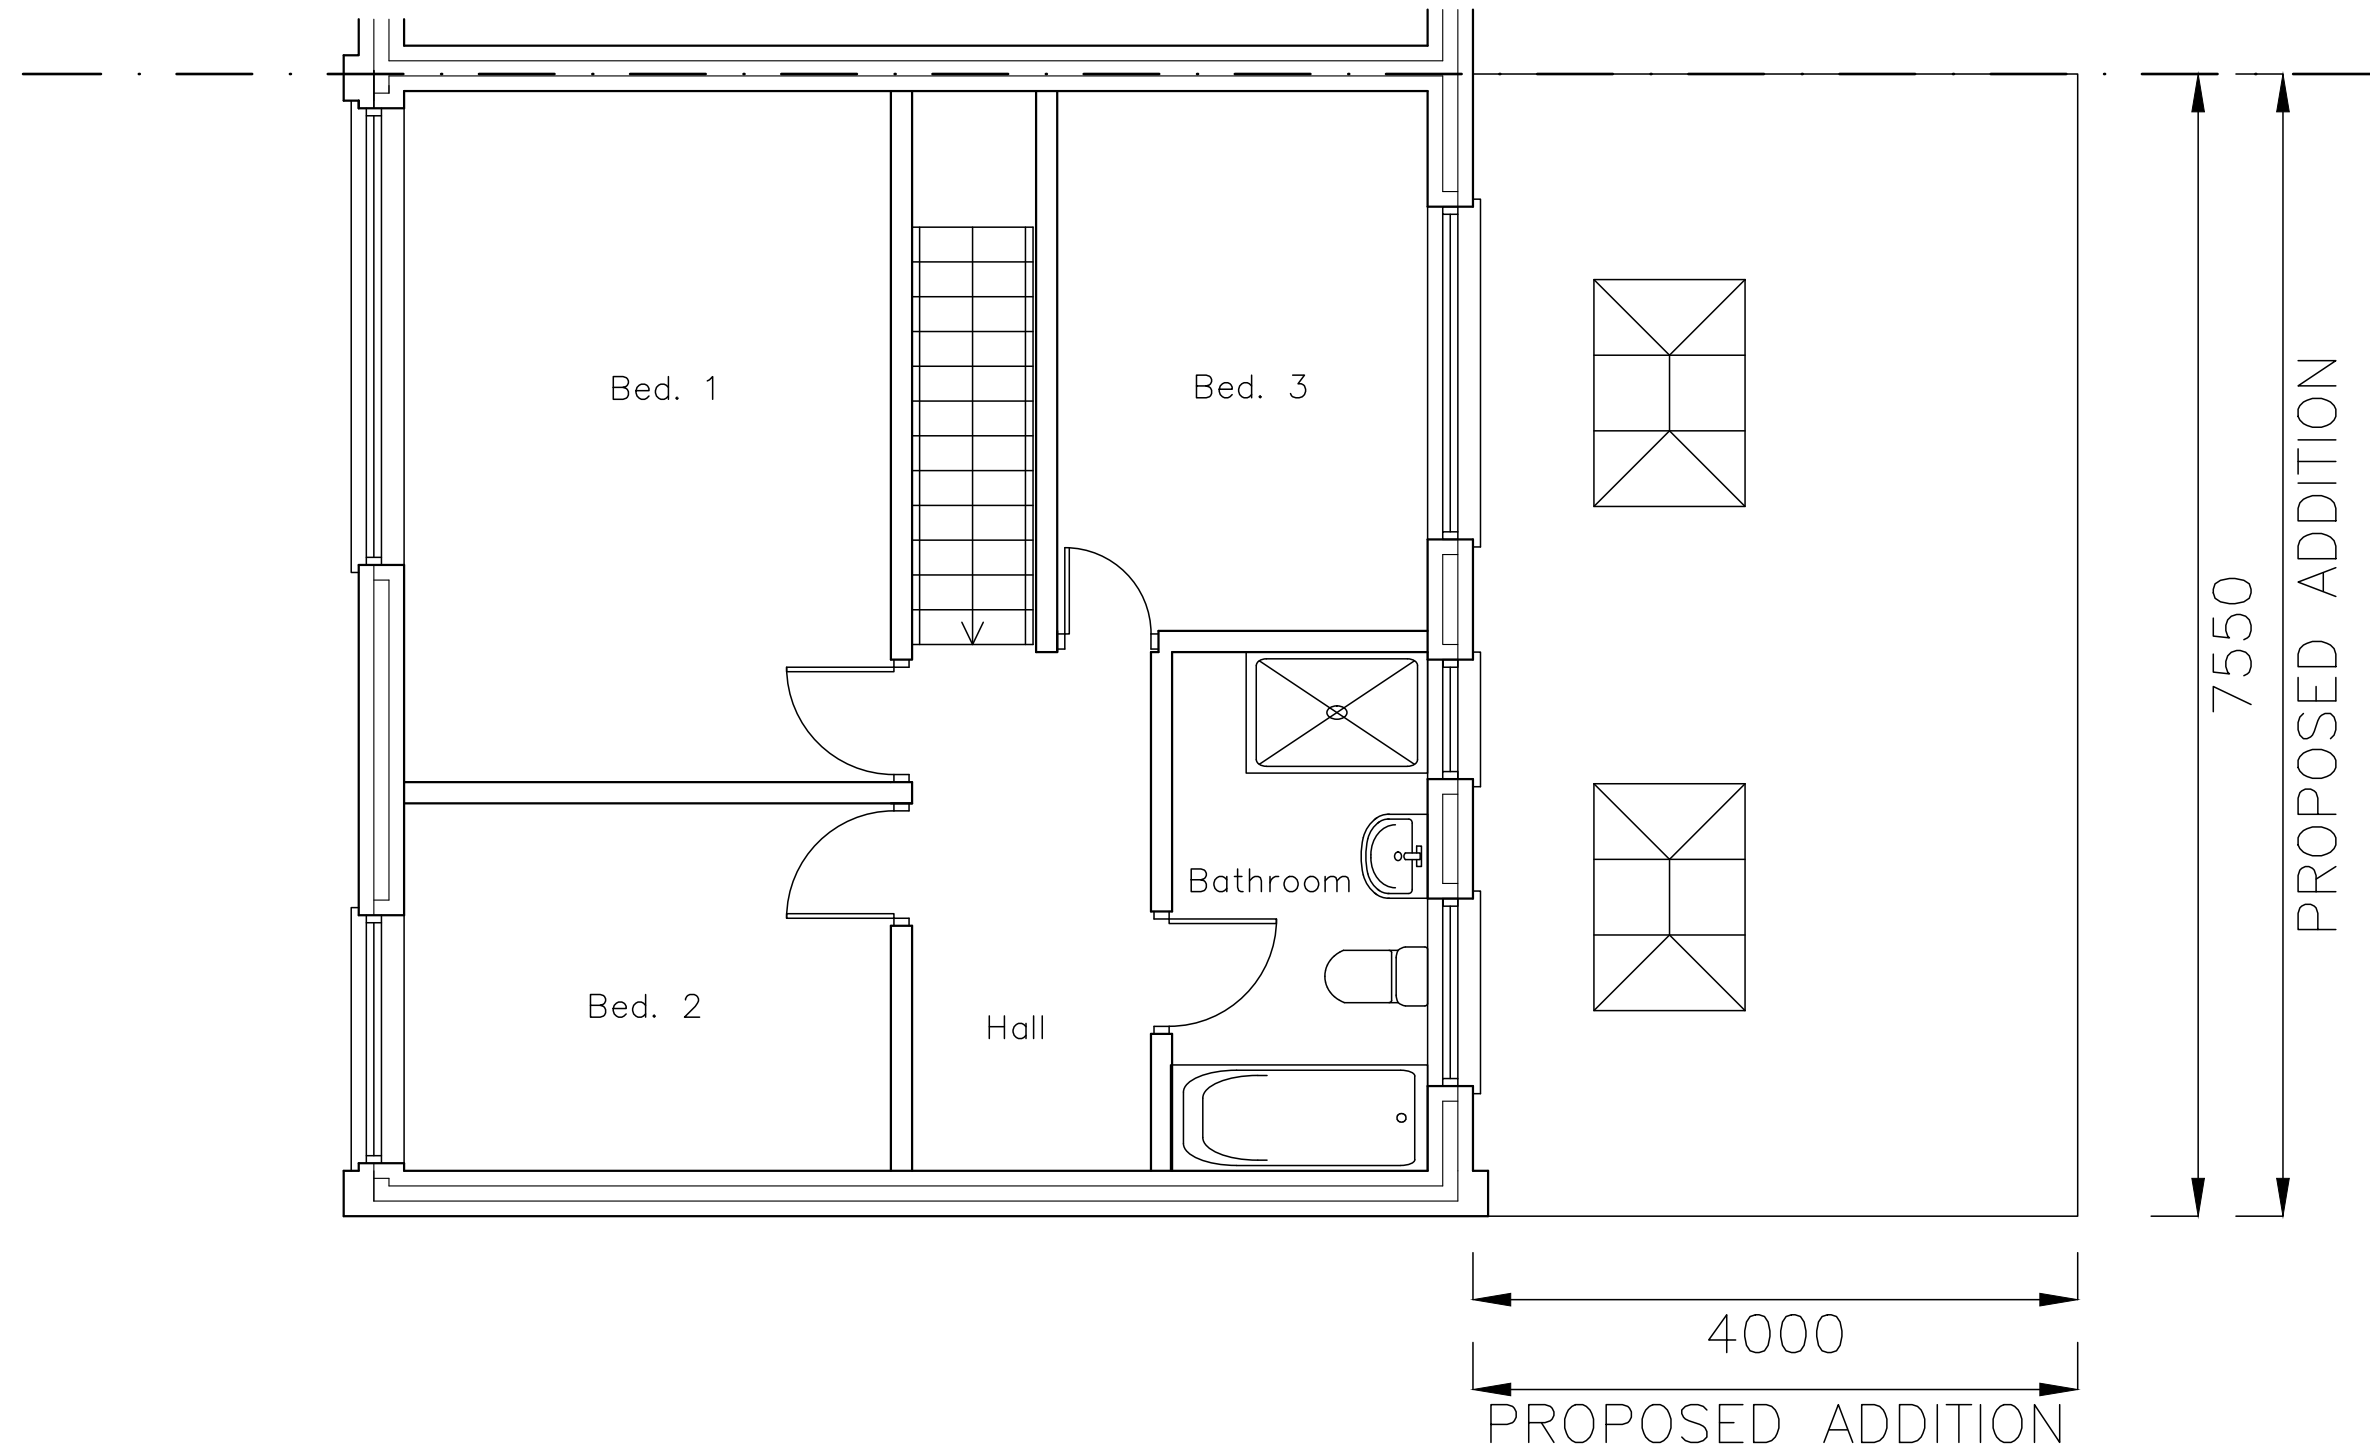


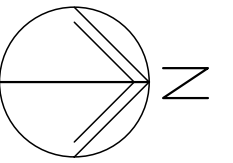

35 Cherrywood Gardens
Hayling Island
PO11 9DE
metres

PROPOSED FIRST FLOOR PLAN

Revisions
A.

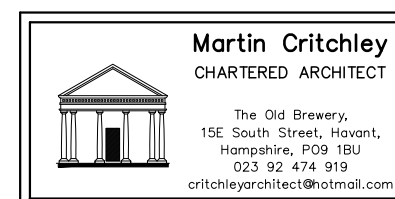

Scale A3 = 1:50
Drawn ELR
Date 01/08/17