


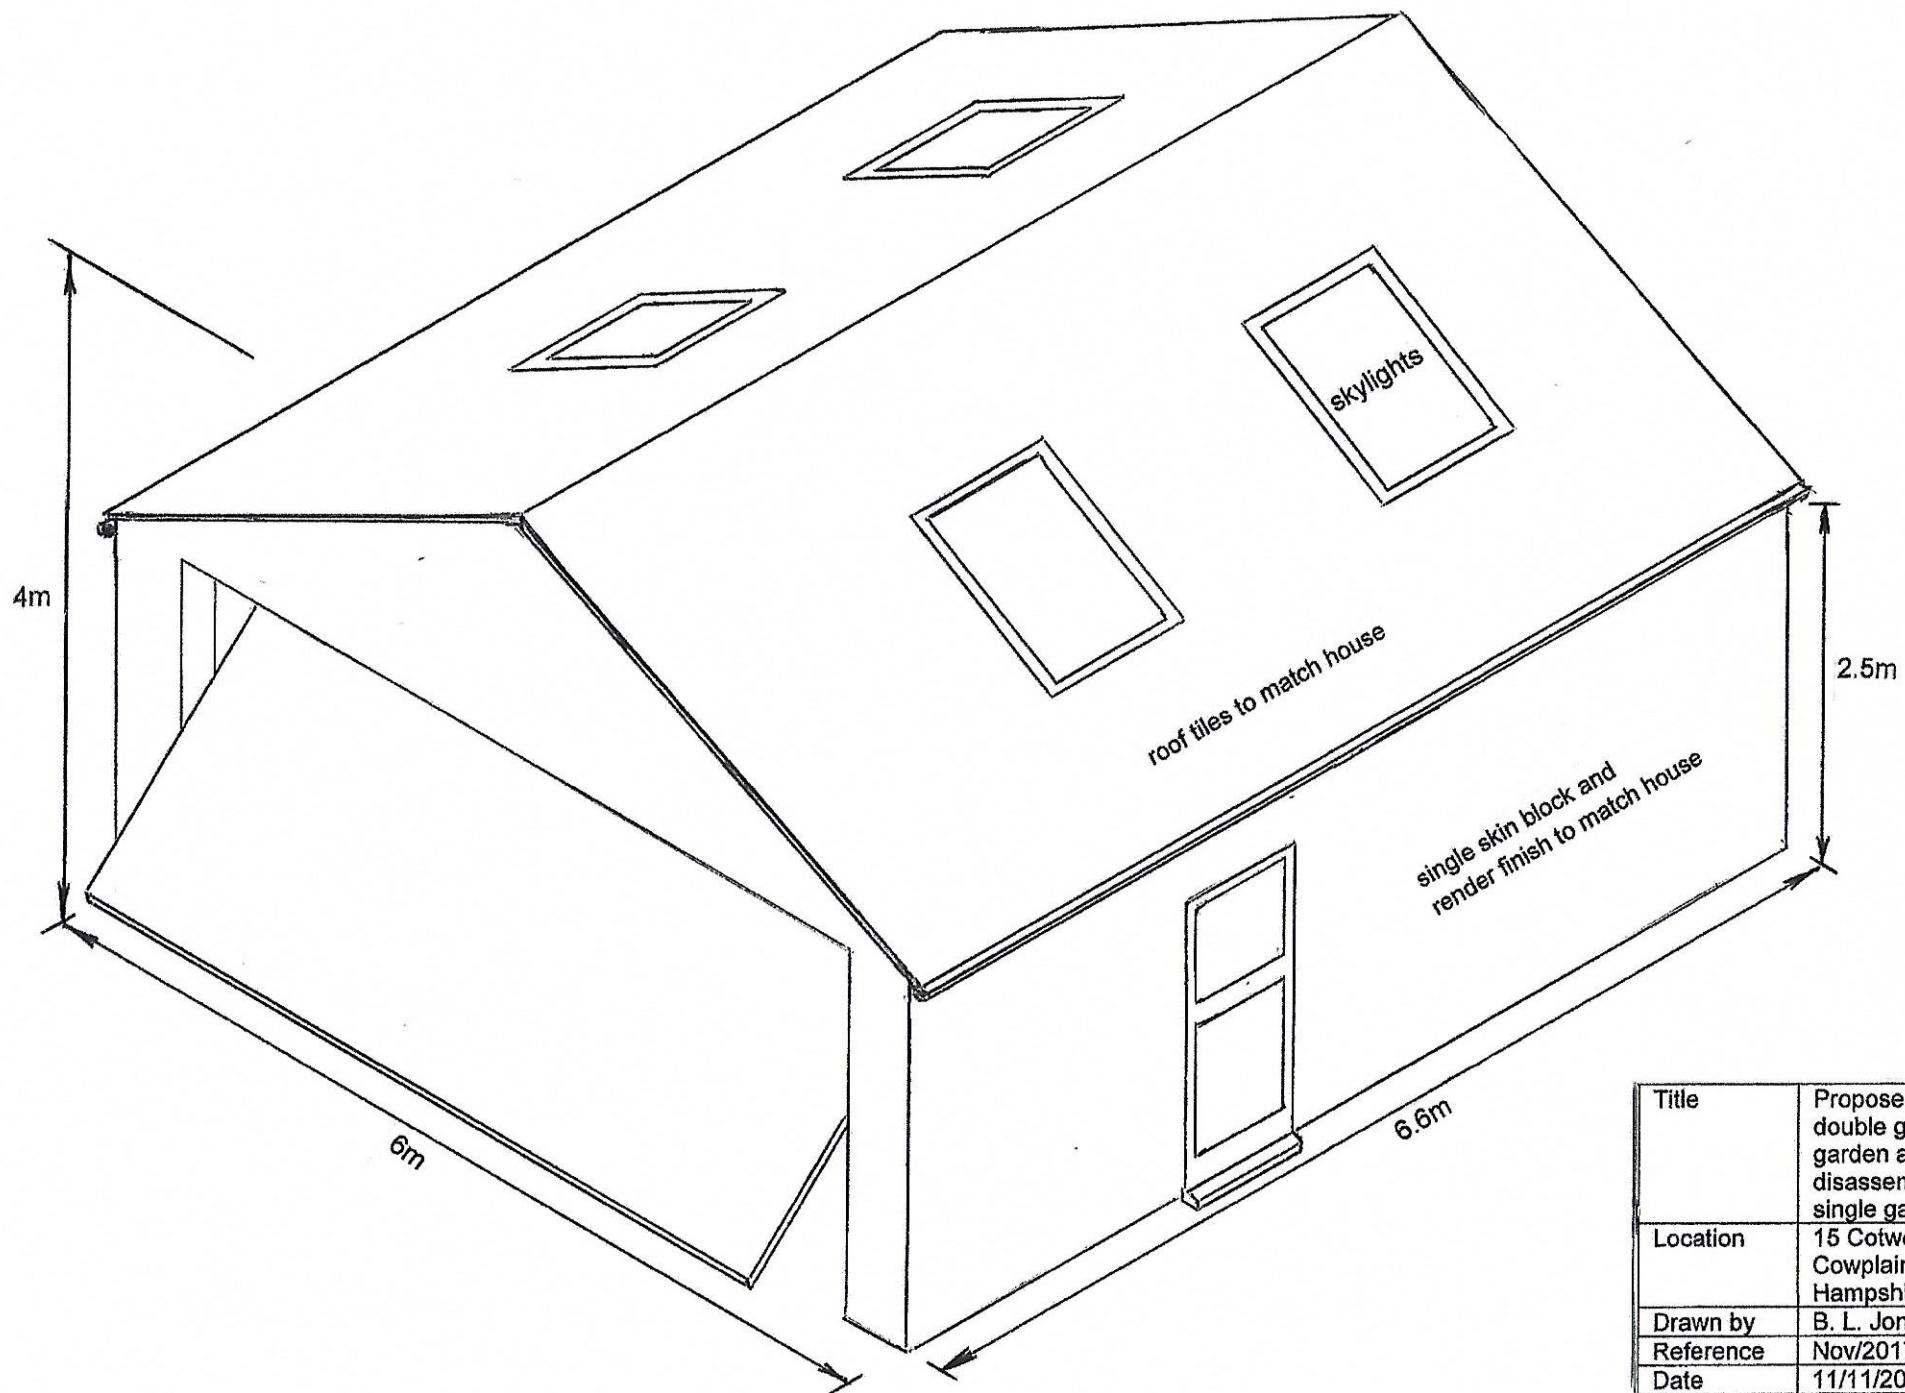

SCALE 1:50

Title	Proposed erection of double garage to rear garden and disassembly of existing single garage.
Location	15 Cotwell Avenue, Cowplain, Waterlooville, Hampshire. PO8 9AP
Drawn by	B. L. Jones
Reference	Nov/2017/001
Date	11/11/2017