


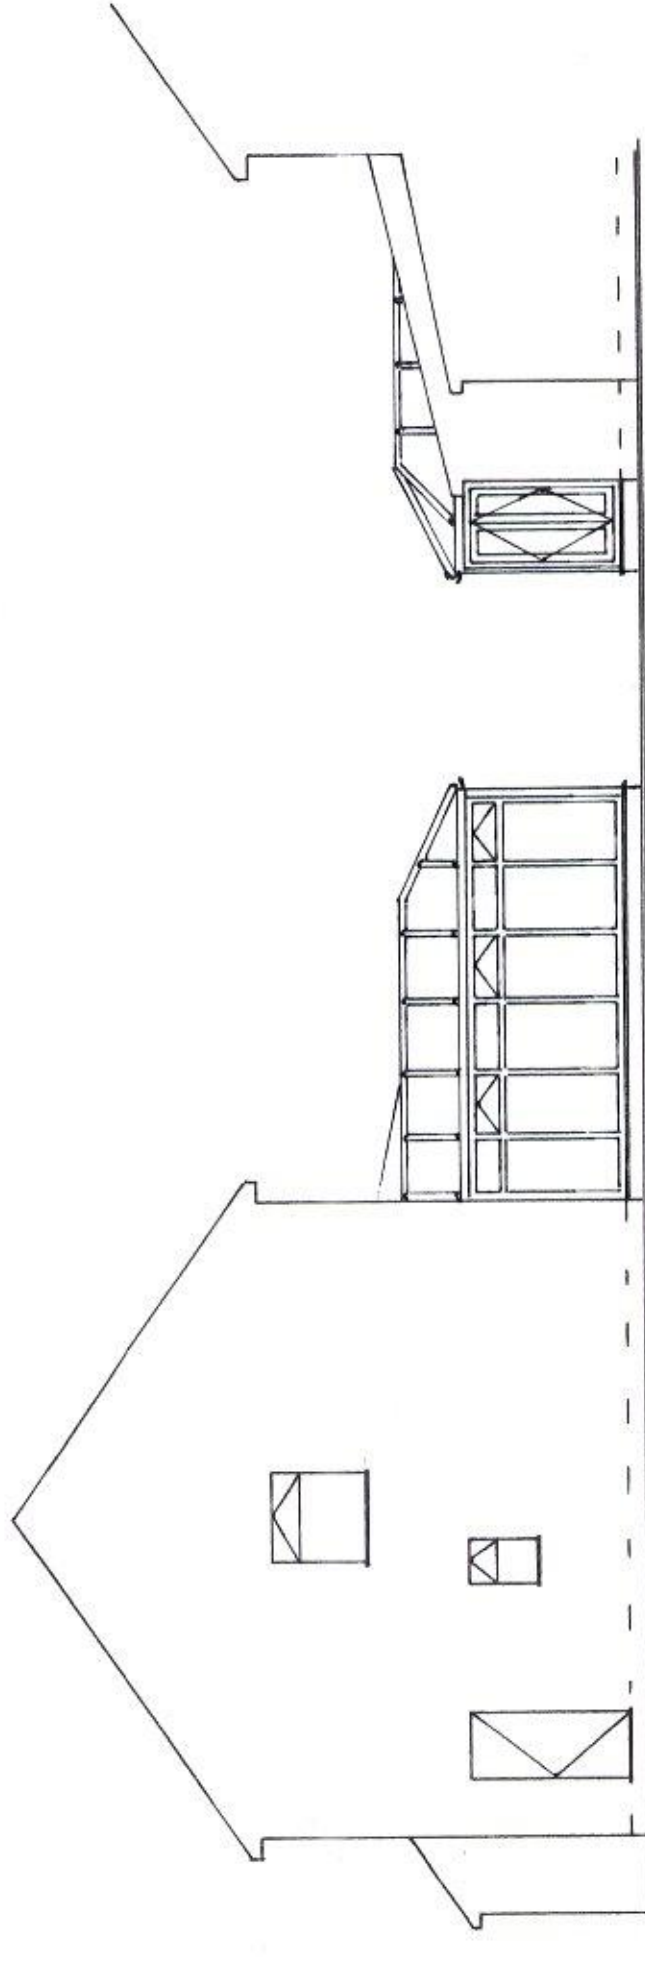

PROPOSED SIDE ELEVATIONS

HAVANT BOROUGH
COUNCIL

28 SEP 2017

RECEIVED



Scale: 1:100