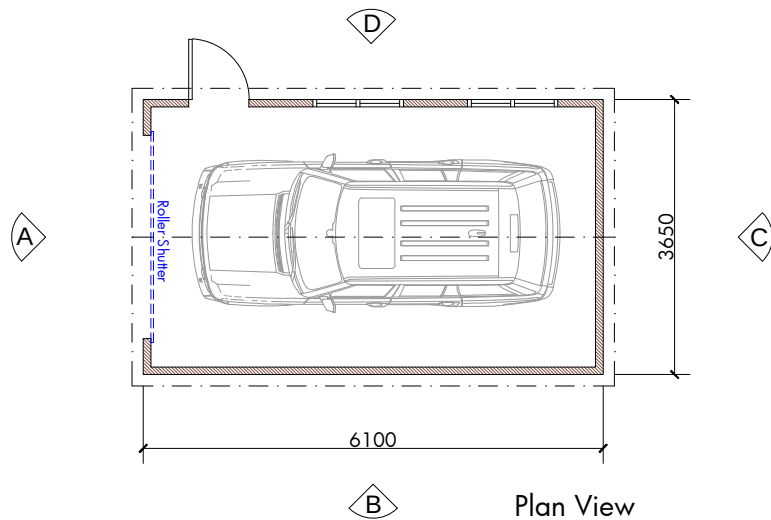
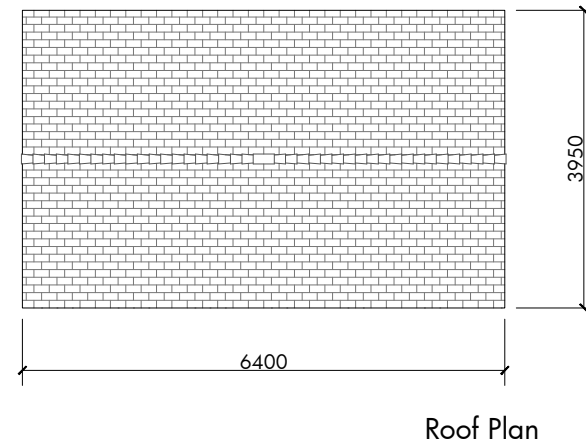


SCALE 1:100

	= A DOUBLE COURSE OF BRICKS LAID LEVEL
	= POSITION OF DOWNPIPES

SPECIFICATIONS:

Roof:

Synthetic slate tiles @ 22.5° pitch
Black guttering to roof slopes

Walls:

Walls clad in cedar featheredge cladding



Ascot Timber Buildings LTD
Fernhurst Business Park,
Fernhurst, Haslemere, Surrey. GU27 3HB
☎: 01428 653107 / 654334
✉: sales@ascot-timber.co.uk
🌐: www.ascot-timber.co.uk

CLIENT:

Mike Fairhurst
11 Wade Court Road
Havant
Hampshire
PO9 2SU

JOB TITLE:

Single Garage

DRAWING TITLE:

Proposed Plans & Elevations

For Planning Only Not Construction

DRAWN BY: Ben Cordell

DATE: 29th September 2017

Rev	Date	Comment

Drawing No. FAIRHURSTPO925U/01

SCALE: 1:100 @ A4

Revision