


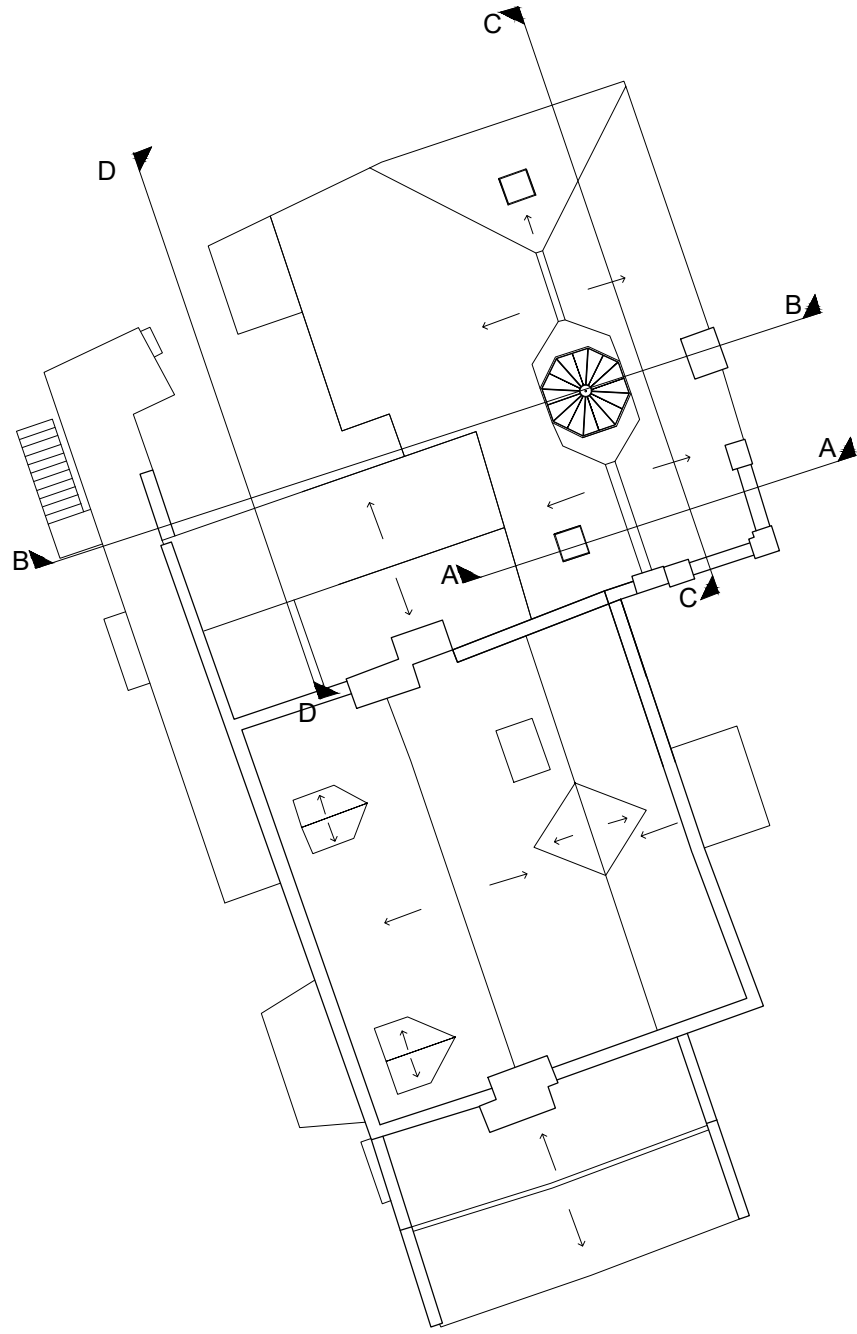

KEY PLAN 1:200 @ A1



SECTION D-D 1:20 @ A1

NB: ALL CONSTRUCTION SHOWN IS INDICATIVE ONLY AND HAS NOT BEEN SURVEYED

notes:

revisions: A | 14.09.2017 | DR | Issued for Planning

revisions:

Manor Trust
Alterations
The Elms, Lower Road, Bedhampton
drawing information



PWP Architects Ltd 61 South Street, Havant, Hampshire PO9 1BZ
t: 02392 482494 f: 02392 481152
e: design@pwp-architects.com
w: www.pwp-architects.com

status : Planning
date : September 17
scale : 1:20 @ A1
drawn : DR
checked : JS

job: 5452 dwg: 1405 rev: A

100mm @A1 / 50mm @A3

NOTE: The contractor is responsible for checking all site dimensions and levels. These should be checked prior to the ordering of any components and before the commencement of the works. All discrepancies should be brought to the attention of the Contract Administrator