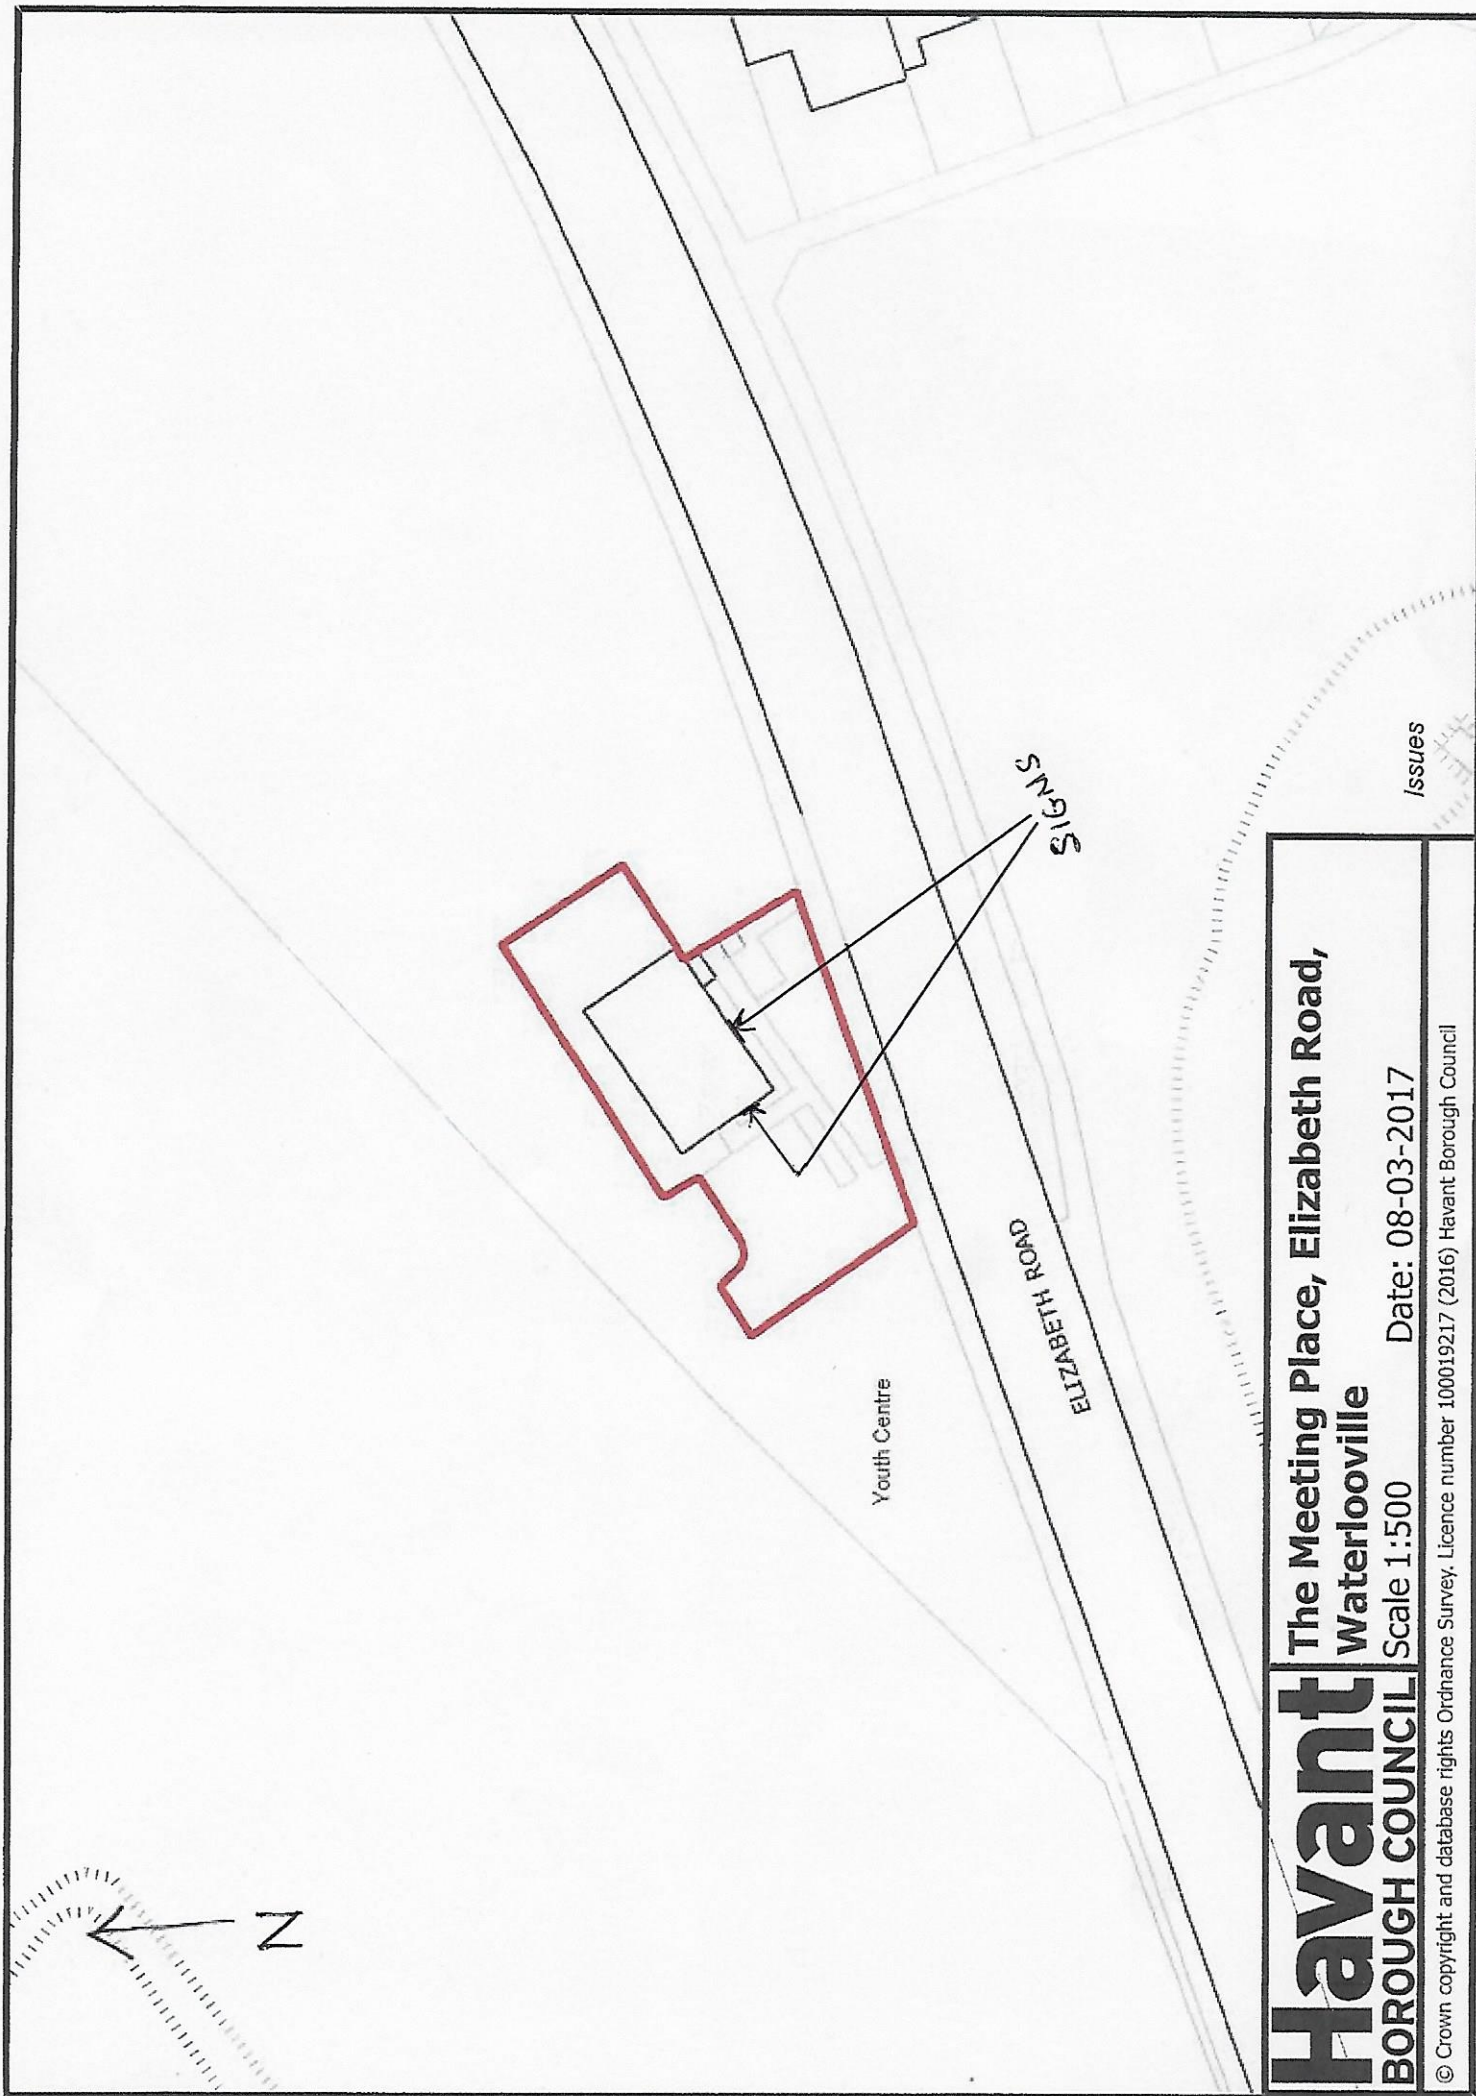


Scale 1:500

Havant BOROUGH COUNCIL	The Meeting Place, Elizabeth Road, Waterloooville	Date: 08-03-2017	Issues
	Scale 1:500		
© Crown copyright and database rights Ordnance Survey. Licence number 100019217 (2016) Havant Borough Council			