


NEW DRAINS TO PICK UP
INTO EX-1C 800MM DEEP
AT FRONT. NOTE BUILDER
TO CHECK LEVELS.

A PARTY WALL AGREEMENT IS REQUIRED WITH THE ADJACENT NEIGHBOUR AT NUMBER 54 IN WRITING PRIOR TO THE COMMENCEMENT OF ANY WORK OR THE EXCAVATION OF NEW FOUNDATIONS WITHIN 3M. NOTE THIS IS THE RESPONSIBILITY OF THE OWNER

NEW SINGLE STACK PLUMBING TO BS 5572 USE 75MM DEEP SEAL TRAPS. SVP TO TERMINATE MINIMUM 900MM ABOVE THE NEAREST OPENING WINDOW PROVIDE A RODDING ACCESS POINT AT THE BASE OF THE STACK

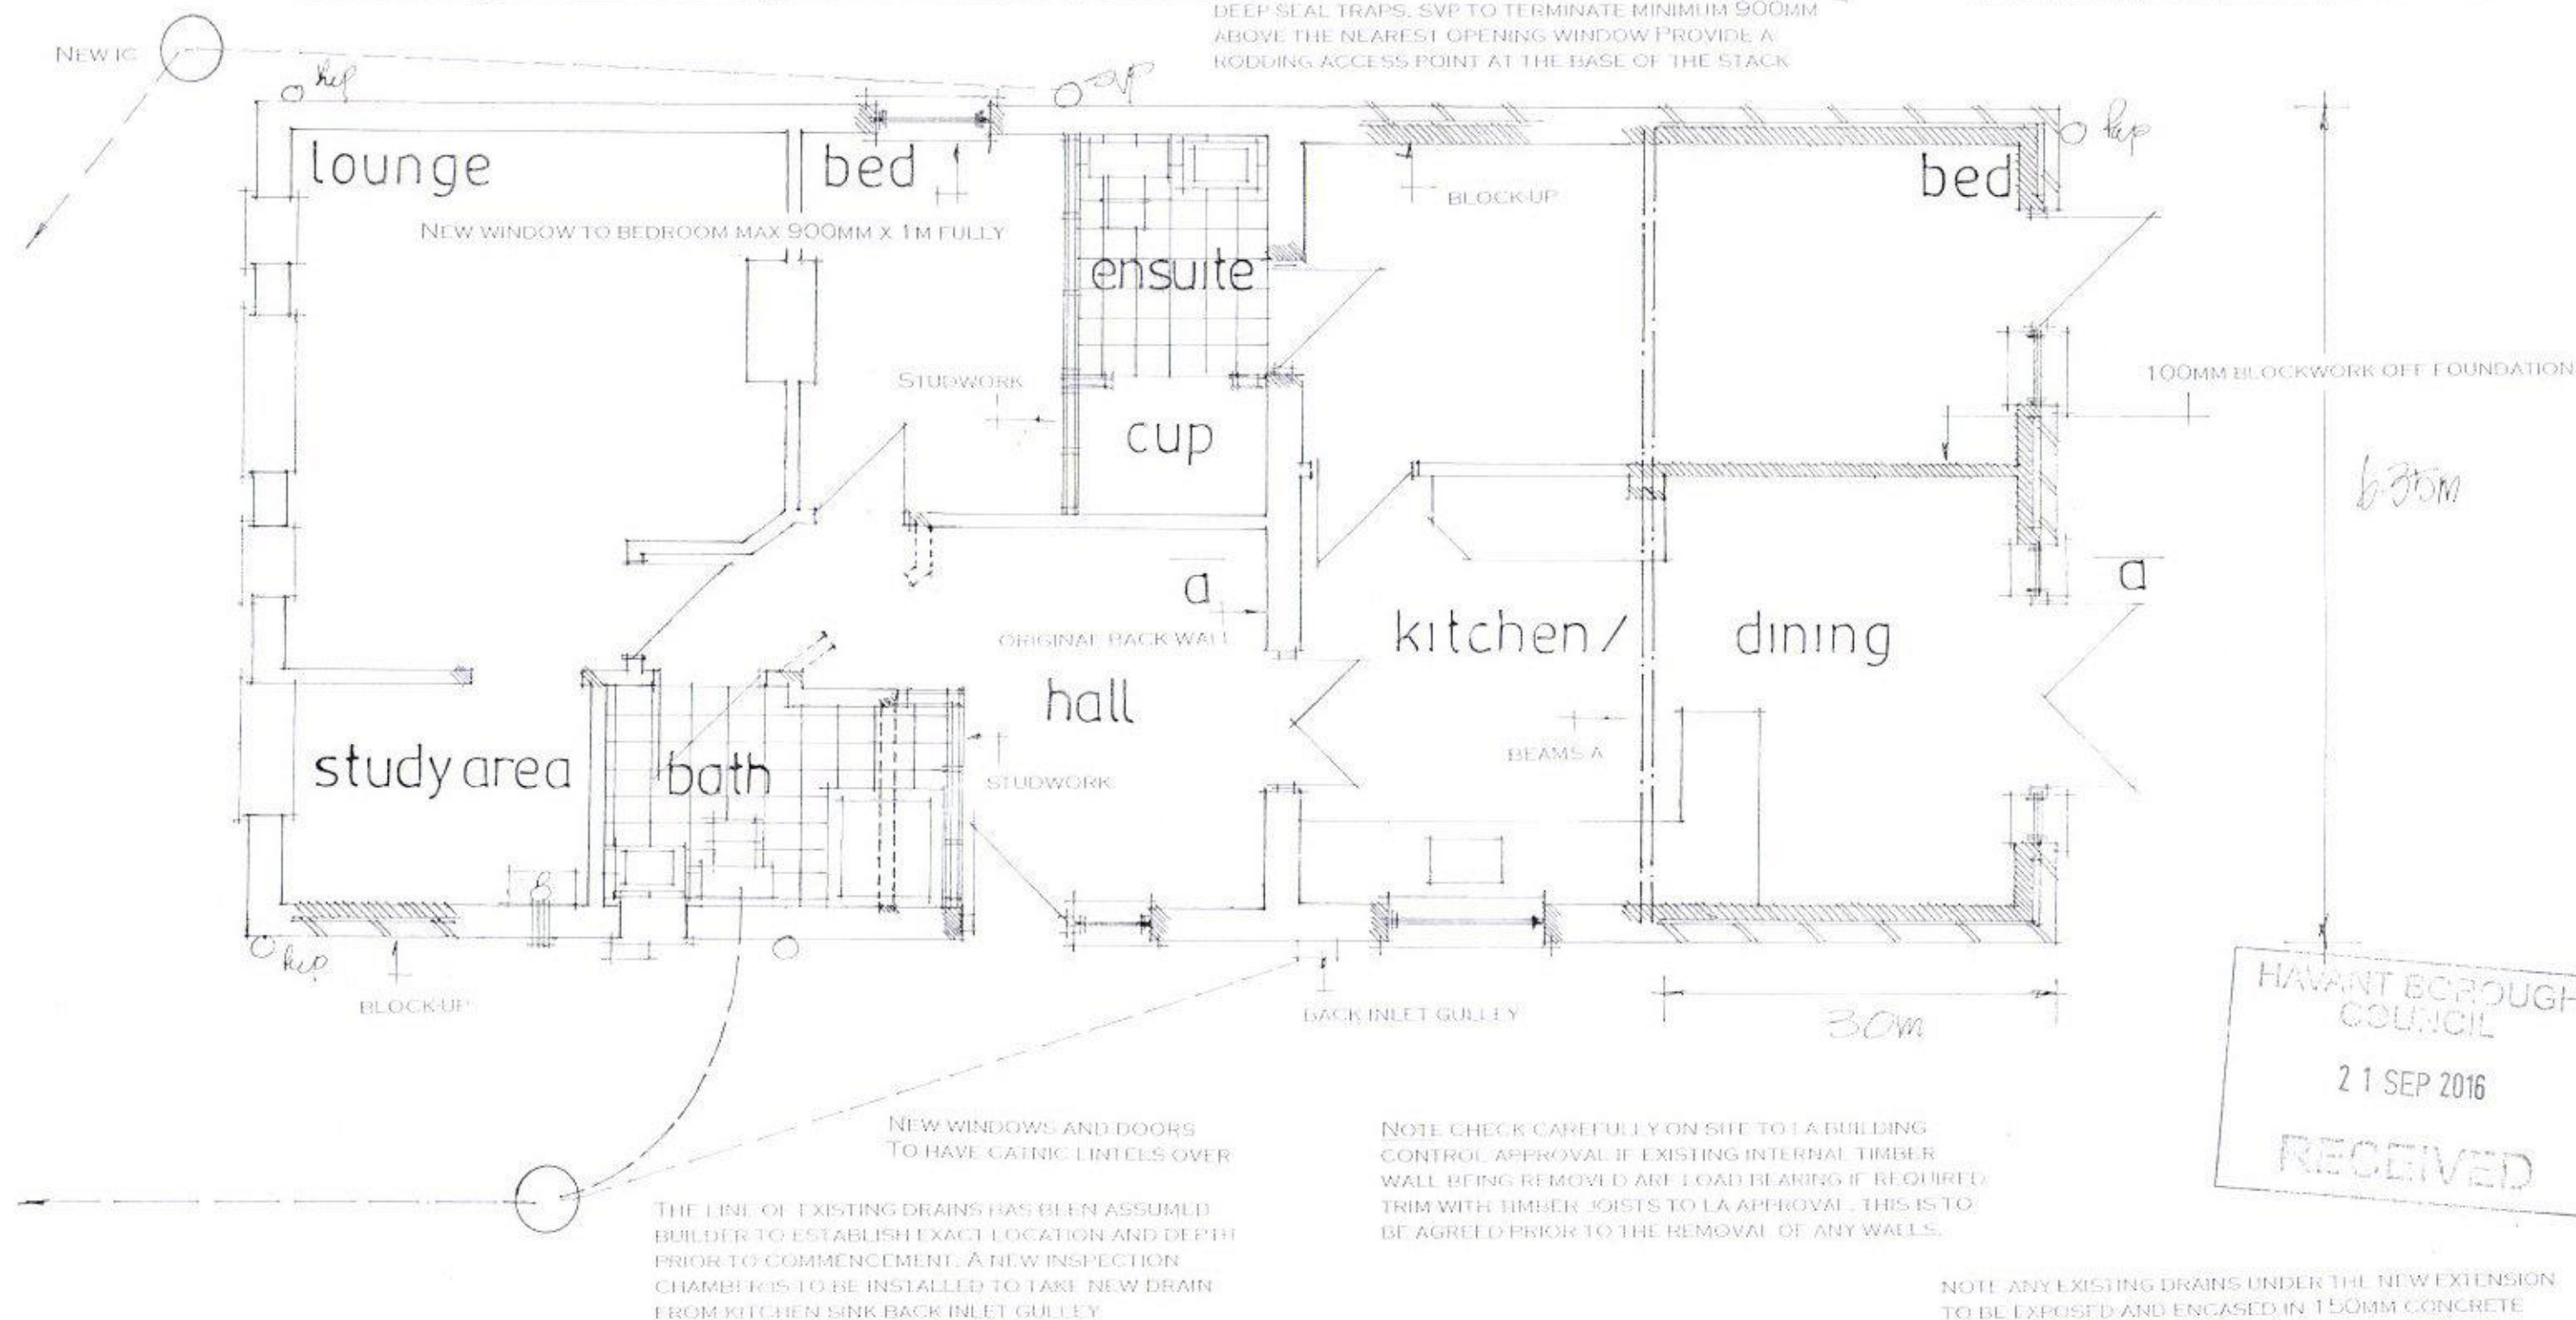

NOTE ANY EXISTING DRAINS UNDER THE NEW EXTENSION
TO BE EXPOSED AND ENCASED IN 150MM CONCRETE
AND PROTECTED WITH LINTELS THRU FOUNDATIONS.

PETER J. WALKER MRICS
CHARTERED SURVEYOR
182 SEAFRONT, HAYLING ISLAND, HANTS
PO11 9 AN

TEL: 02392467571

date sept 16
scale 1:50

Proposed Layout