
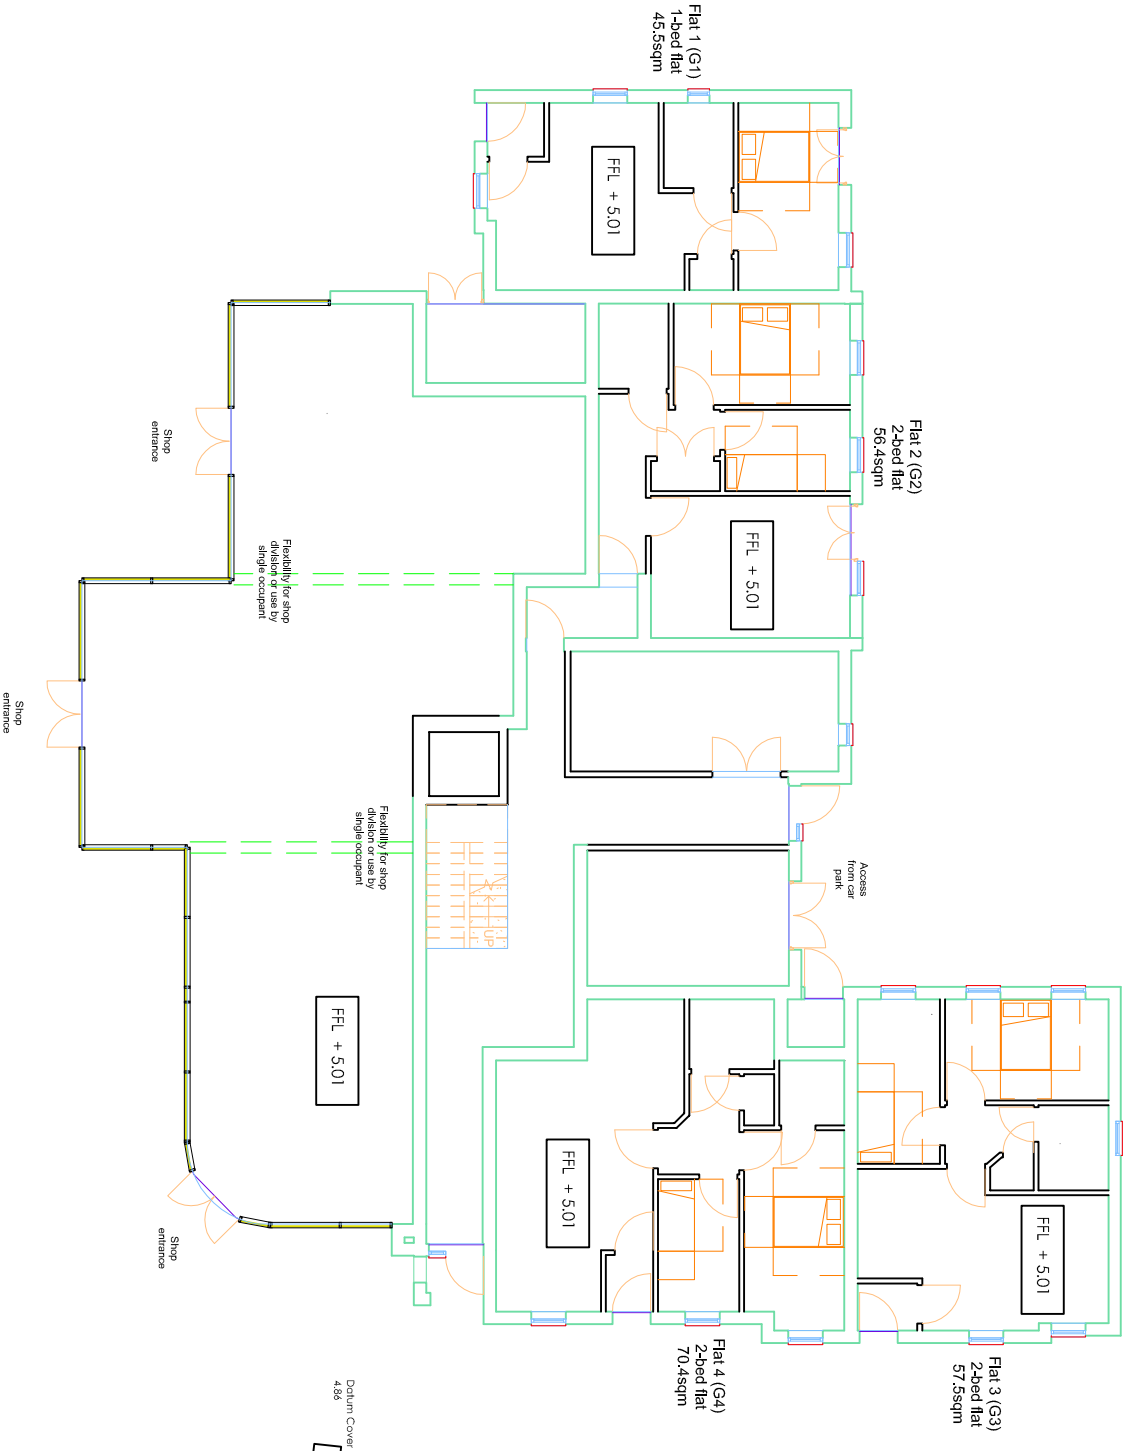
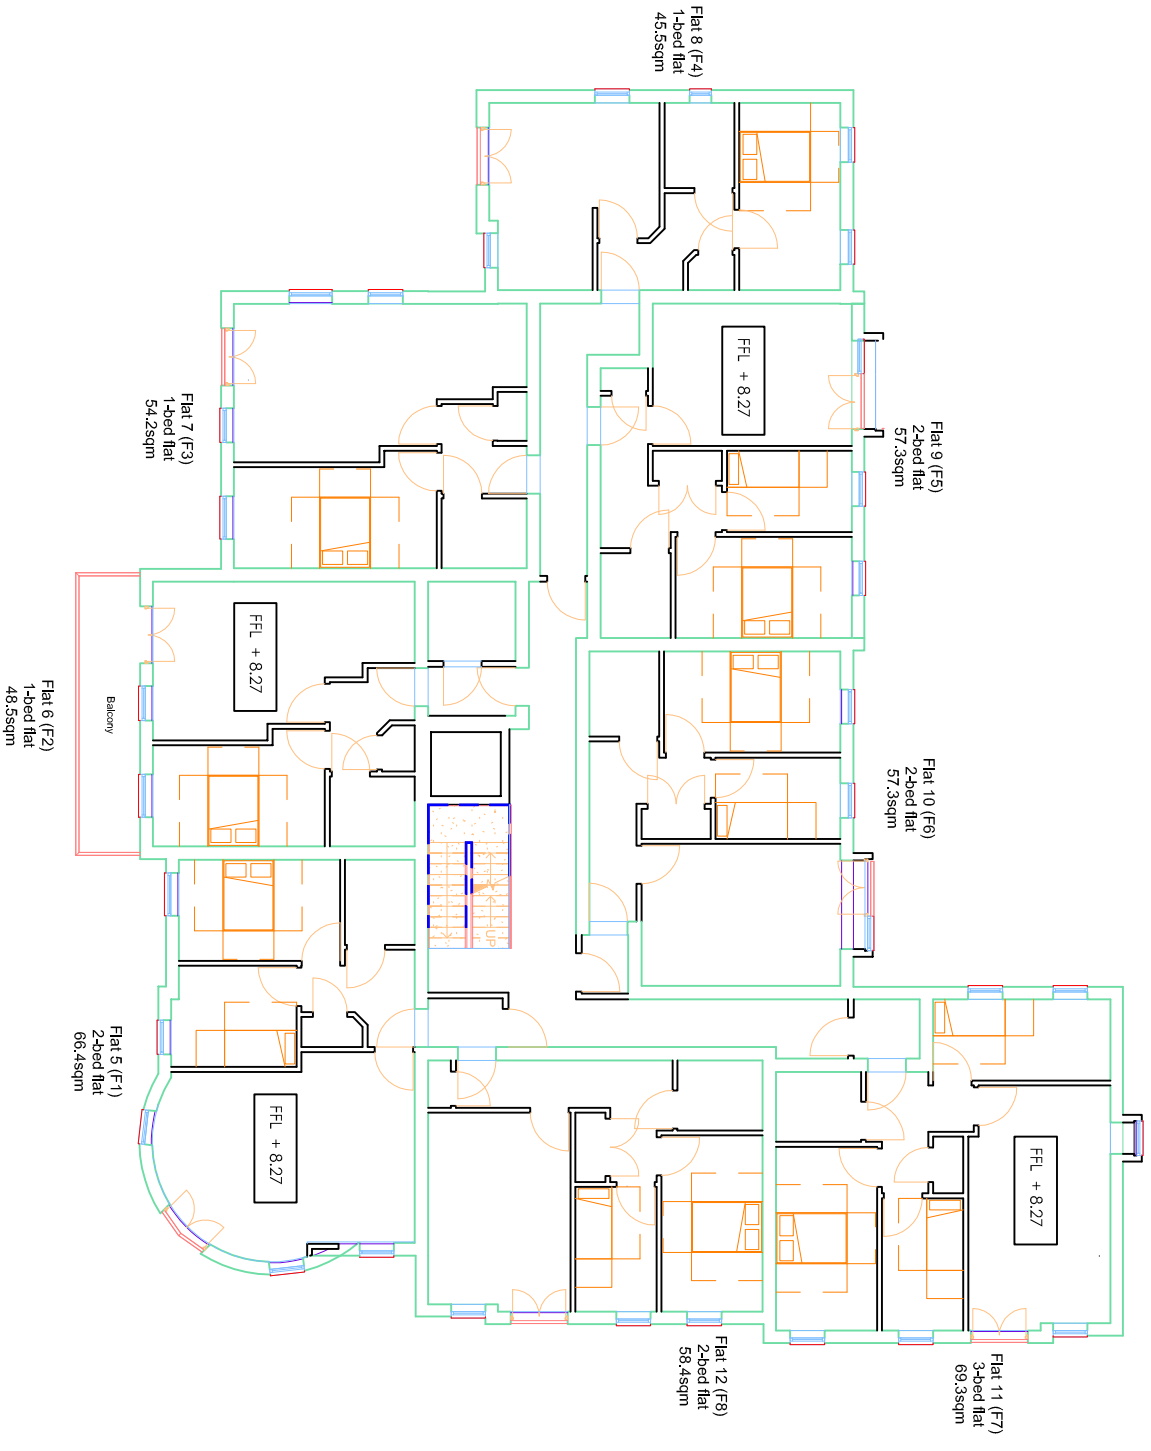
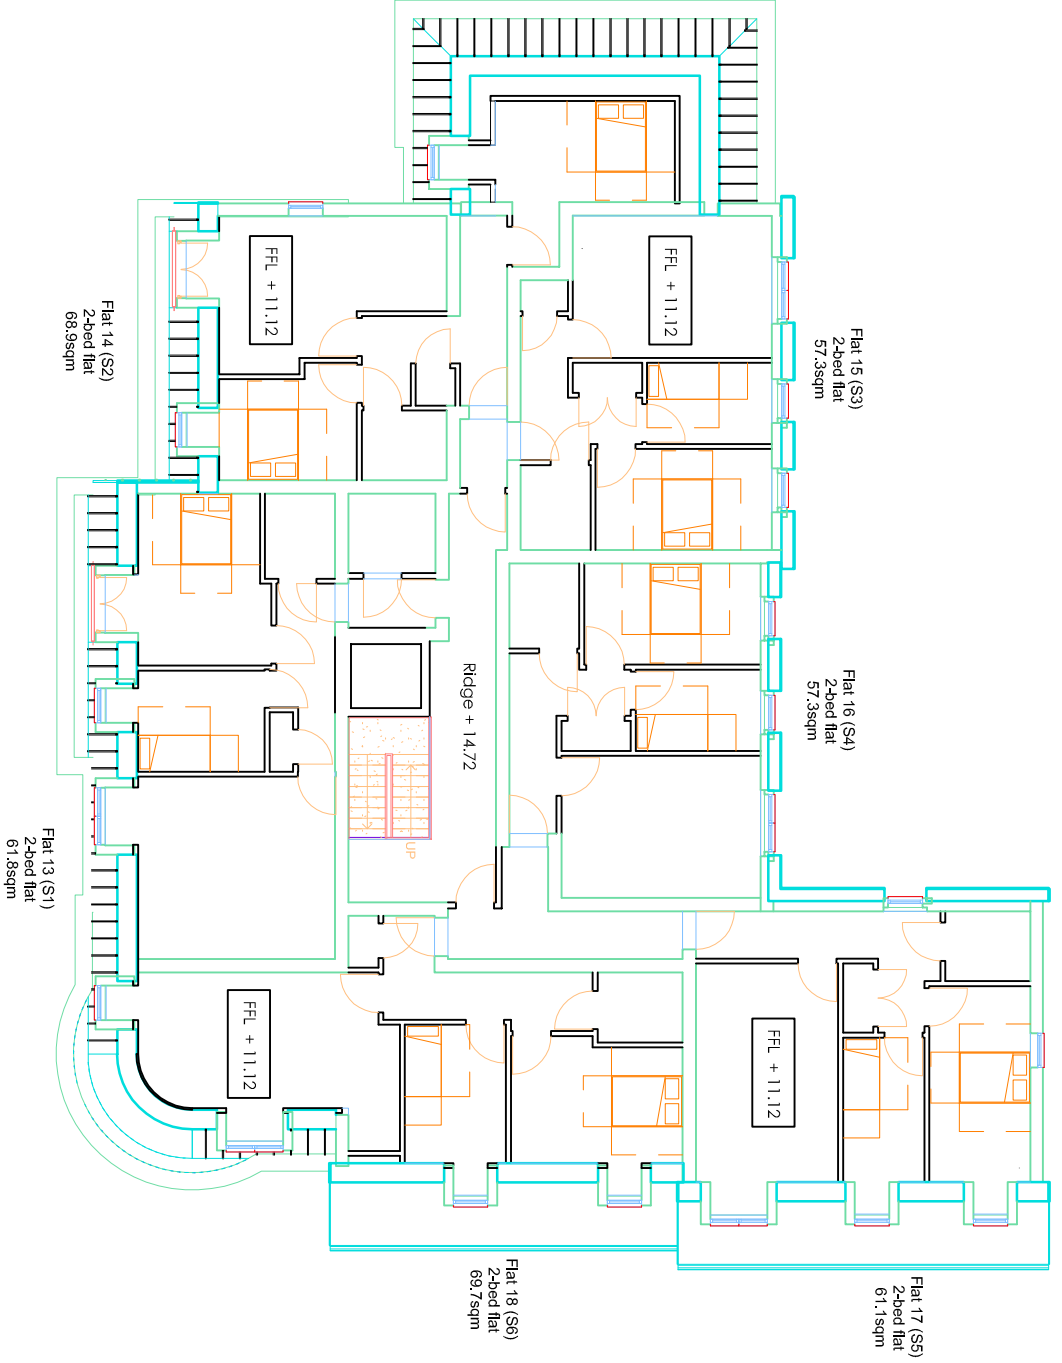


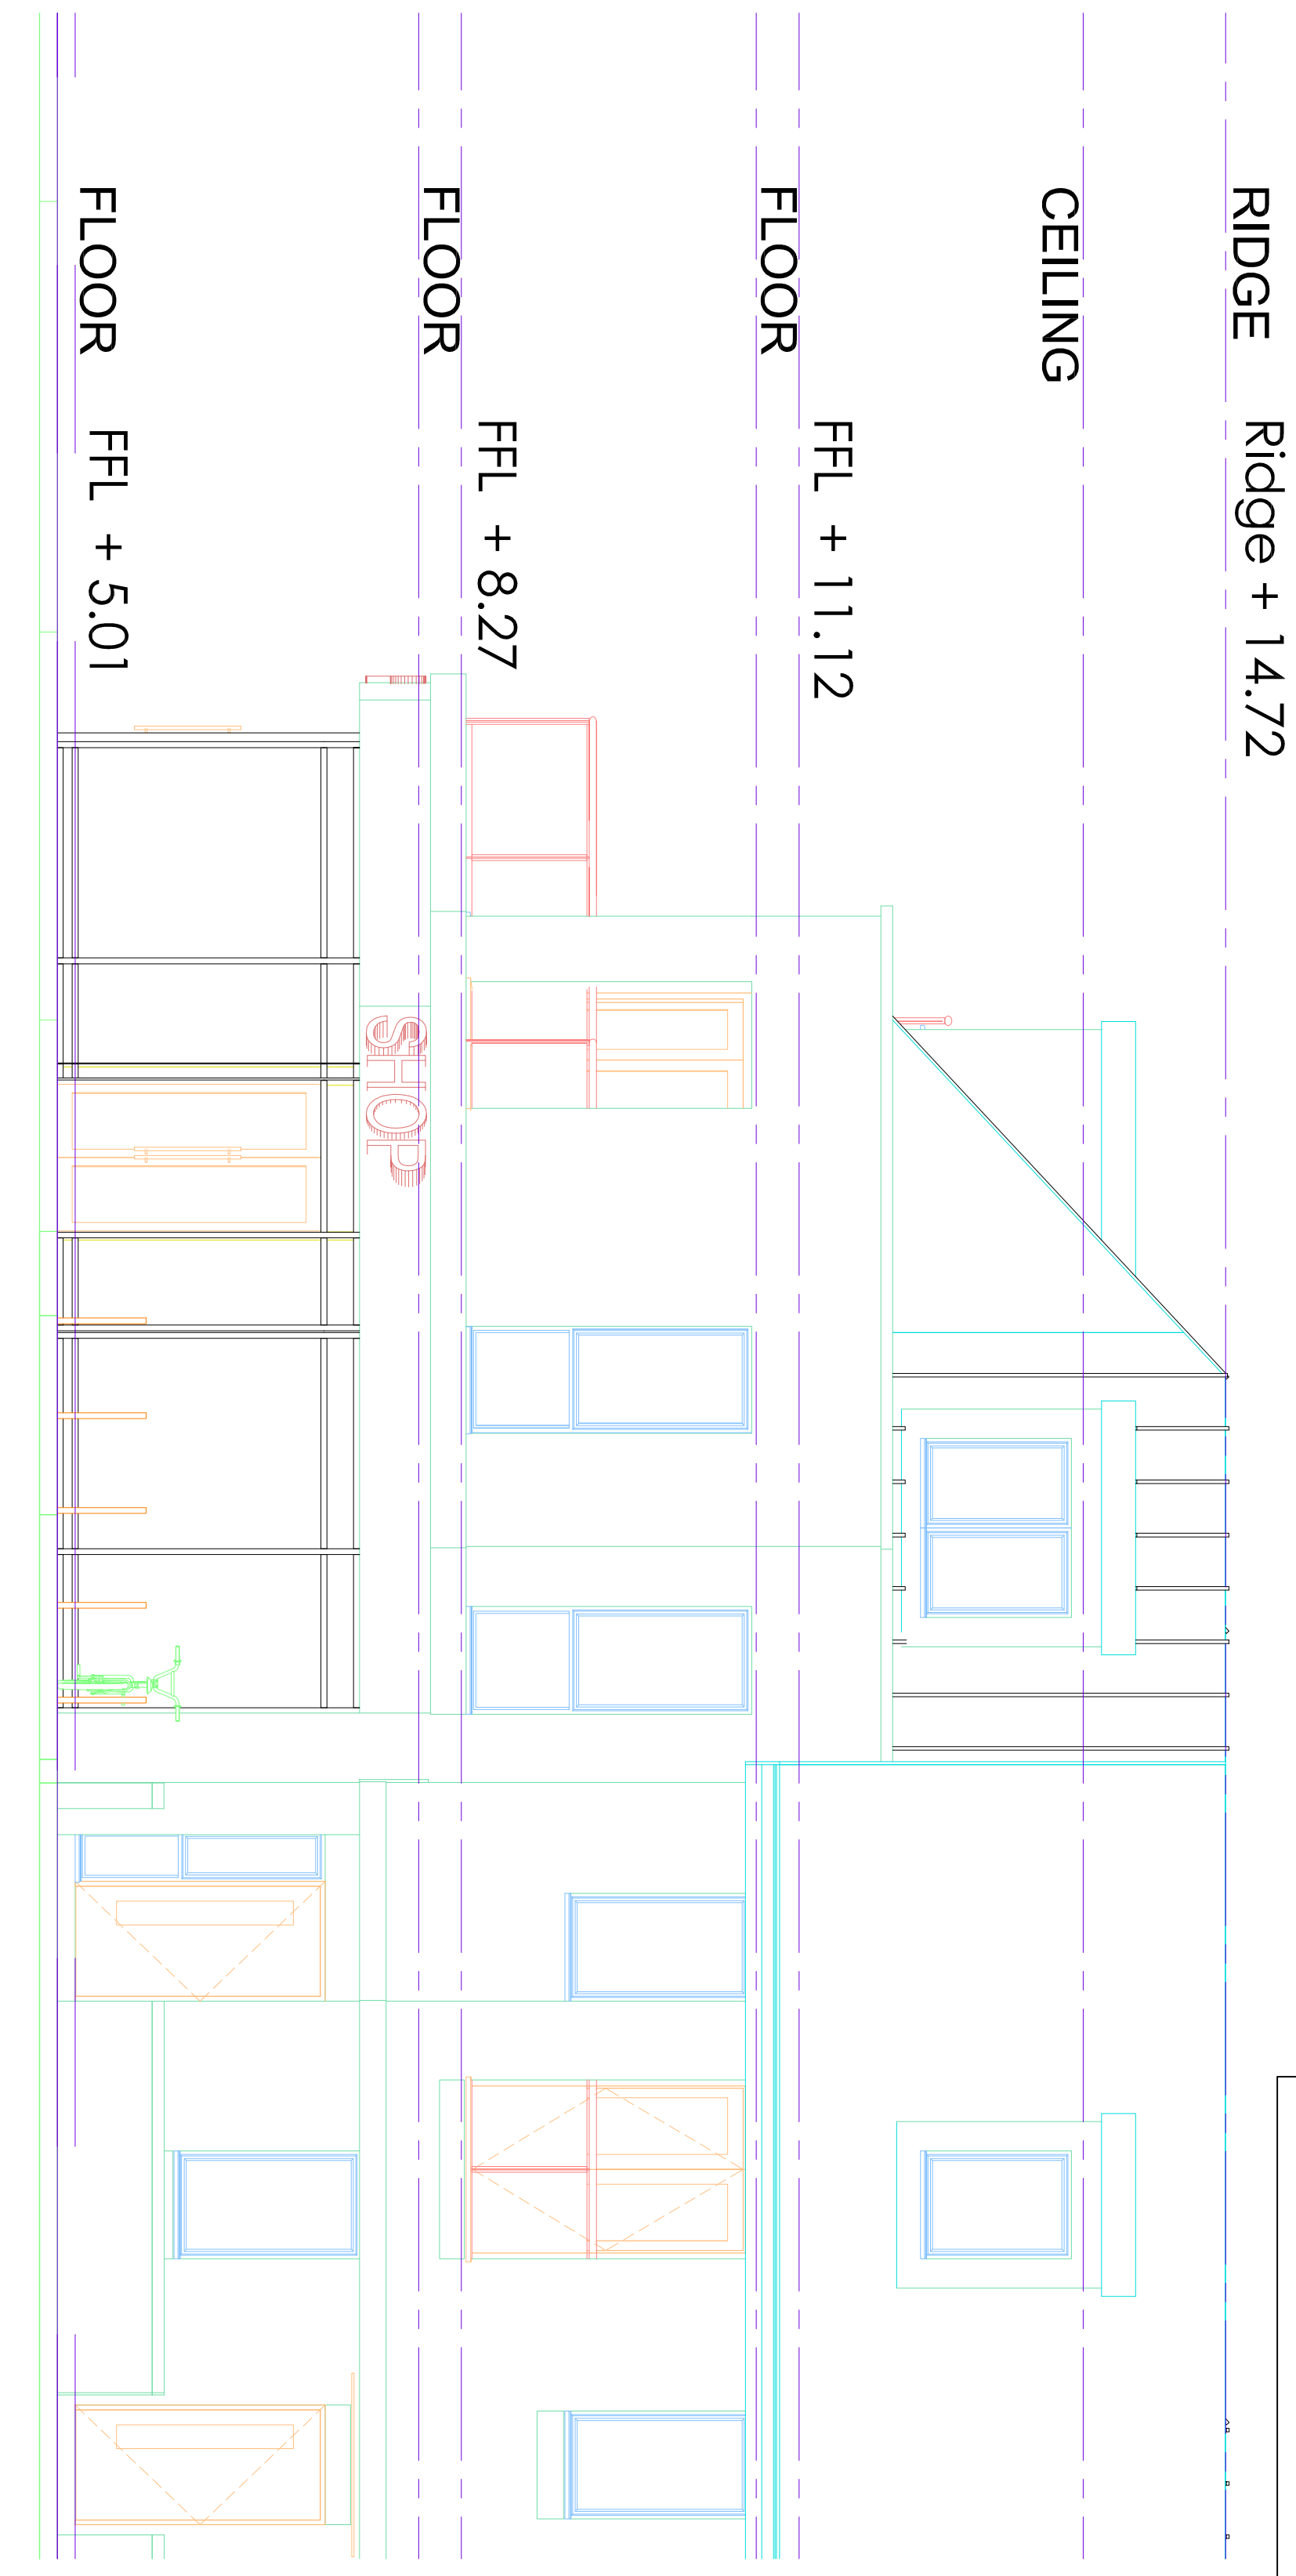

| Revision | Description | Date | Drawn |
|----------|-------------|------|-------|
|          |             |      |       |

36 Station Road  
Hayling Island  
Hampshire

awing Title :  
Proposed Levels

Chris Flint Associates Ltd

CHARTERED SURVEYORS - PROJECT MANAGERS  
DEVELOPMENT CONSULTANTS

|             |      |          |            |             |      |
|-------------|------|----------|------------|-------------|------|
| Drawn By    |      | Date     | SHEET SIZE | Approved By | Date |
| CF          |      | 01/10/17 | A1         |             |      |
| Drawing No. |      |          | Revision:  | Scale:      |      |
| CFA         | FULL | 01       |            | 1:200-50    |      |

## PLANNING