


NOTES

1. Beam and block floor to be designed by specialist and all partitions to be carried on multiple beams.
2. Do not scale. All dimensions to be confirmed on site.
3. Ground conditions assumed to be topsoil of varying depth, over firm to stiff clay of the Lambeth Group. Minimum depth of trench fill to BCO approval but minimum 1.5m deep to rear extension and tied into slab.

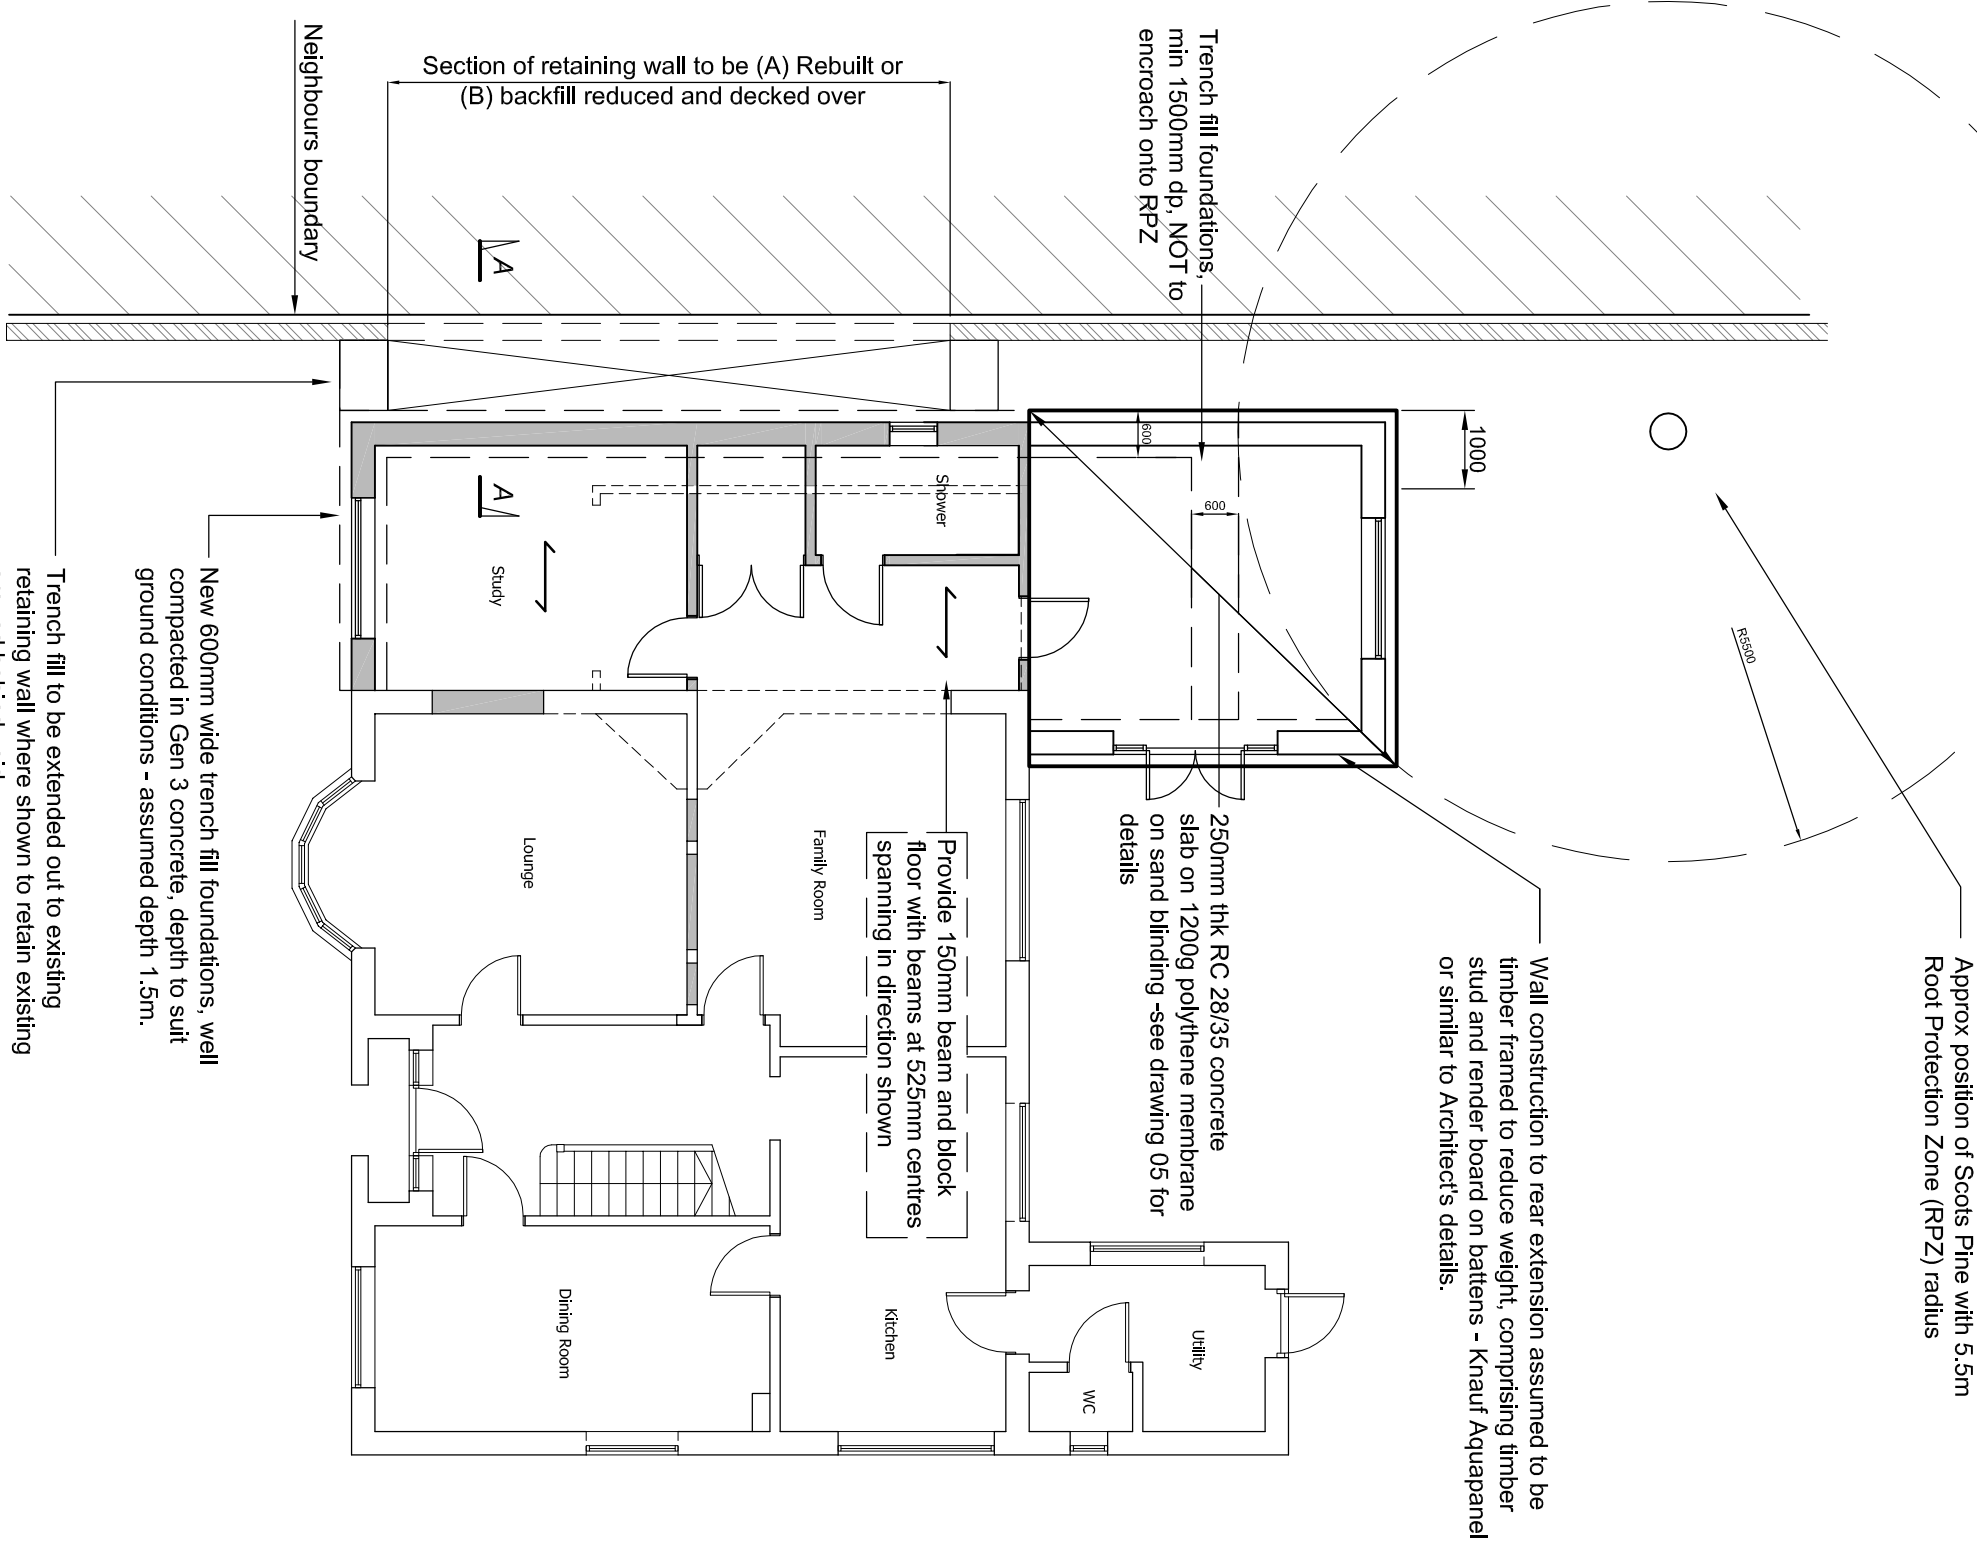

Rev	Description	Drawn	Appd	Date

PAG Associates Ltd
Consulting Structural Engineers
Red Oaks, South Lane, Normansland, Wiltshire SP5 2BZ
Tel: 01794 399952 Mob: 07908 126750

CLIENT
Mr and Mrs M. Mitchell

PROJECT
34 Lovedean Lane
Lovedean
Waterlooville

DRAWING TITLE
Foundation and Ground
Floor Layout

DRAWN	TRACED	CHECKED	APPROVED	DATE
PAG				May 17
SCALE	DRG No.	REV.		
1:50	220317/01	P1		