


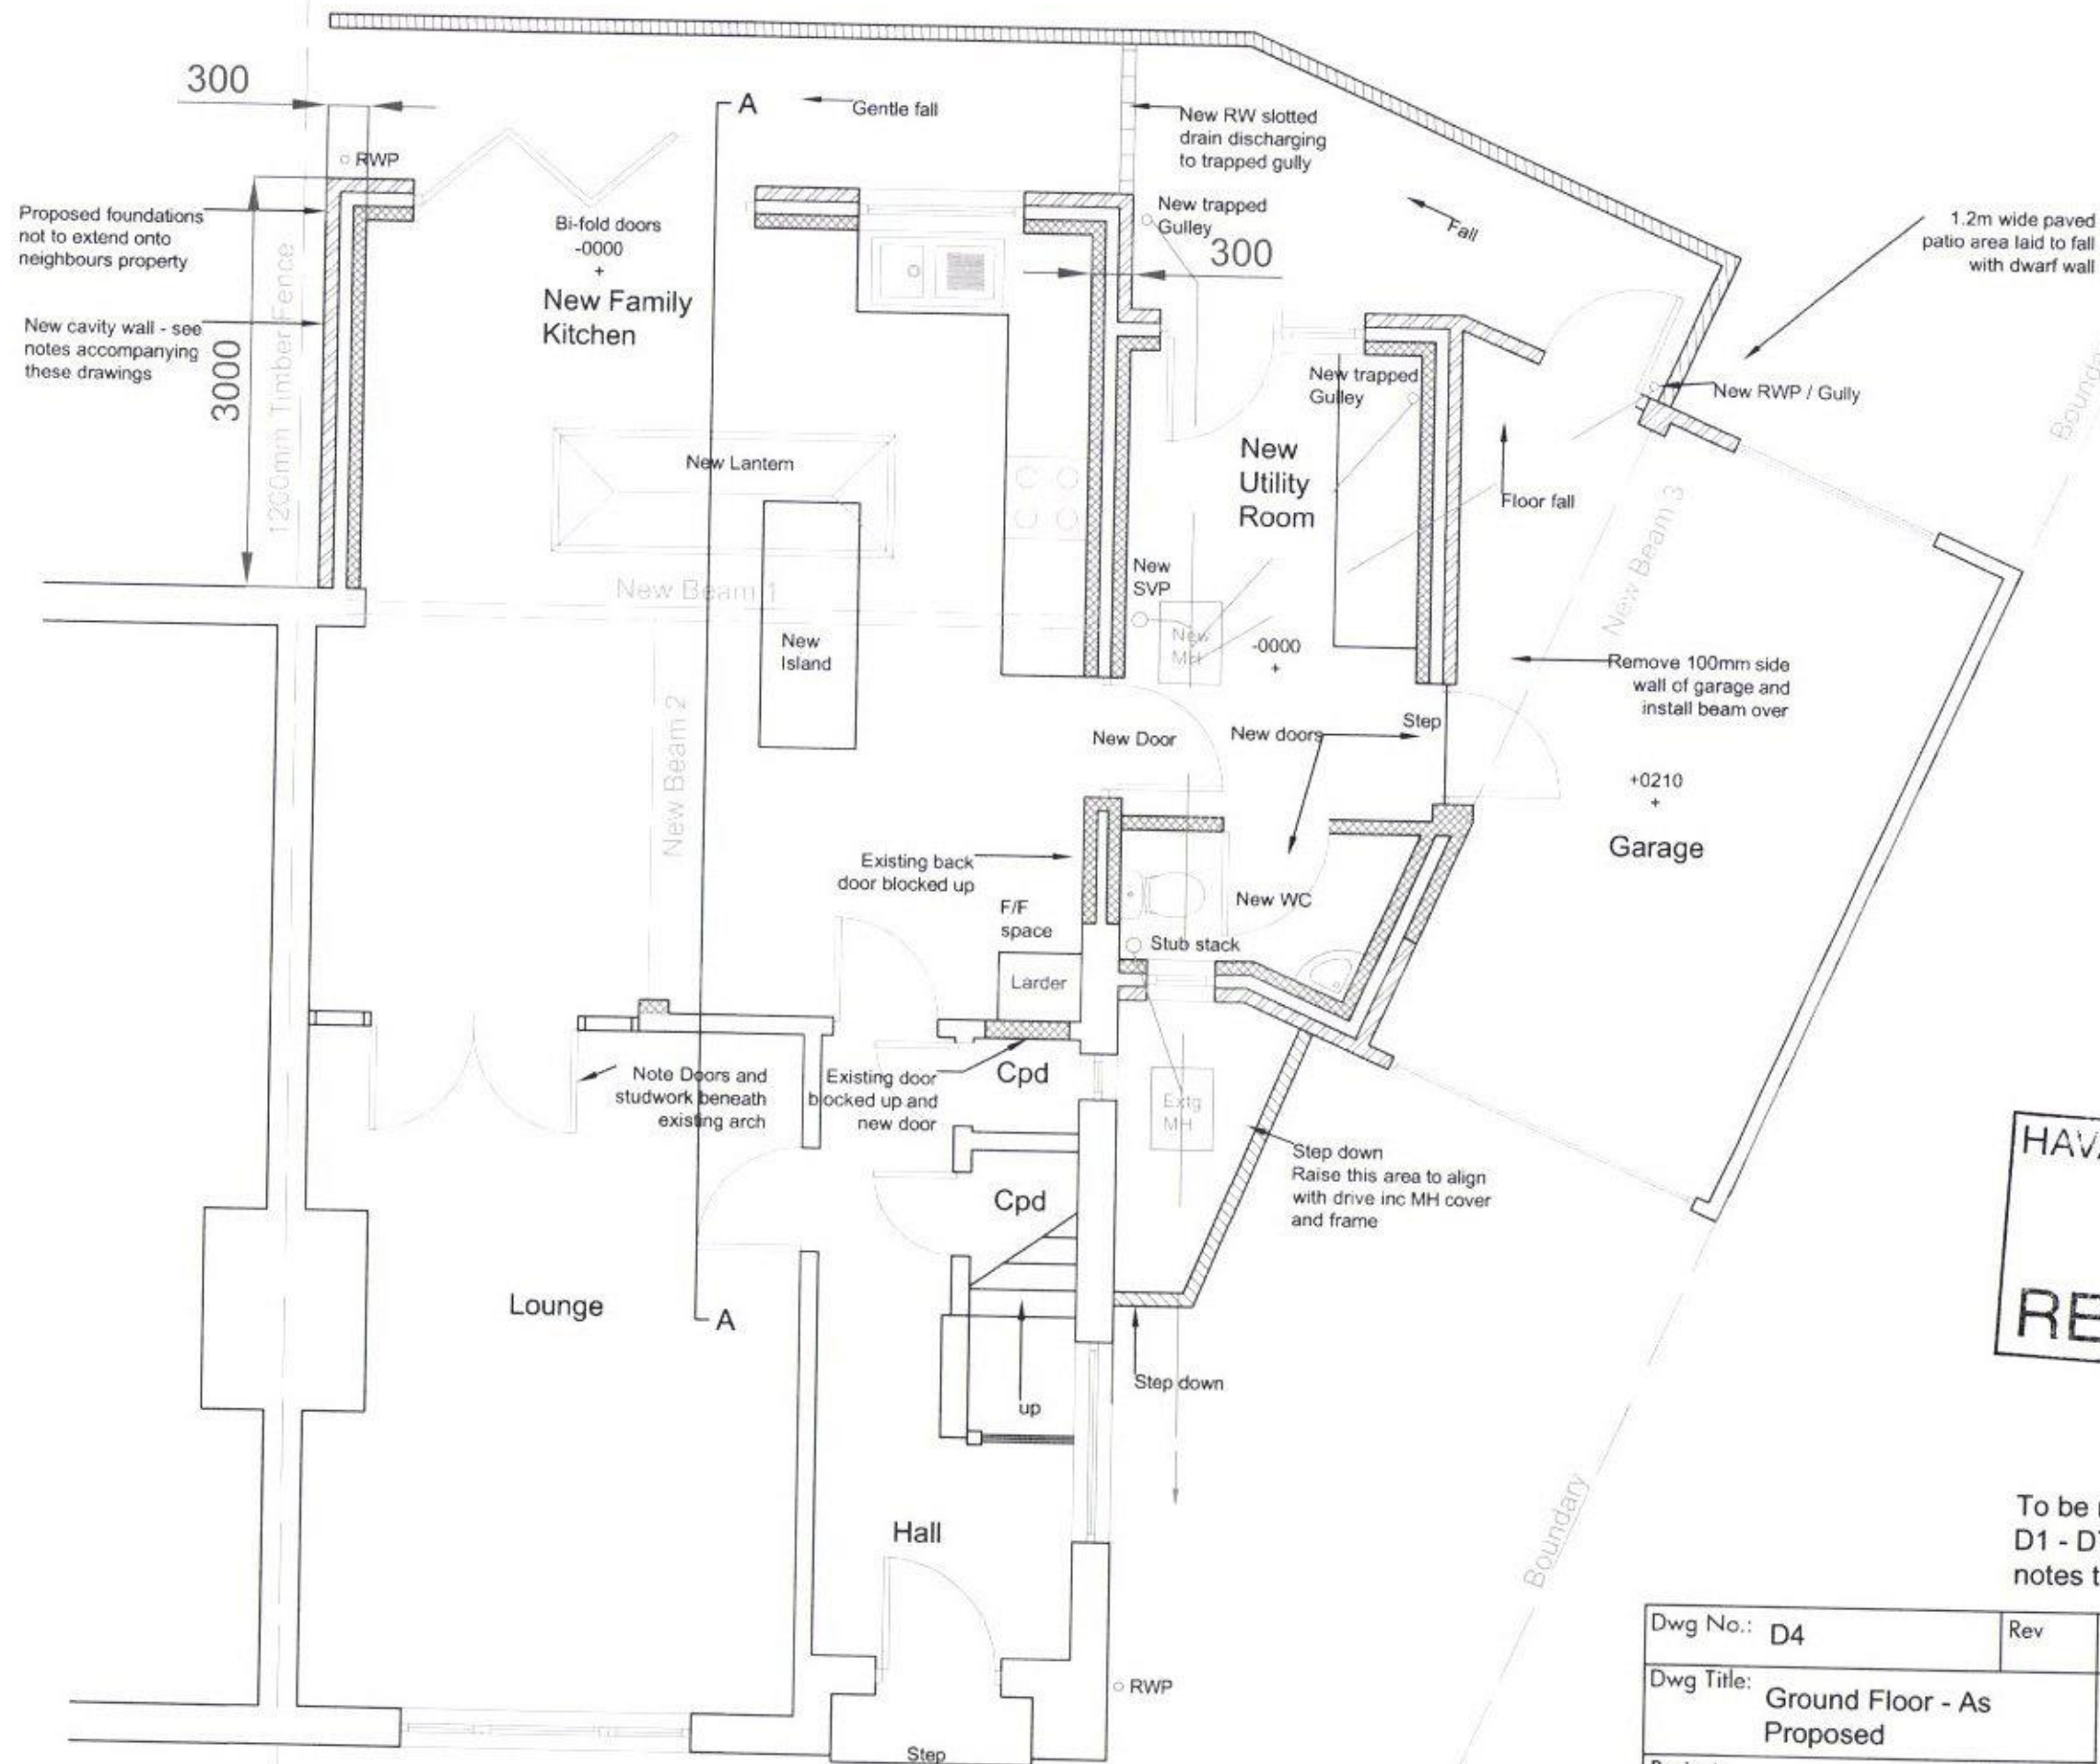

HAVANT BOROUGH COUNCIL
02 MAY 2017
RECEIVED

To be read in conjunction with drawings D1 - D7, structural calculations and notes to drawing dated 20/4/17

Dwg No.: D4	Rev	Scale: 1:50@A3	Date: 1/03/17
Dwg Title: Ground Floor - As Proposed		 hampshire surveyors.co.uk CHARTERED BUILDING SURVEYORS 17 Wellsworth Lane, Rowlands Castle Hampshire PO9 6BX Tel/Fax: 023 9241 3995 Mob: 07831 856965 E: enquiries@hampshiresurveyors.co.uk	
Project: Rear Extension and Alterations 11 Fortunes Way Havant PO9 3LX			