



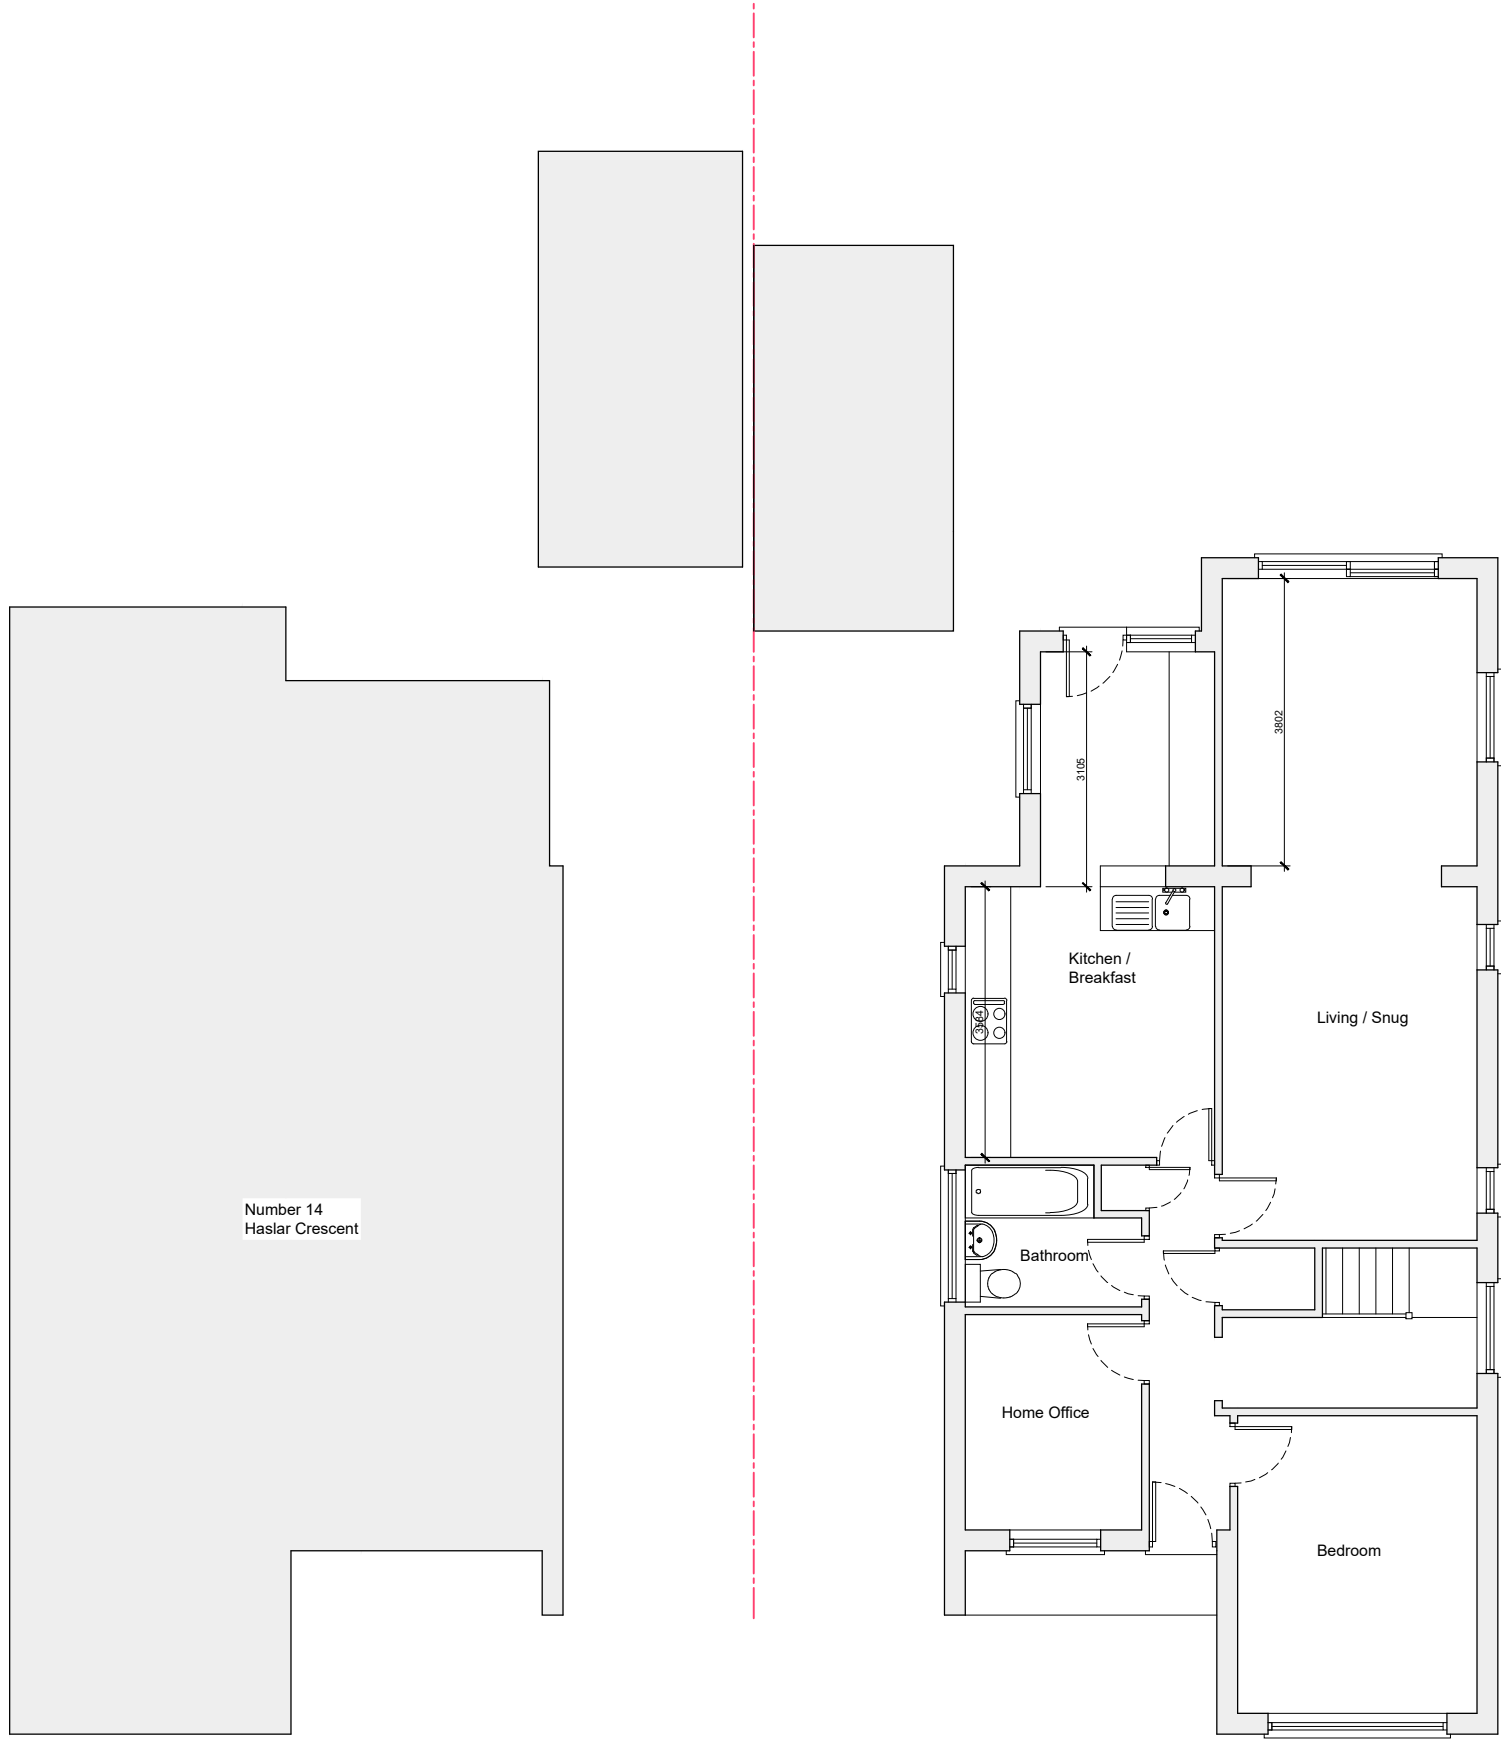


EXISTING GROUND FLOOR

scale 1:100

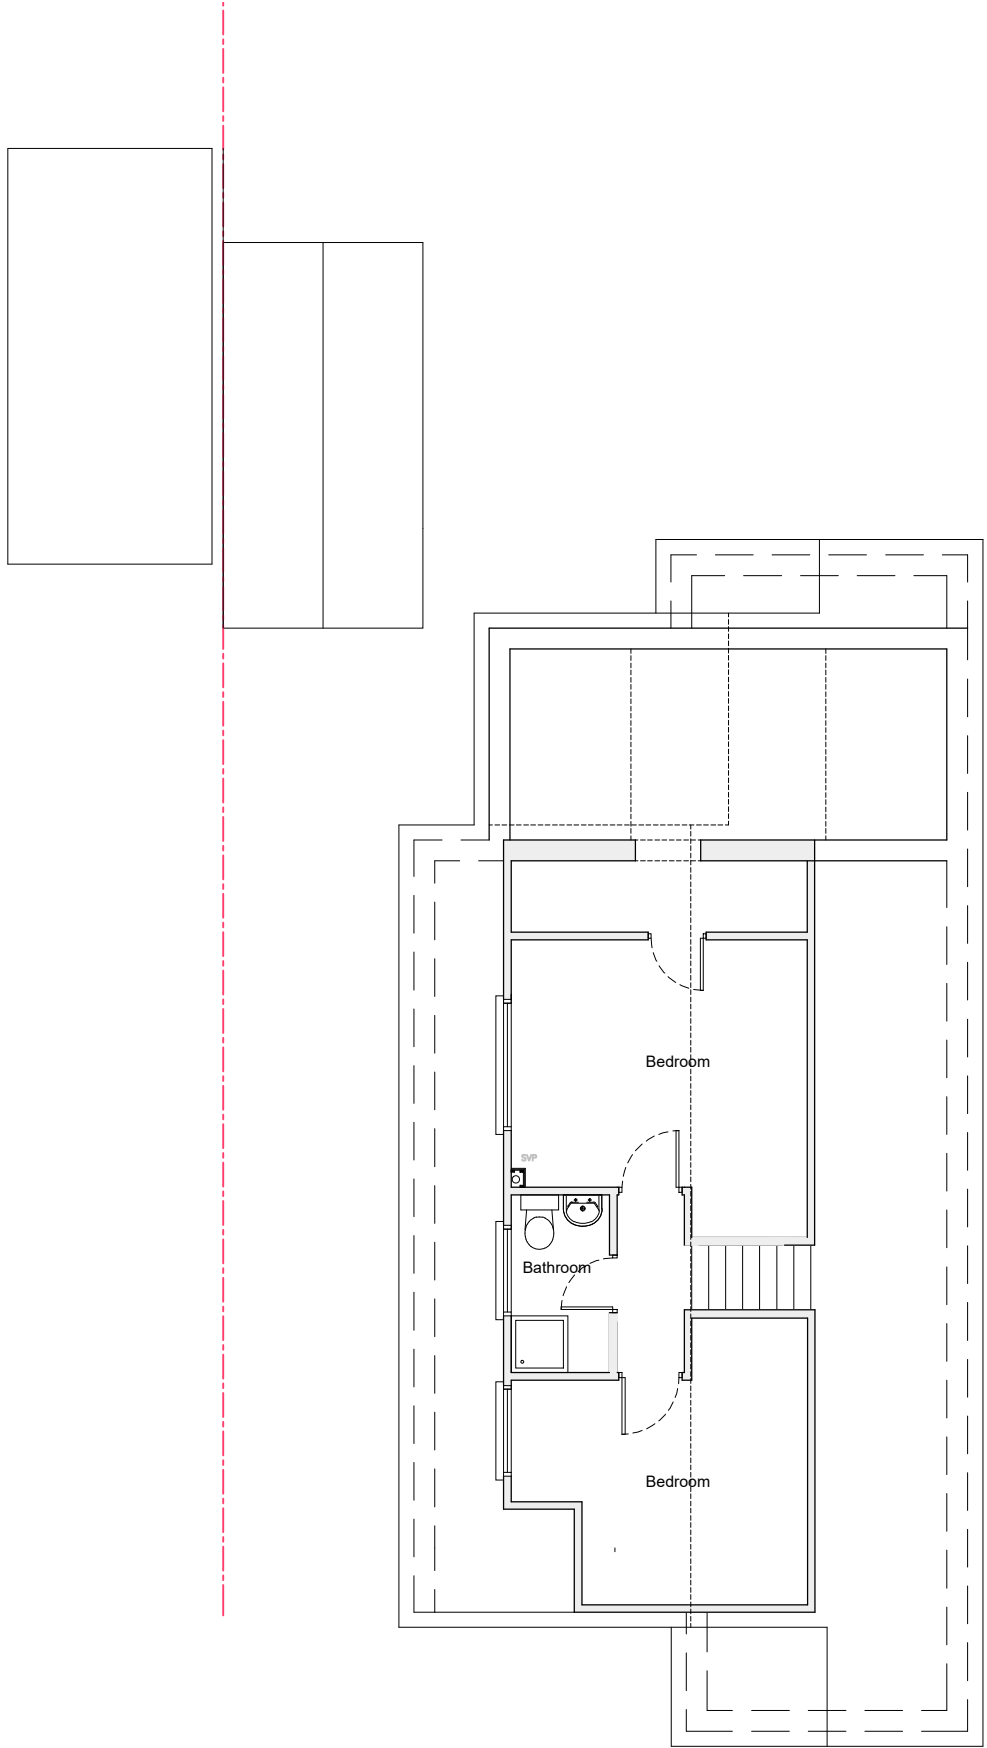


EXISTING FIRST FLOOR

scale 1:100

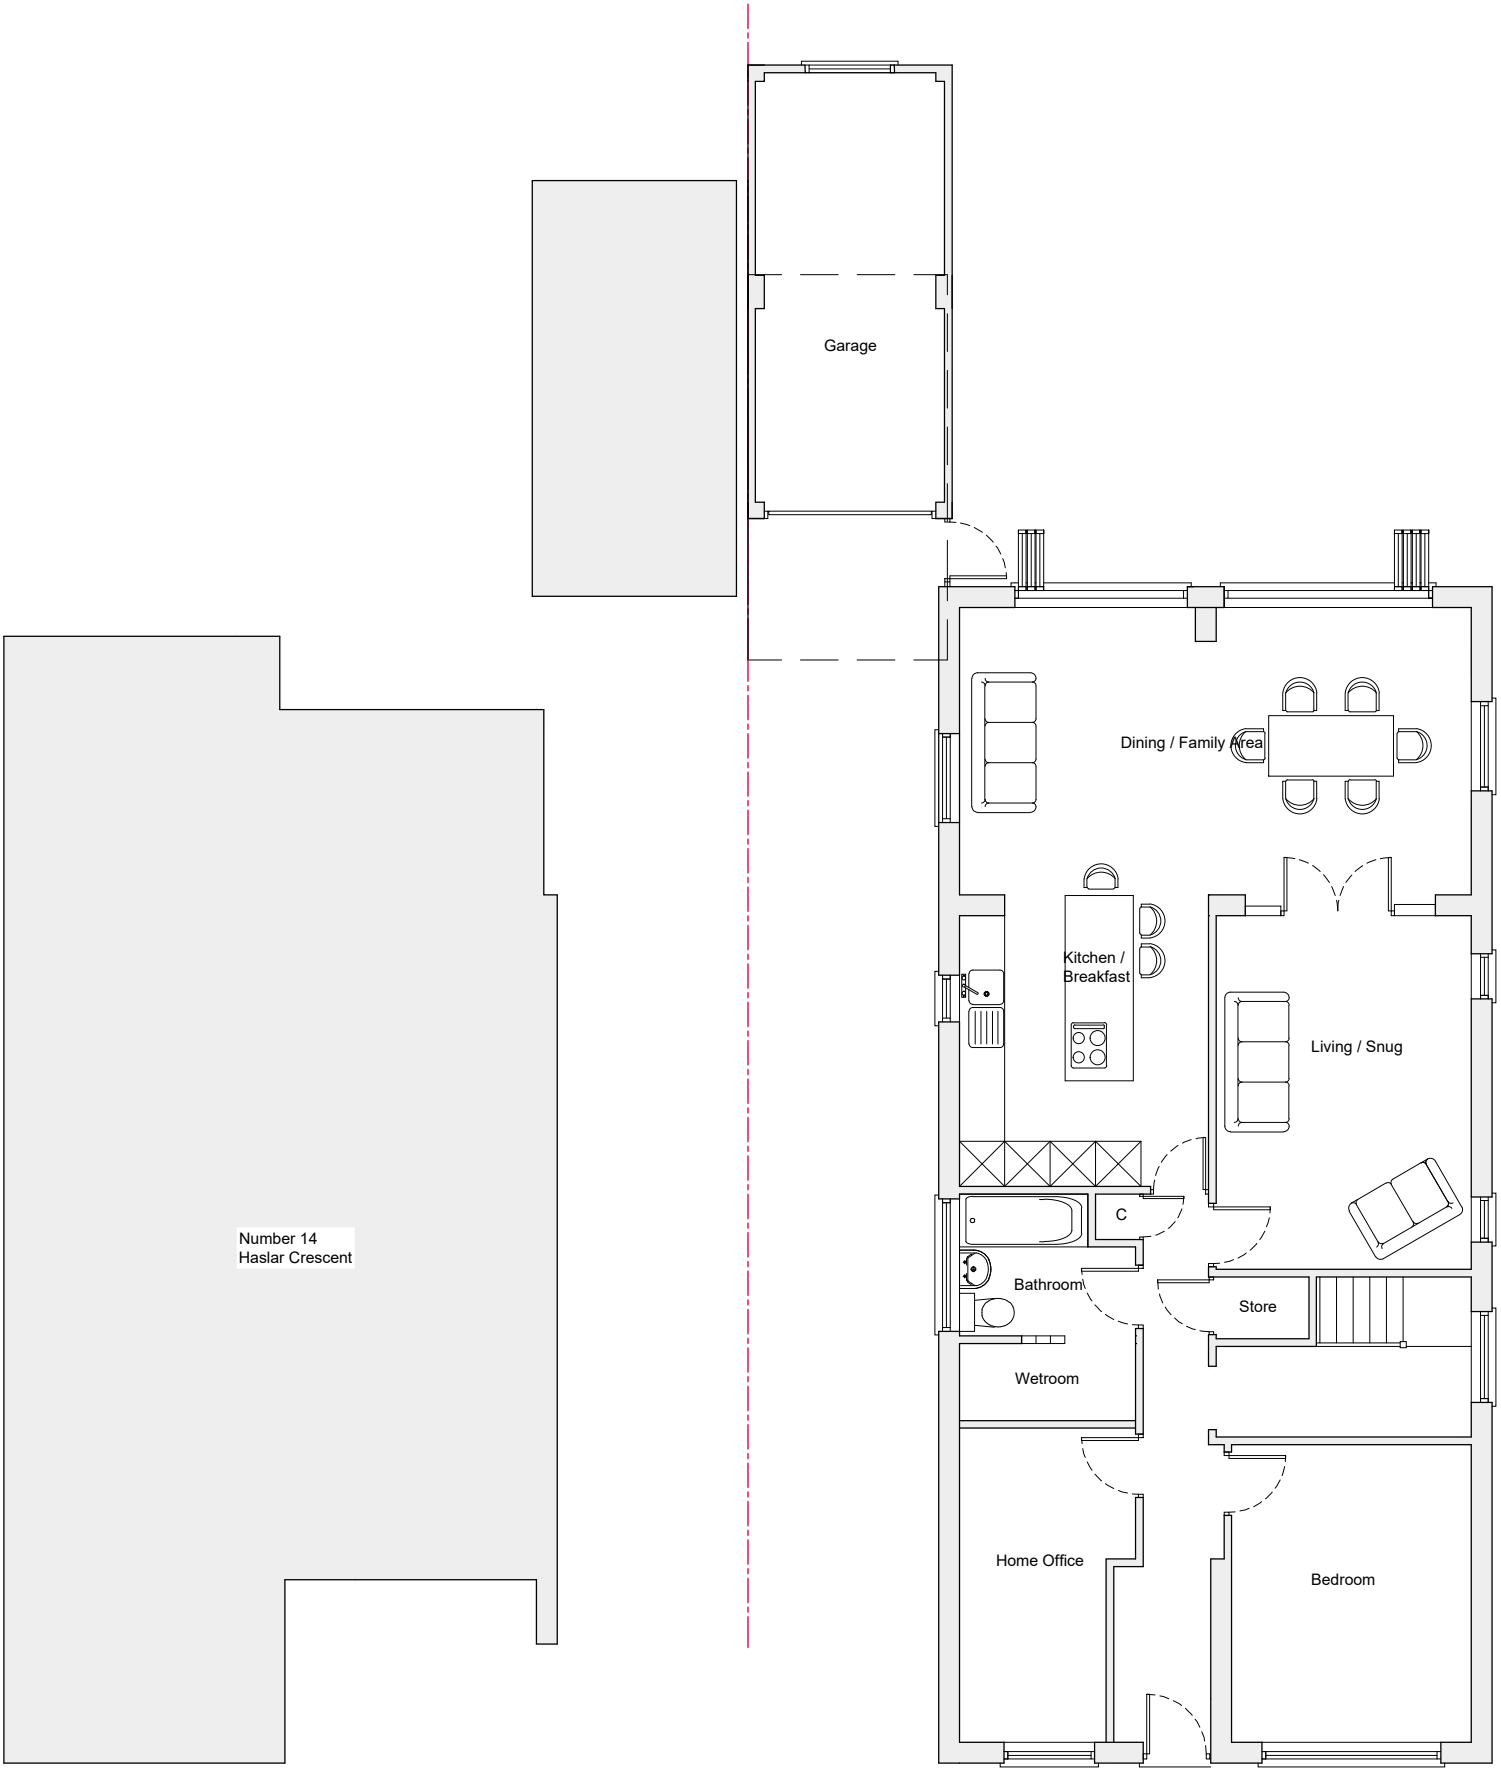



PROPOSED GROUND FLOOR

scale 1:100

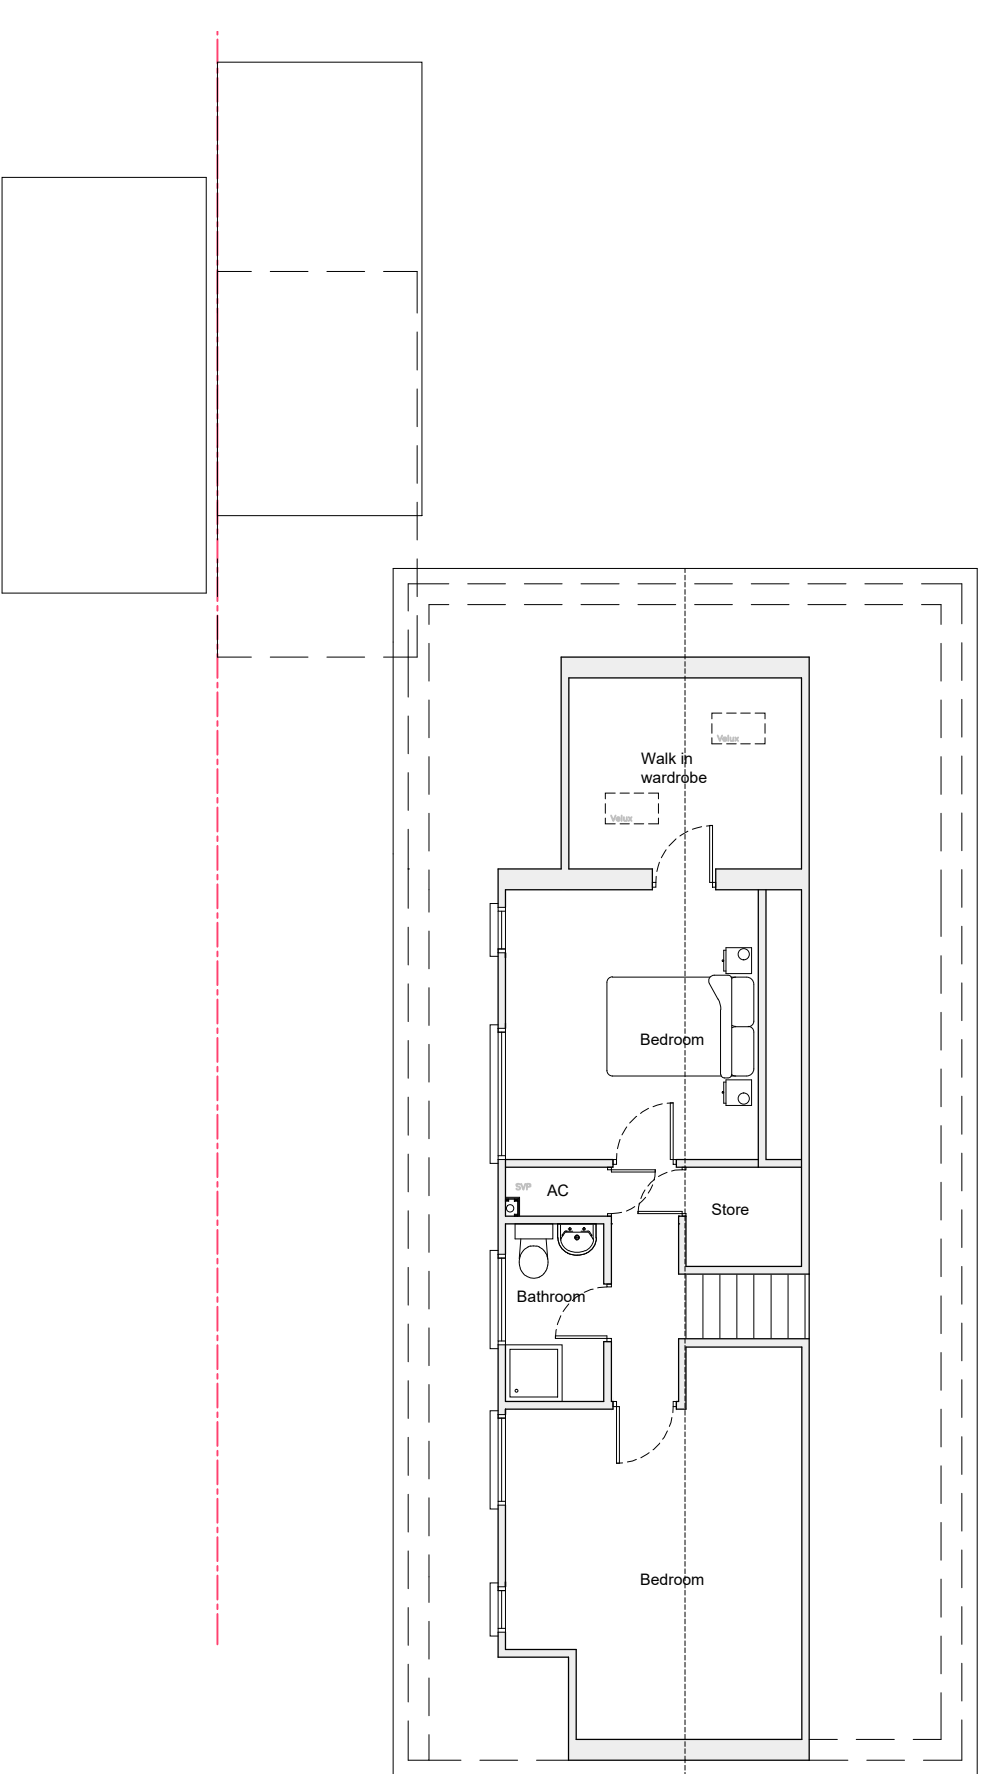

PROPOSED FIRST FLOOR

scale 1:100

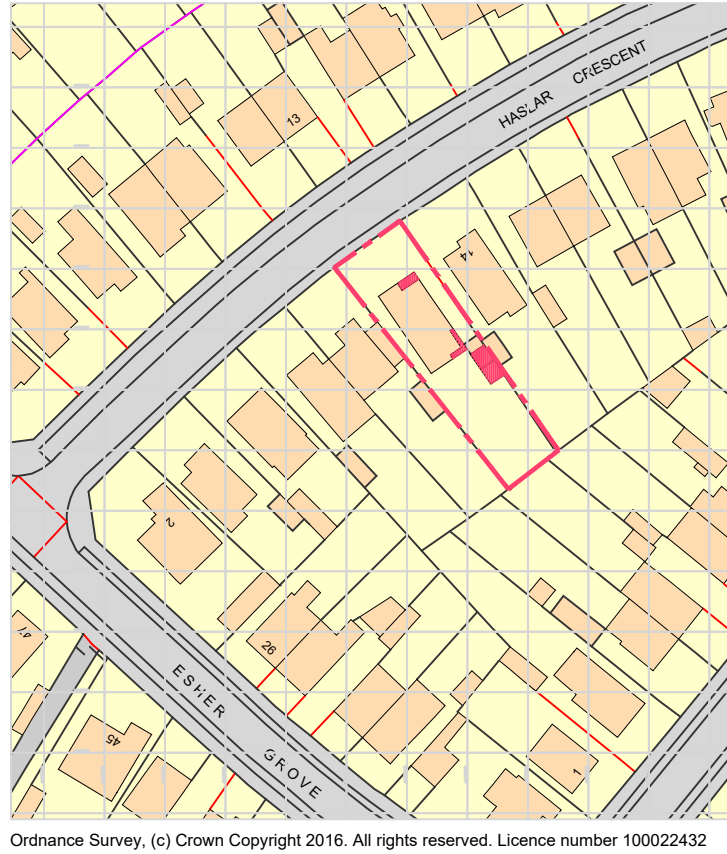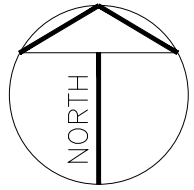

LOCATION PLAN

scale 1:1250



BLOCK PLAN

scale 1:500