


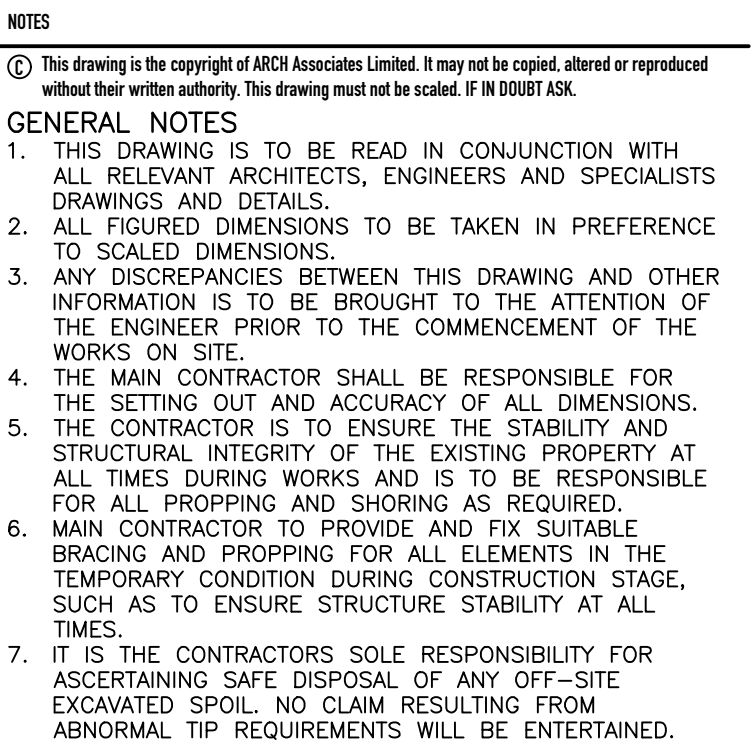

(SCALE 1:1250@A1)

FOUL MANHOLE SCHEDULE							
REF	COVER LEVEL	INVERT LEVEL	DEPTH TO INVERT	SIZE	TYPE	COVER	COMMENTS
F36	12.200	11.300	0.900	1200#	TYPE 2	D400 675x675	

RISEING MAIN

1. CONSTRUCTION OF RISING MAIN TO BE IN ACCORDANCE WITH 'SEWERS FOR ADOPTION' 7th EDITION.
2. RISING MAIN TO BE 110mm O/D PE100 SDR17 PRESSURE PIPE WITH 96.4mm BORE.
3. RISING MAIN TO BE TESTED IN ACCORDANCE WITH CLAUSE E7.10 SEWERS FOR ADOPTION.

LEGEND

- FOUL WATER MANHOLE FOR ADOPTION.
- 150mm DIA. VITRIFIED CLAY FOUL WATER DRAIN FOR ADOPTION.
- 110mm DIA. PUMPED FOUL WATER RISING MAIN.
- SITE BOUNDARY.

THIS DRAWING IS TO BE READ
IN CONJUNCTION WITH DRAWINGS
No. PMC238-560 AND 561.

COLOURED
DRAWING

REQUEST A COLOURED COPY IF
THIS STAMP IS NOT RED

P1	03.03.17	PRELIMINARY ISSUE FOR COMMENT	JMB
Revision	Date	Description	By

ARCH ASSOCIATES
CONSULTING CIVIL AND STRUCTURAL ENGINEERS

The Town House, St. George's Square, Bishops Waltham, Southampton, Hampshire, SO32 1AF.
Telephone: 01489 890004 Email: admin@archassociates.co.uk Web: www.archassociates.co.uk



Client	Architect
PMC CONSTRUCTION	KENN SCADDAN ASSOCIATES LTD.

Project Title
**BLENDWORTH CRESCENT,
LEIGH PARK.**

SECTION 104 AGREEMENT
LAYOUT AND DETAILS.

Project No.	Drawing No.	Revision	Scale	Paper Size	Date	Drawn by	Chkd. by
PMC238	530	P1	1:250	A1	FEB. 2017	JMB	AWR