



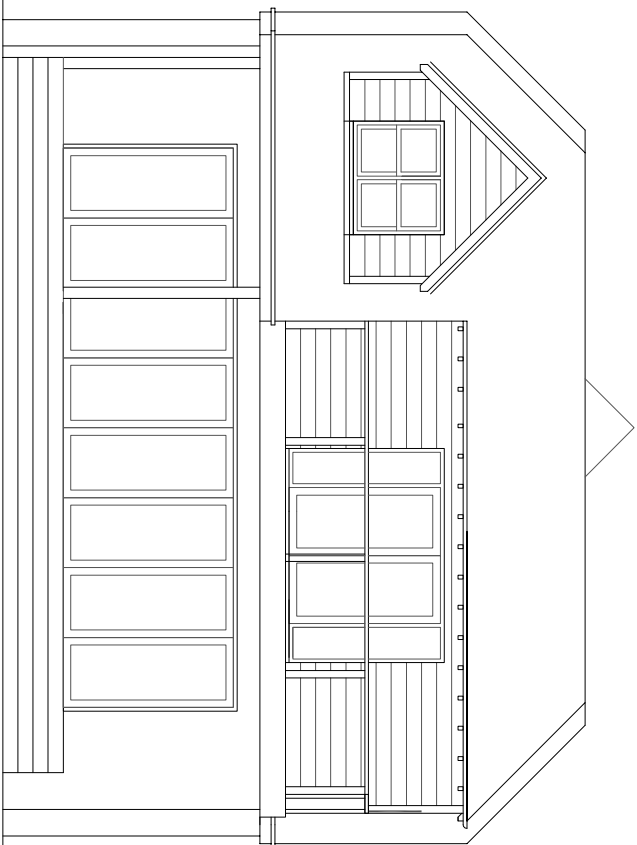

REAR
1:100

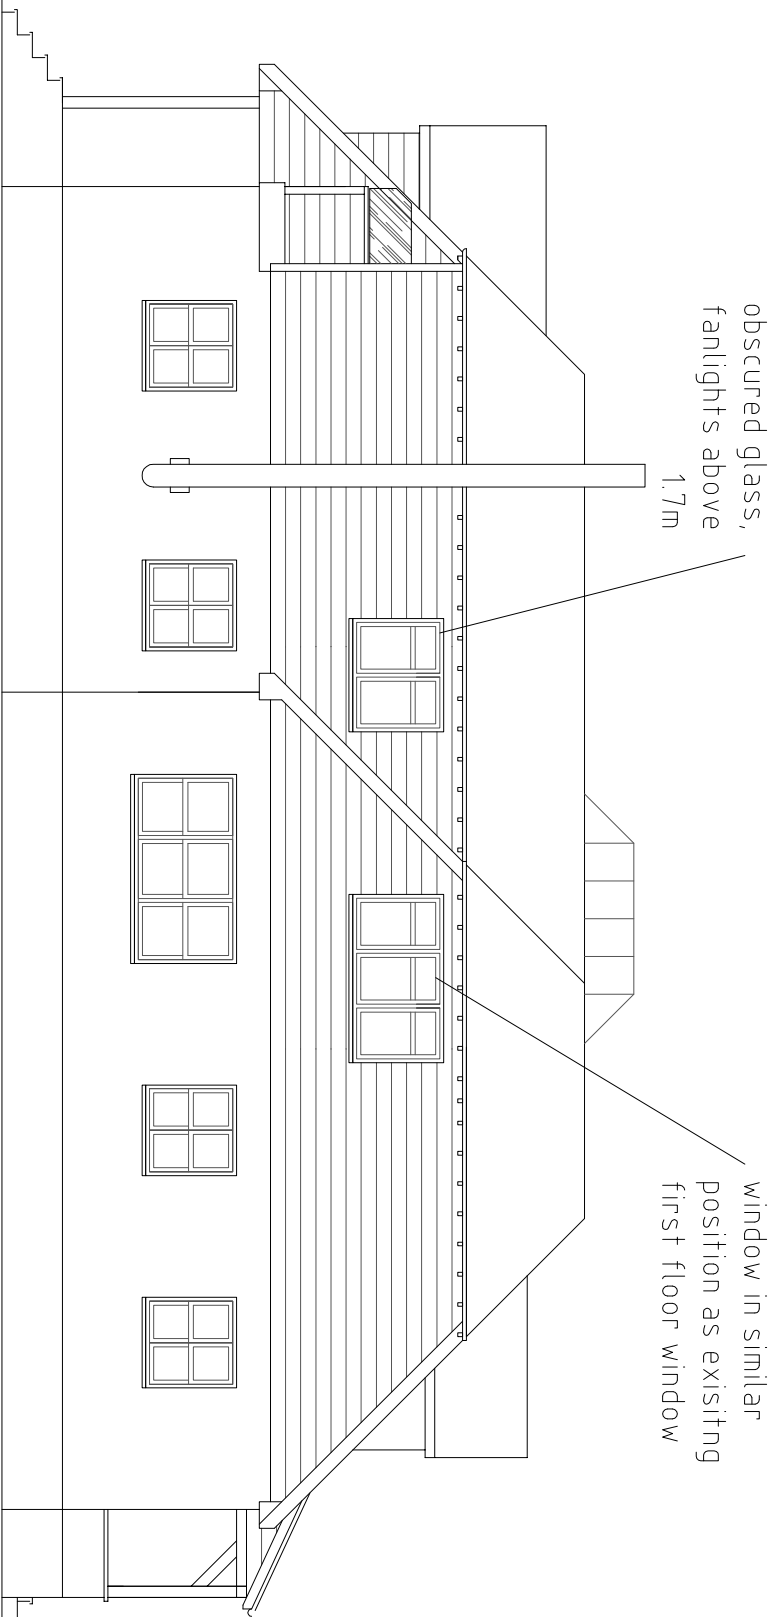

SIDE (WEST)
1:100