



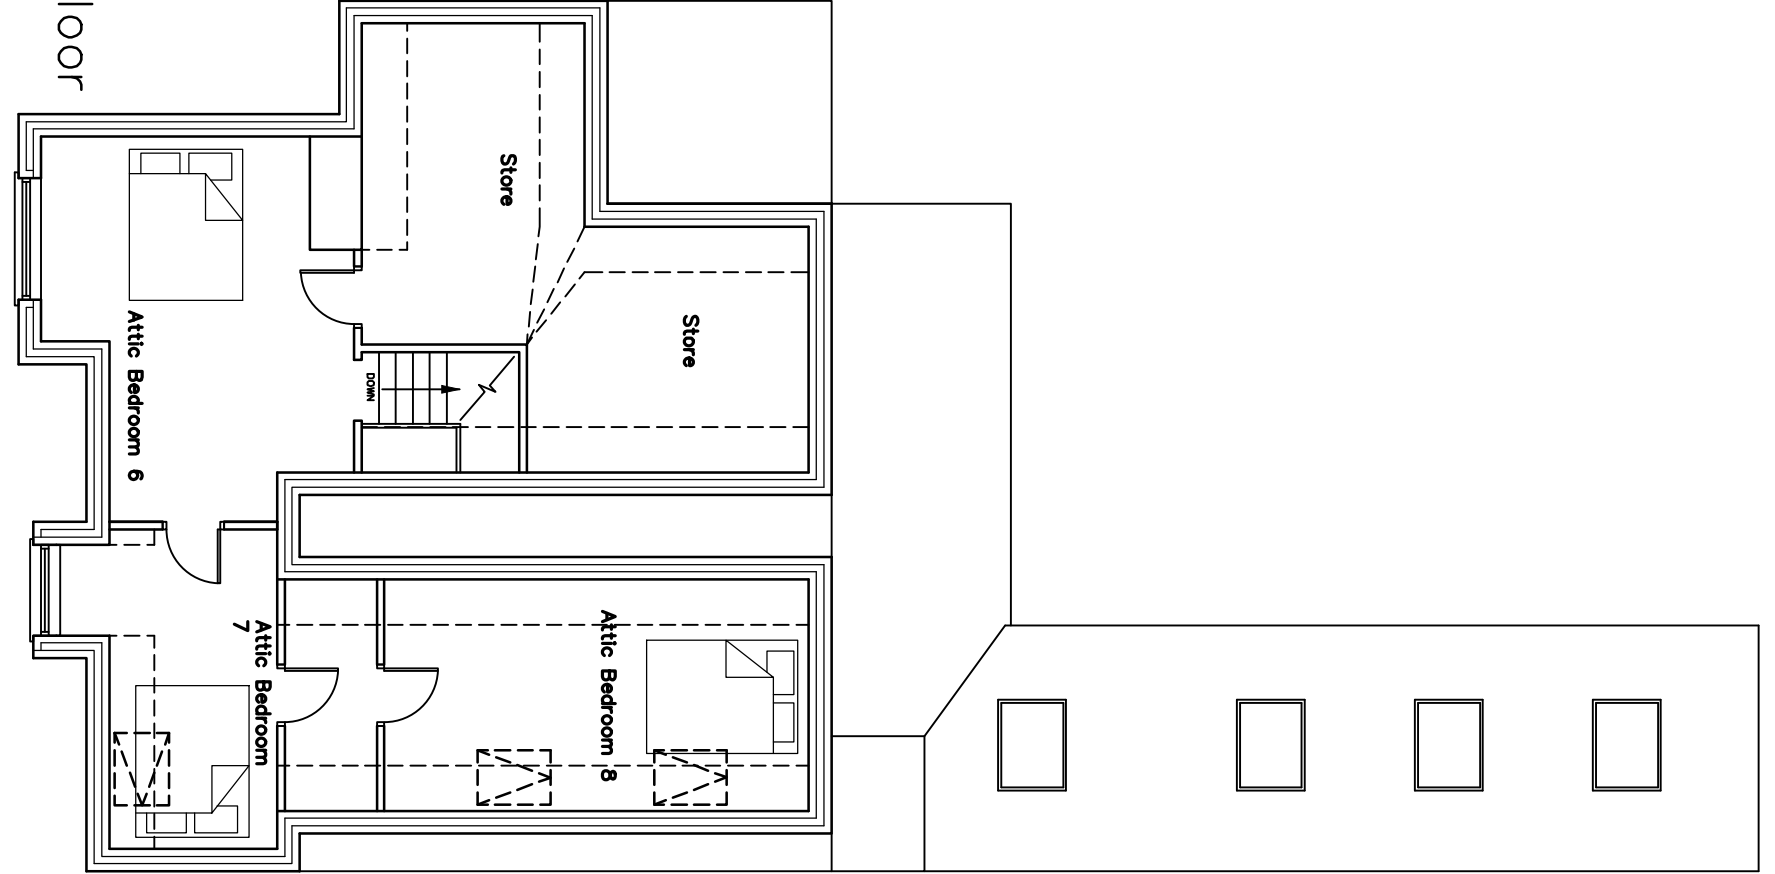


Second Floor

7880
Proposed Addition

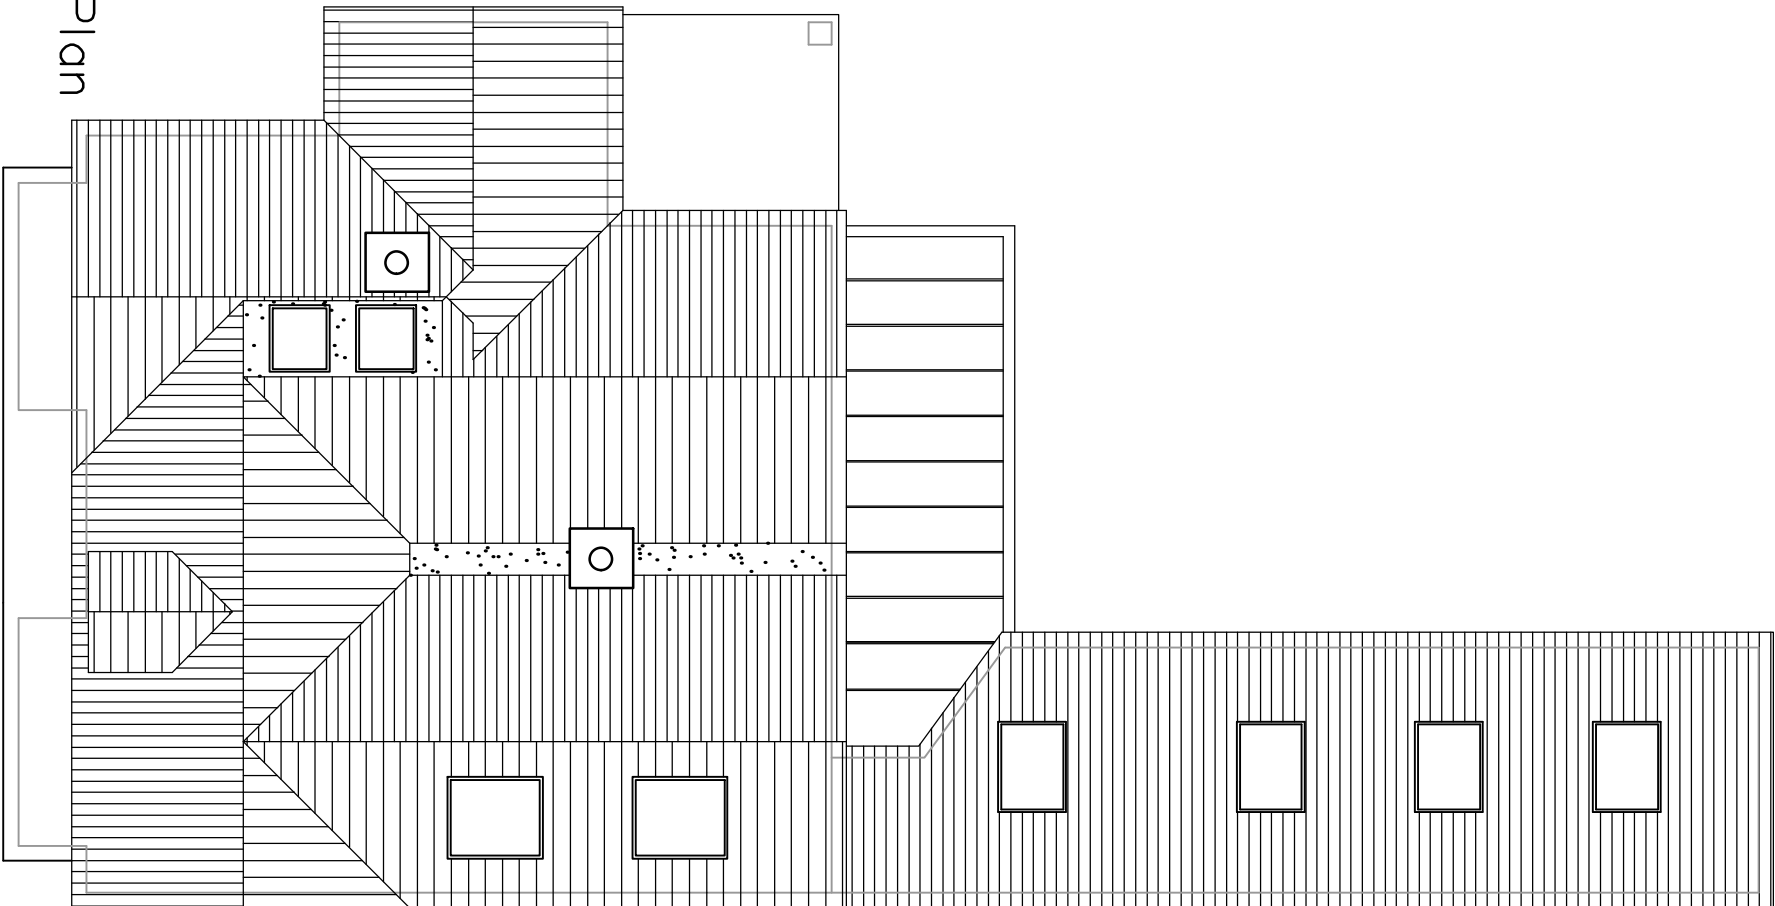

Roof Plan

7880
Proposed Addition

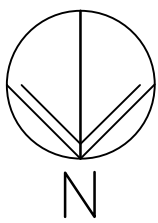

Southleigh Road,
Havant,
Hampshire
PO9 2QQ

Revisions
A.
B.
C.

Scale A3 = 1:100
Date 04/07/17
Drawn BLB/ELR

1651—412 0

metres

10

20

30

Martin Critchley
CHARTERED ARCHITECT

The Old Brewery,
15E South Street, Havant,
Hampshire, PO9 1BU
023 92 474 919
critchley/architect@hotmail.com