



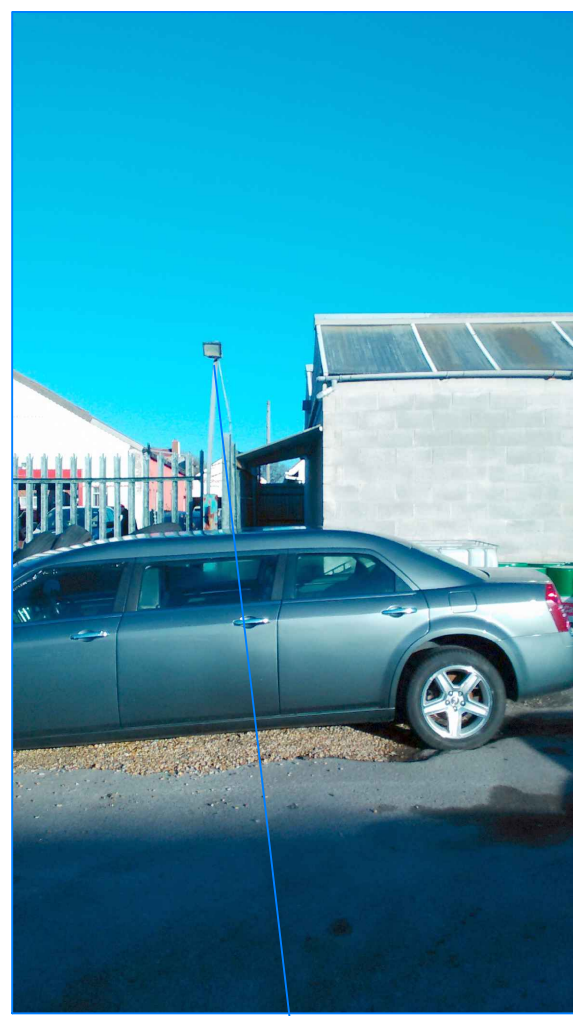


Existing Light Fittings (Blue Cloud)

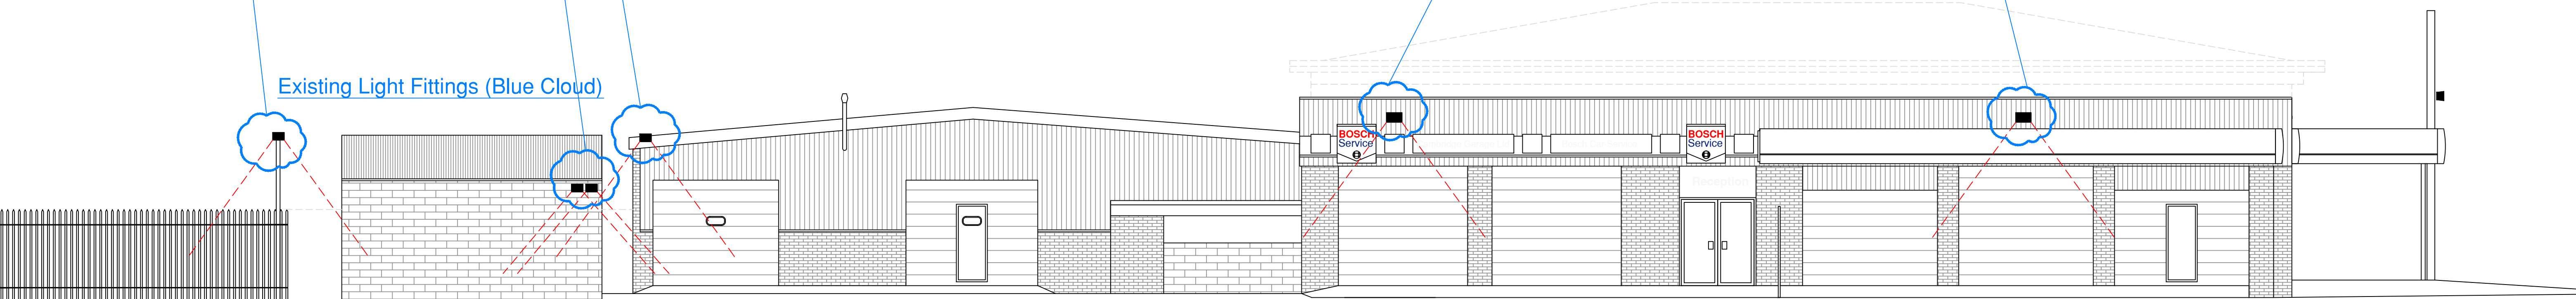

Existing South Elevation

Proposed Light Fittings (Green Cloud)

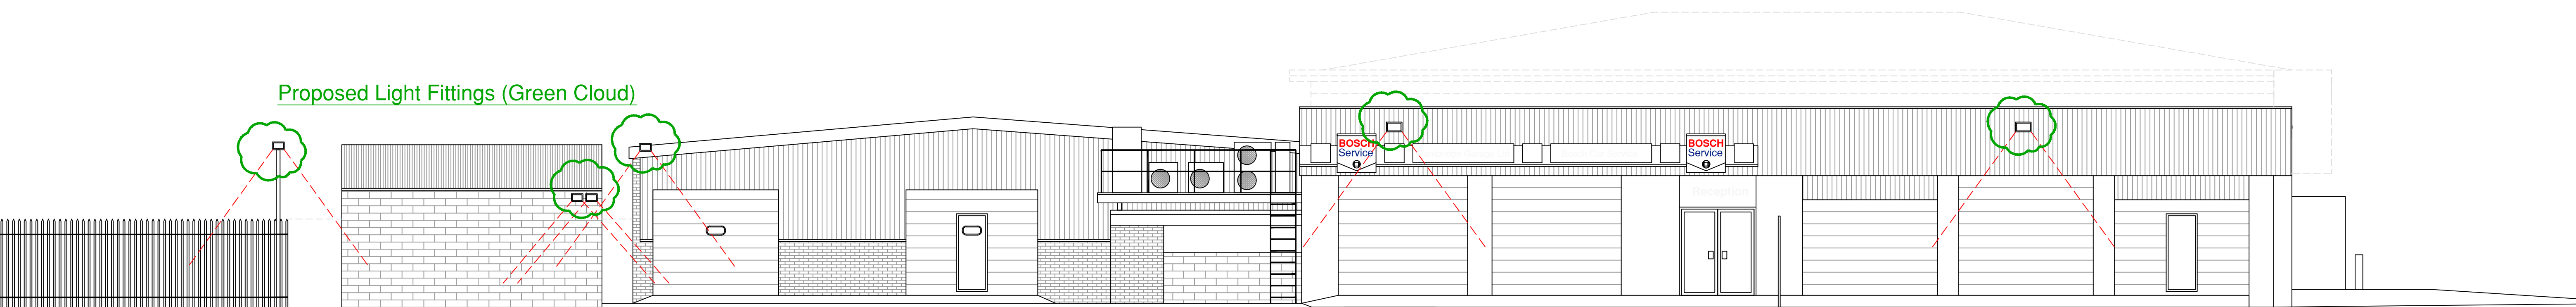

Proposed South Elevation

0m 1m 2m 3m 4m 5m
Scale @ 1:100