

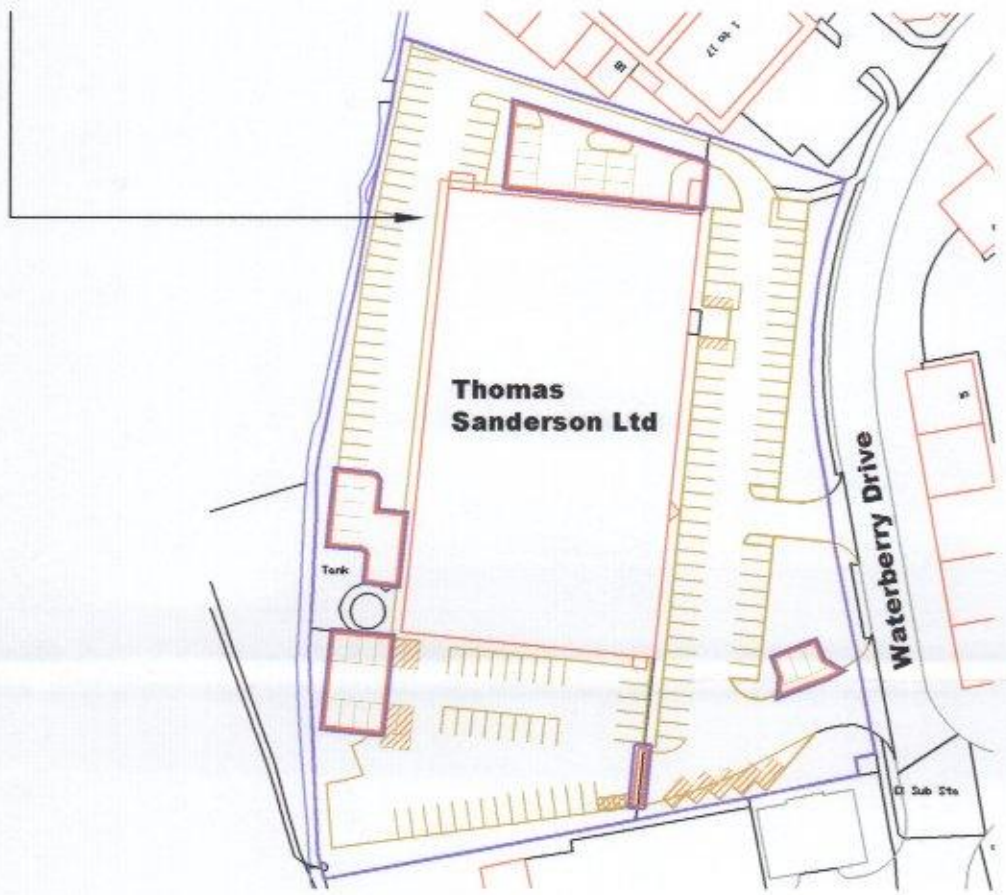


HAVANT BOROUGH COUNCIL
14 JUL 2017
RECEIVED

Proposed car parking alterations and cycle shelter. Proposed alterations to security fencing & gates at:
Thomas Sanderson Ltd
Tileasy House
Waterberry Drive
Waterlooville
Hampshire
PO7 7UW

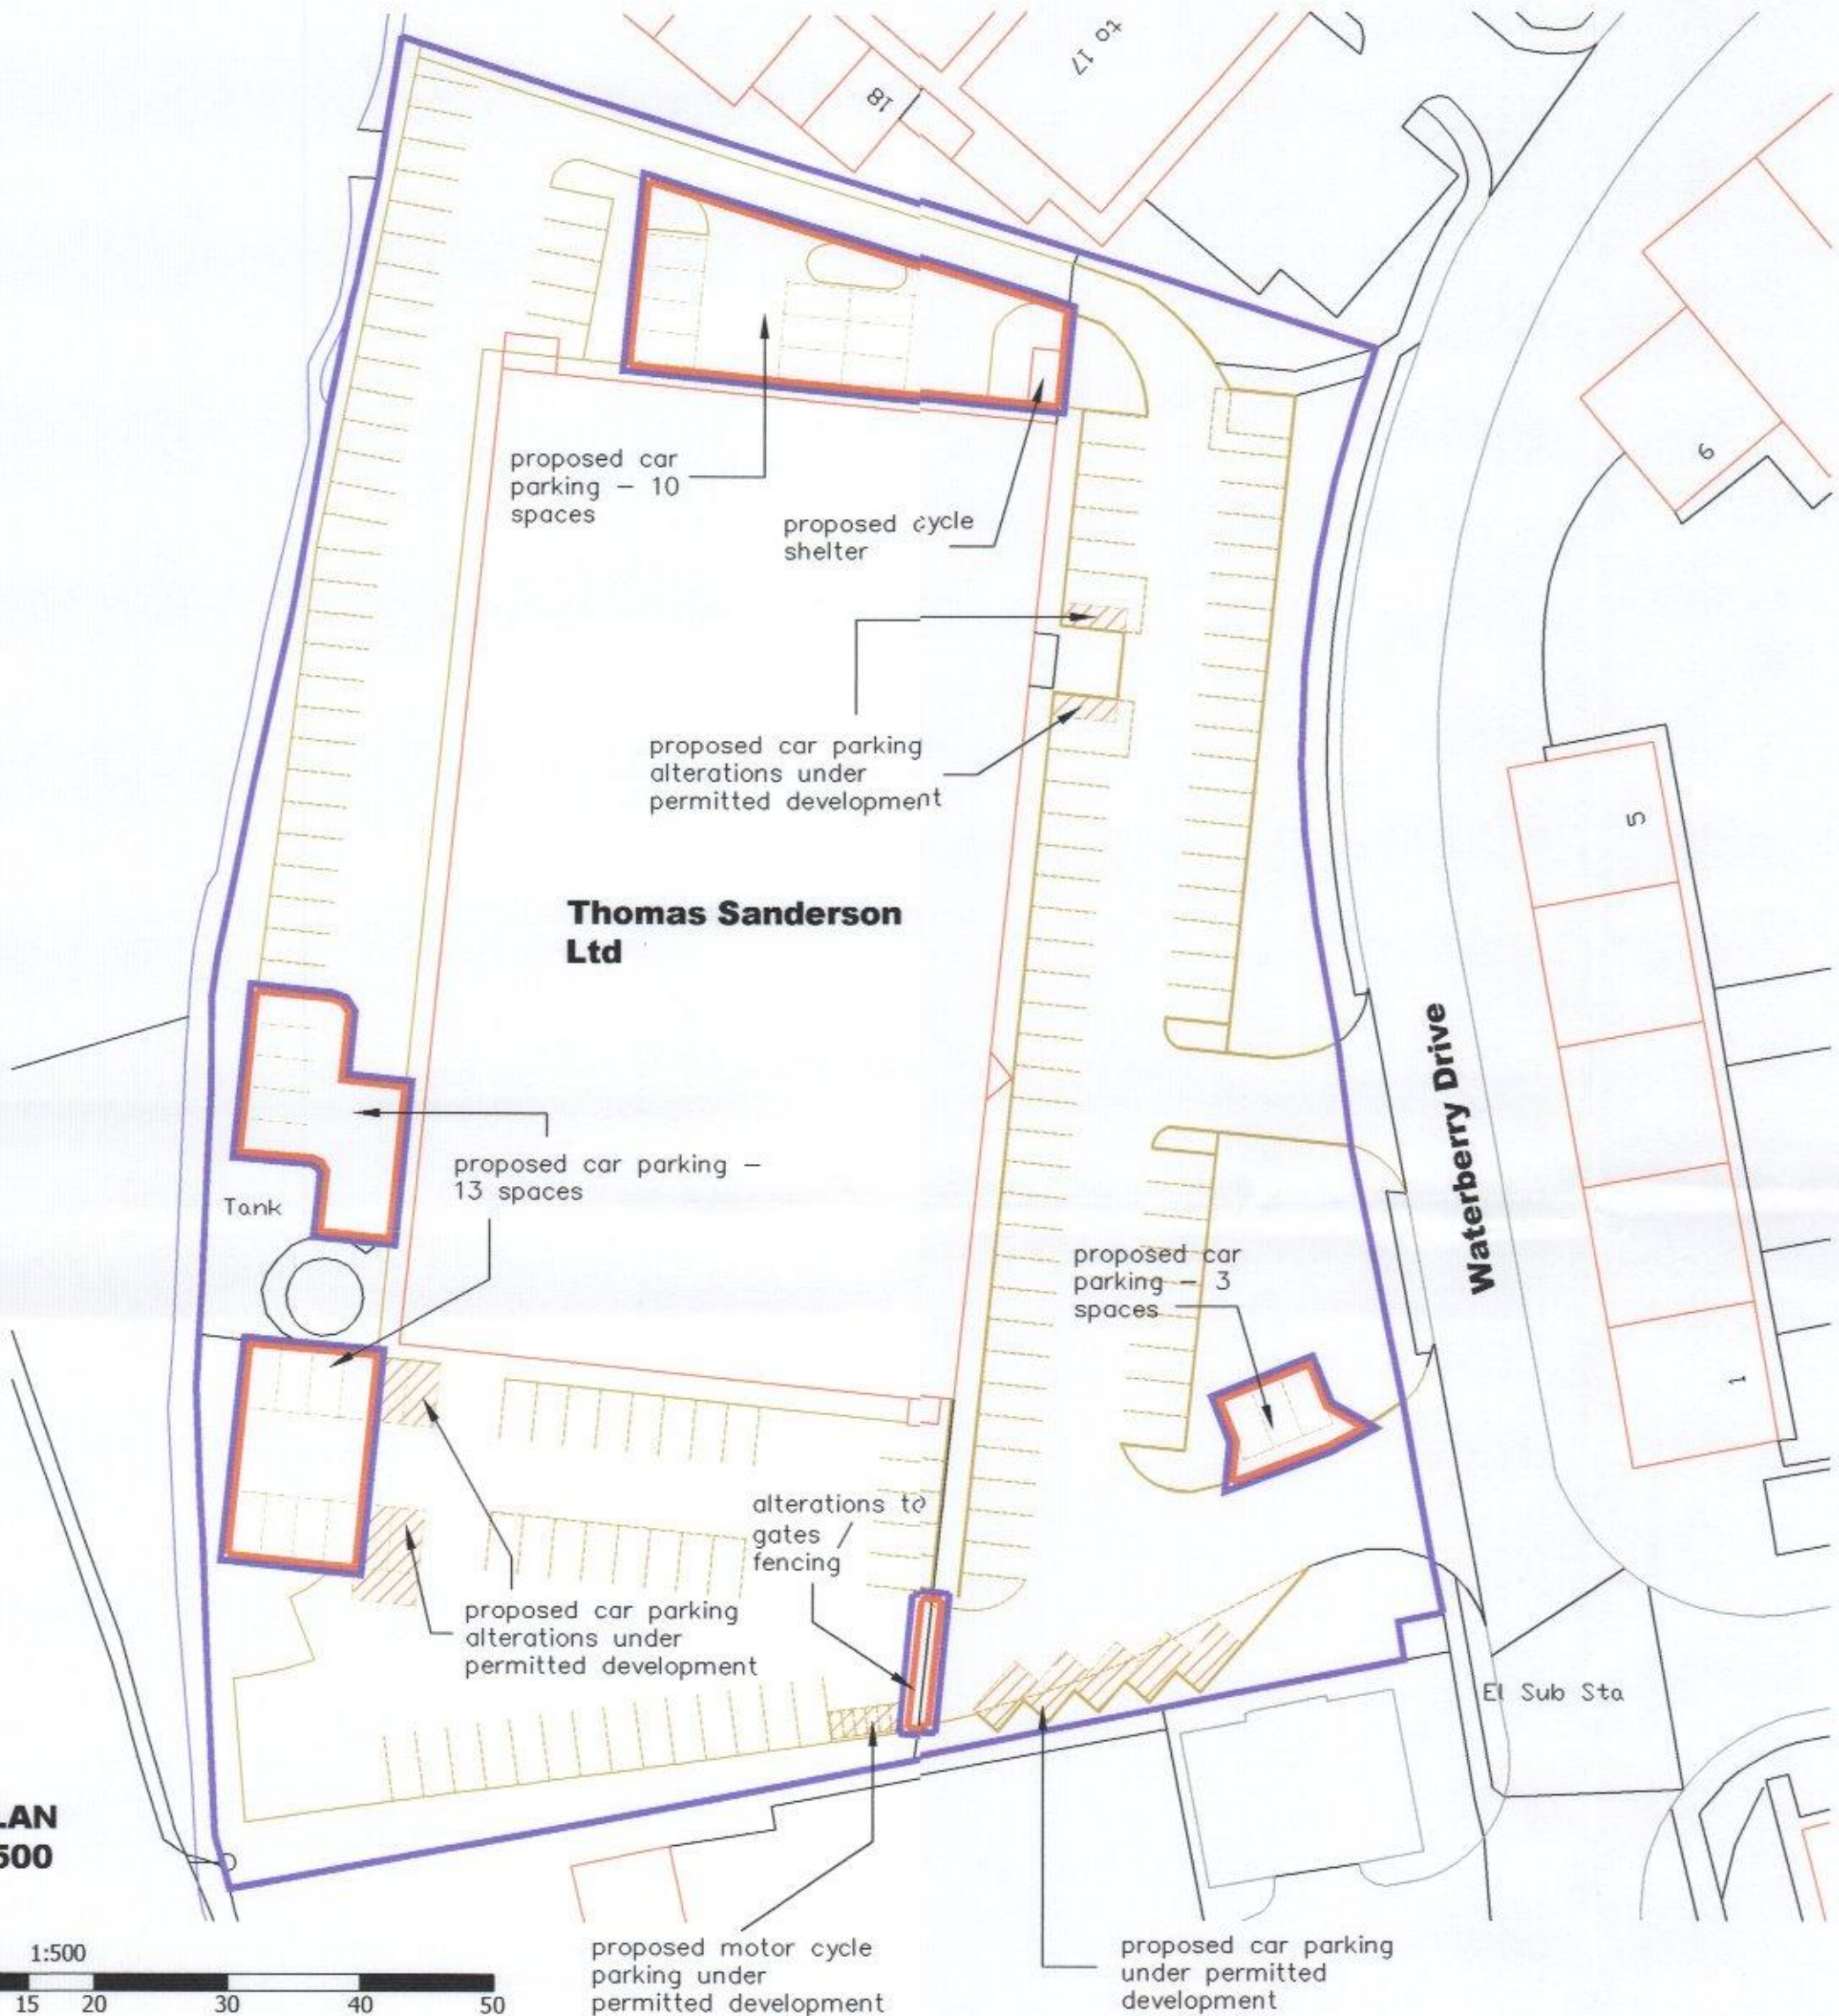

SITE LOCATION
SCALE 1:1250

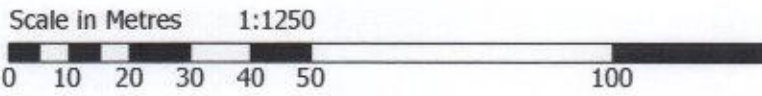

BLOCK PLAN
SCALE 1:500



NOTES:
The design and construction of this project shall be in accordance with the current Building Regulations & NHBC Standards. These notes & drawings have been prepared solely for the purpose of Planning & Building Regulation approval.

Do not scale from this drawing unless for Planning purposes. All dimensions to be checked on-site and any alterations to be approved by the Architect and/or client prior to any work commencing.

Ordnance Survey Licence No: 100047591

This drawing to be copyright and to be read in conjunction with all other drawings

Amendments:
Rev A : Cycle shelter added - 26/04/17
Rev B : General amendments - 05/06/17

Key:

Client Name & Address:

Thomas Sanderson Ltd
Tileasy House
Waterberry Drive
Waterlooville
Hants
PO7 7UW

Project Address:

Thomas Sanderson Ltd
Tileasy House
Waterberry Drive
Waterlooville
Hants
PO7 7UW

Drawing Details:		
PLANNING DRAWING		
Proposed Block & Location Plans		
Project No: 849	Drawing No: 3	Rev No: B
Scale: 1:500 1:1250 @ A2	Drawn: BWH	Chk'd: 19/04/17



B H ARCHITECTURE Ltd
Heath Cottage
Newlands Lane
Purbrook
Waterlooville
Hants
PO7 5SQ
Tel: 023 9223 2322
Mob: 07747 771808
E-mail:bernard@bernardharding.com