


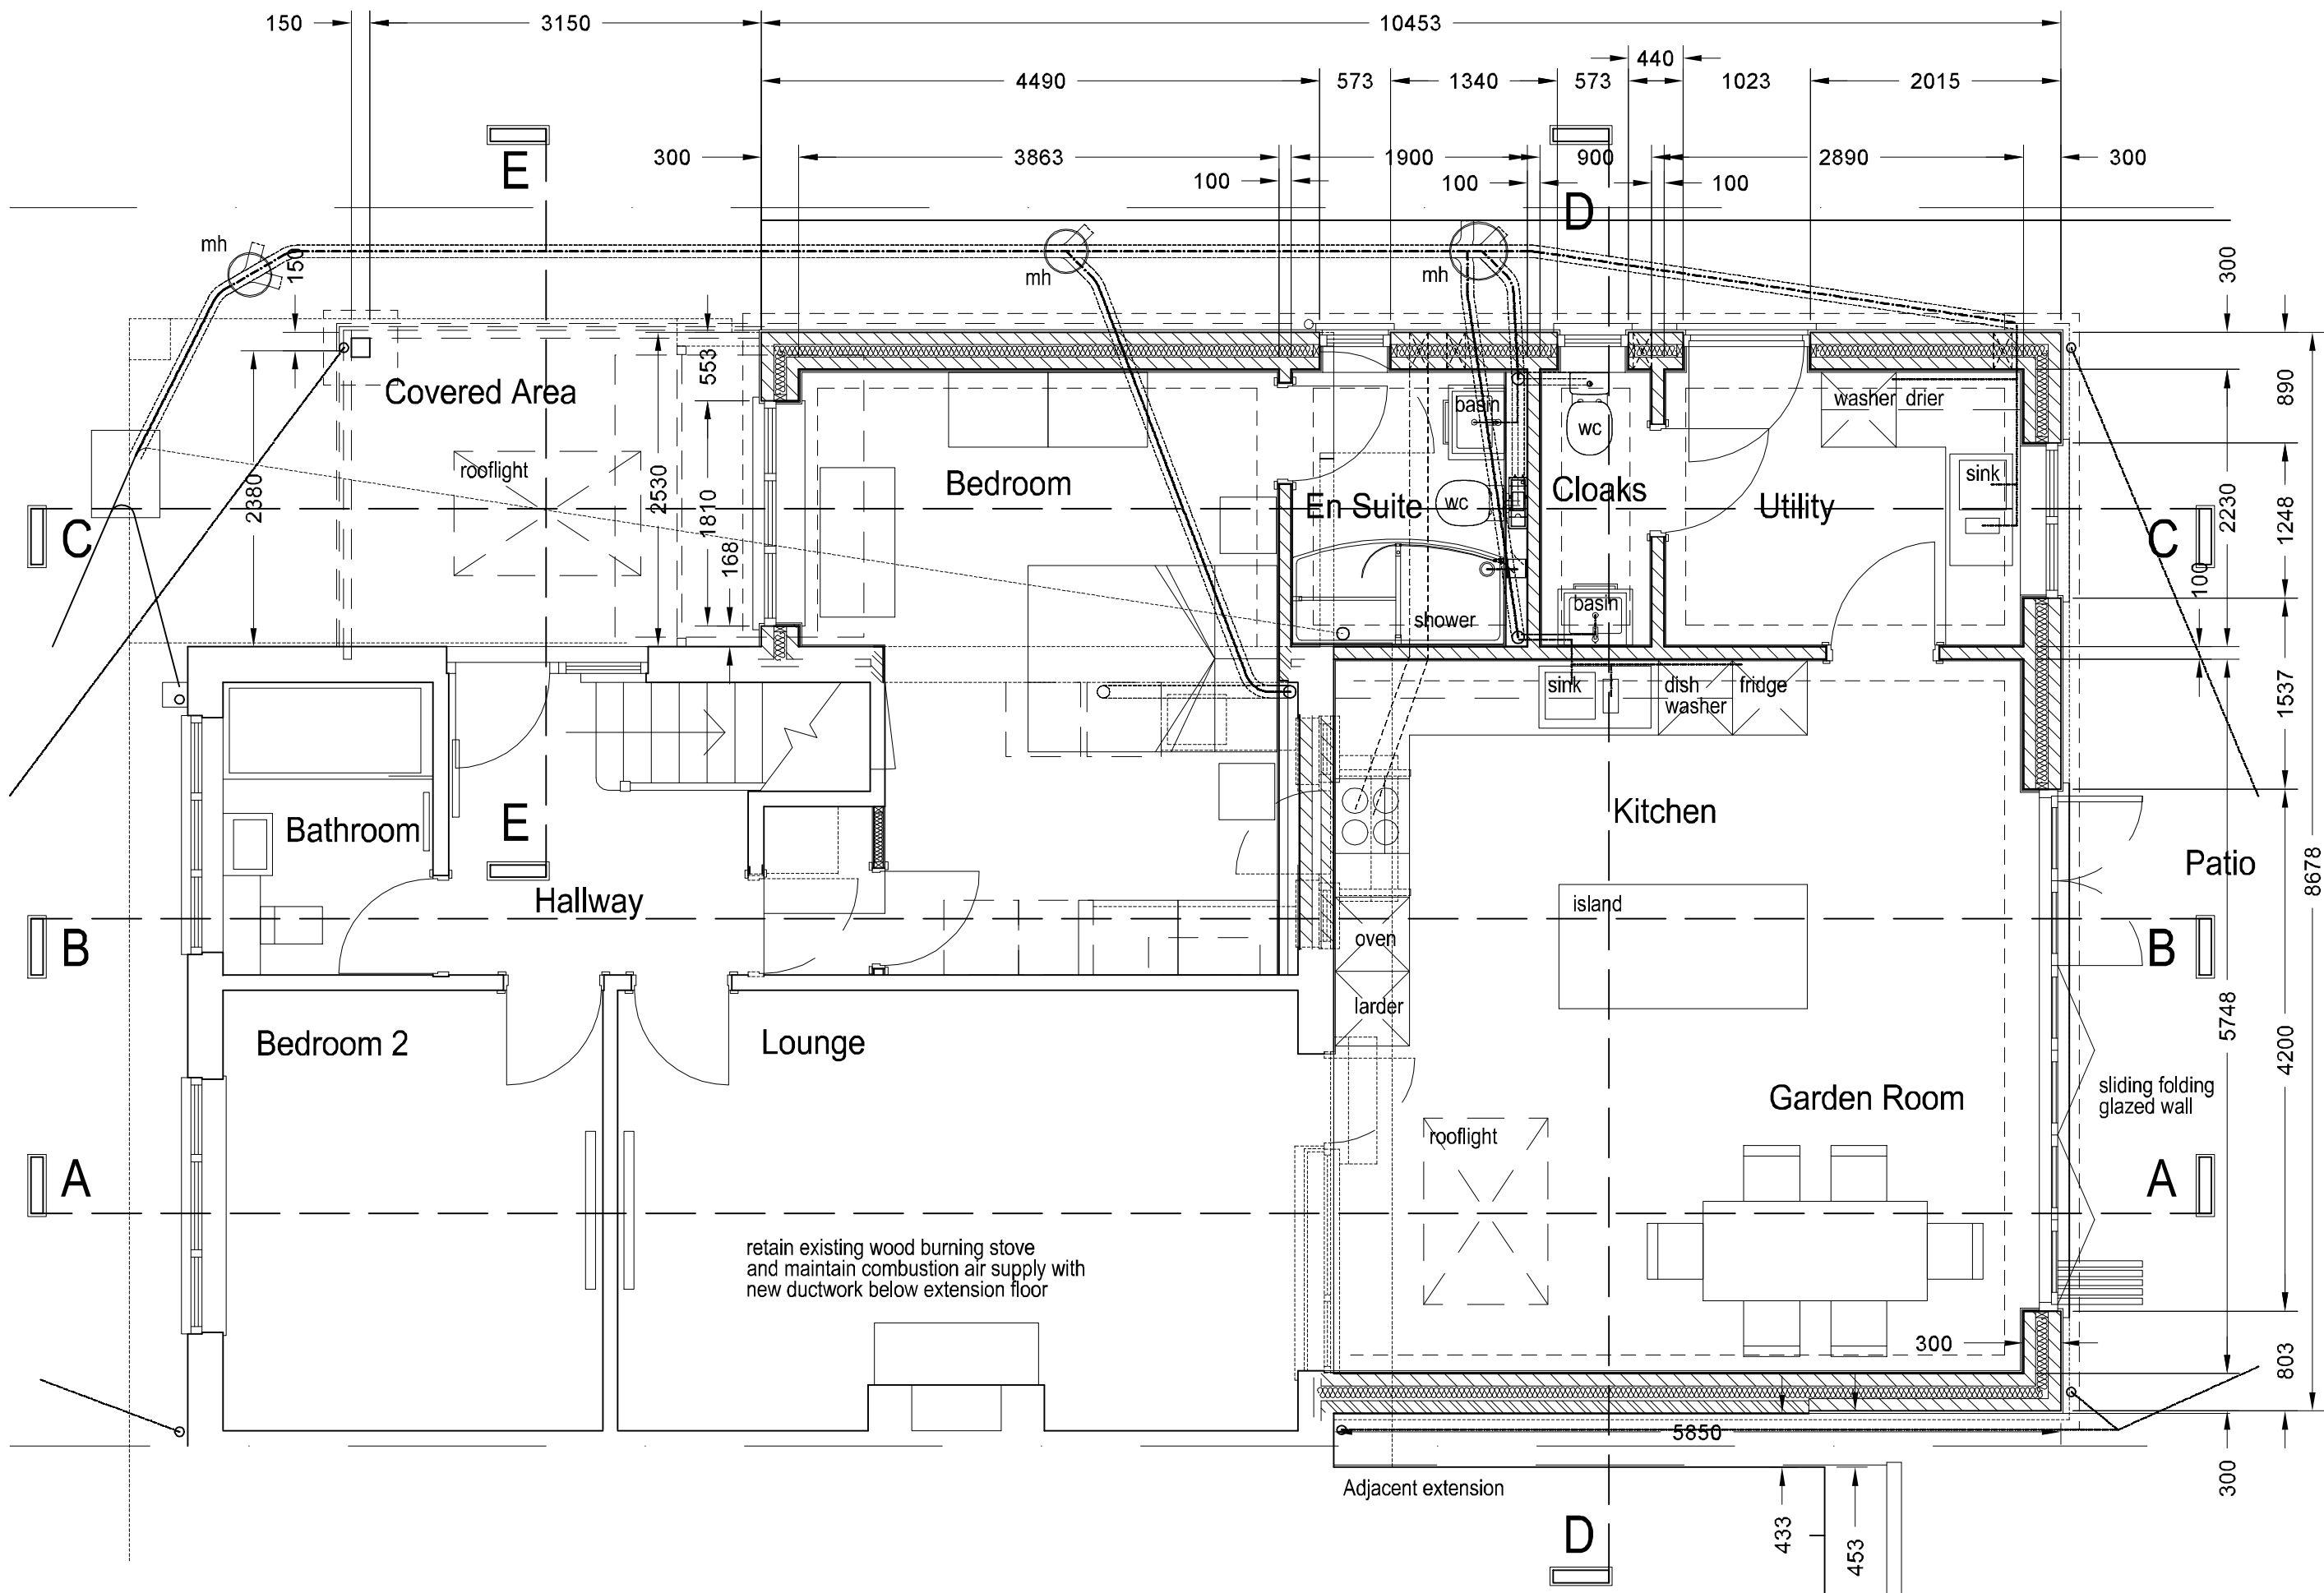

Ground Floor Plan as Proposed 1:50