



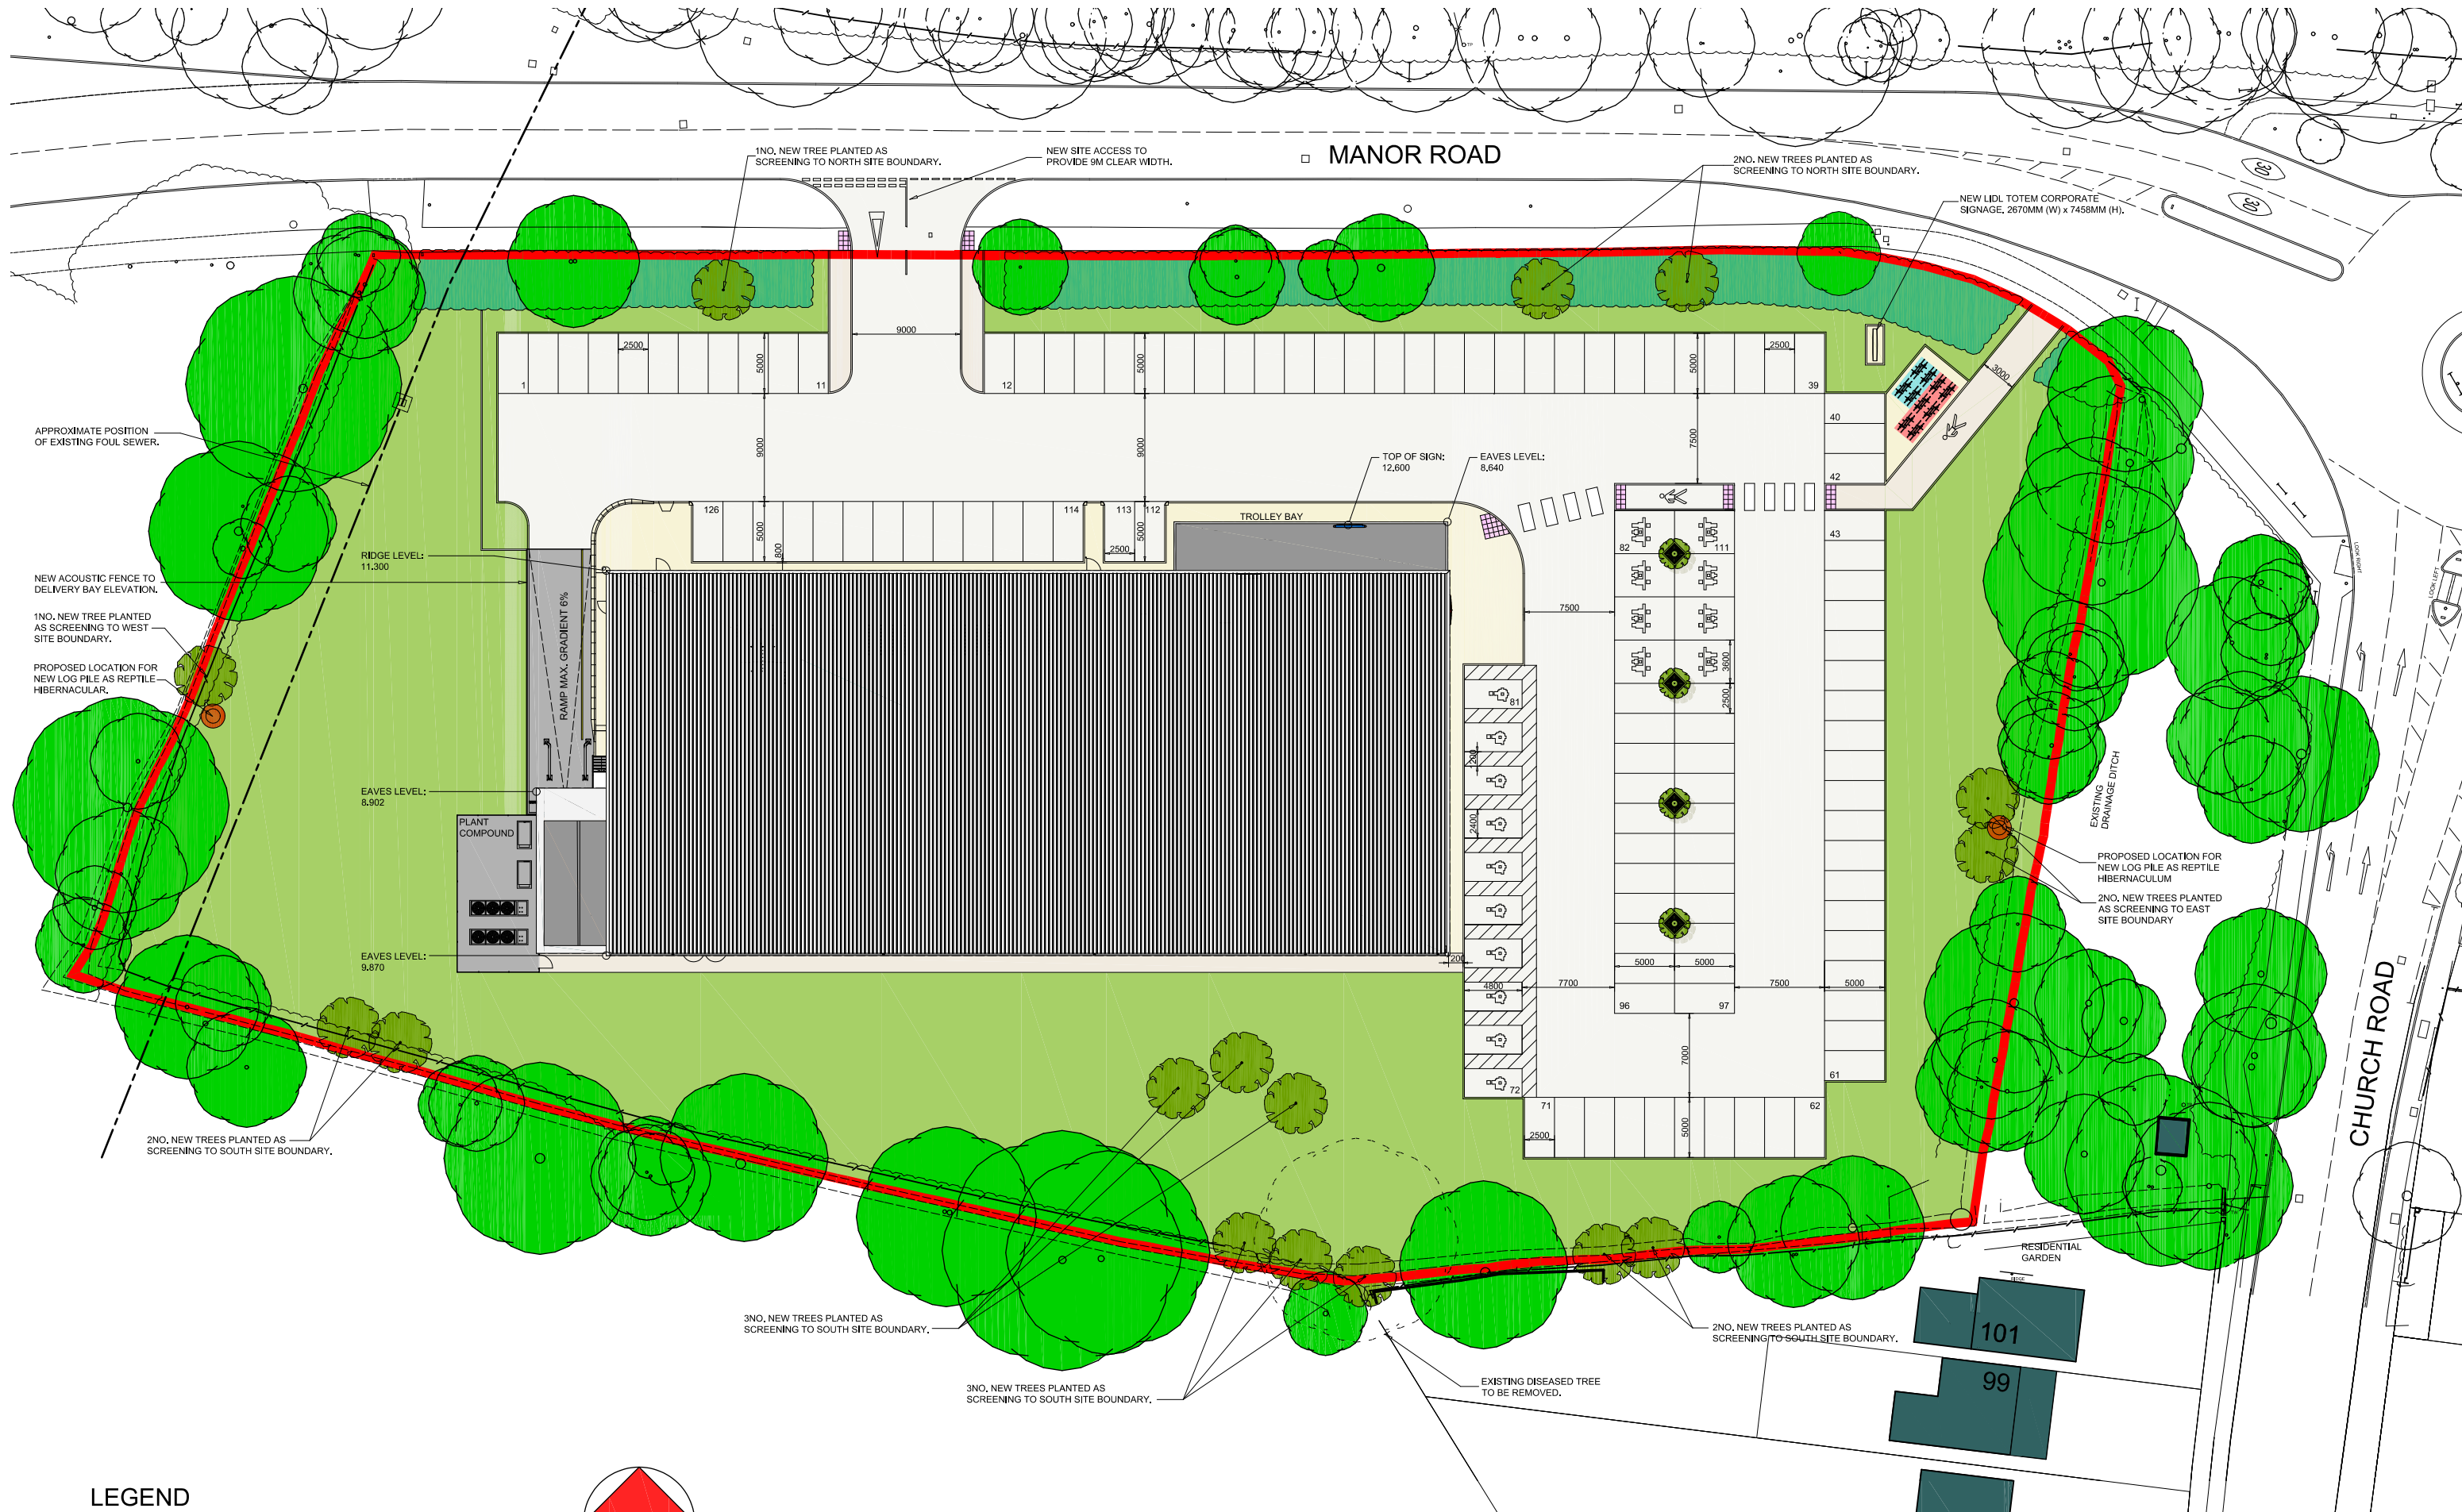

- LEGEND**
- STANDING SEAM ALUMINIUM SHEET ROOFING IN METALLIC SILVER RAL 9006 FINISH TO MONO-PITCH ROOF.
 - SIKA TROCAL SINGLE-PLY FLAT ROOFING MEMBRANE TO DELIVERY BAY AND ENTRANCE CANOPY ROOF.

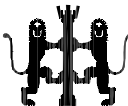

& POOLE PATTLE chartered architects
TEL: 01473 230580 FAX: 01473 231549 E-MAIL: mail@pooleandpattle.co.uk
5 OBSERVATION COURT 84 PRINCES STREET IPSWICH SUFFOLK IP1 1RY



Project	Lidl, Hayling Island	Date	March 2017	Scale	1:500 @ A3
Drawing	Roof Plan	3671	07	Q	
© This drawing must not be reproduced in whole or part without written consent					