
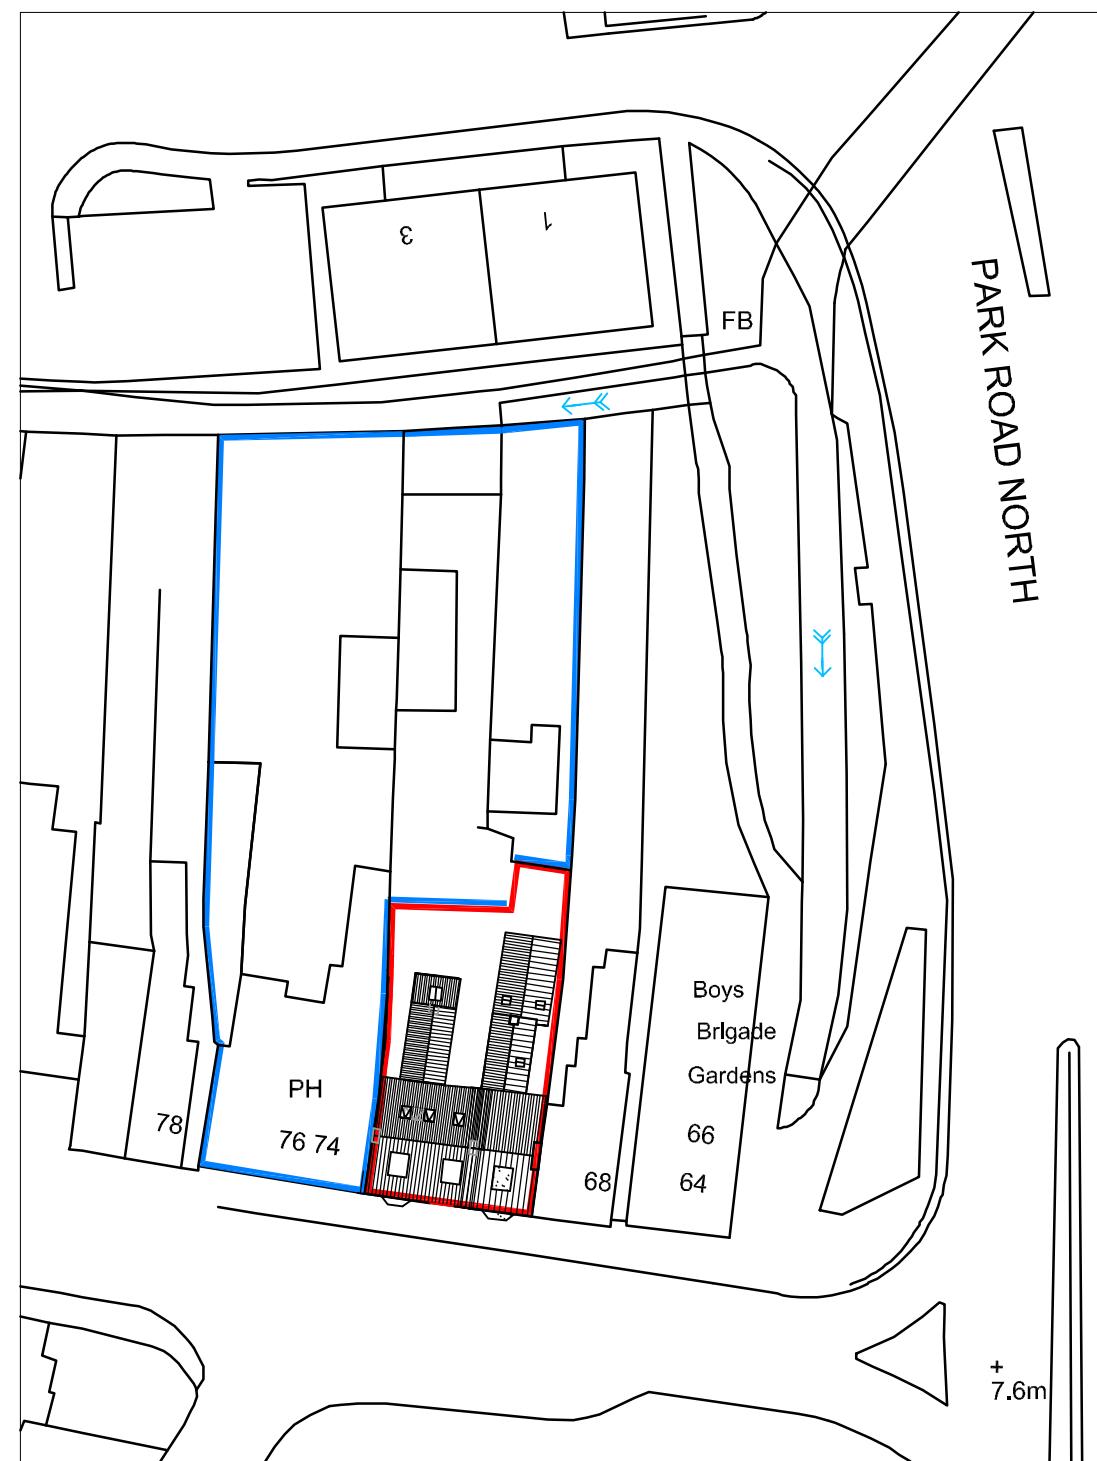
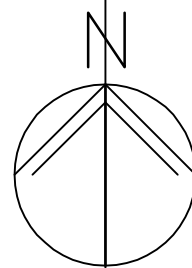


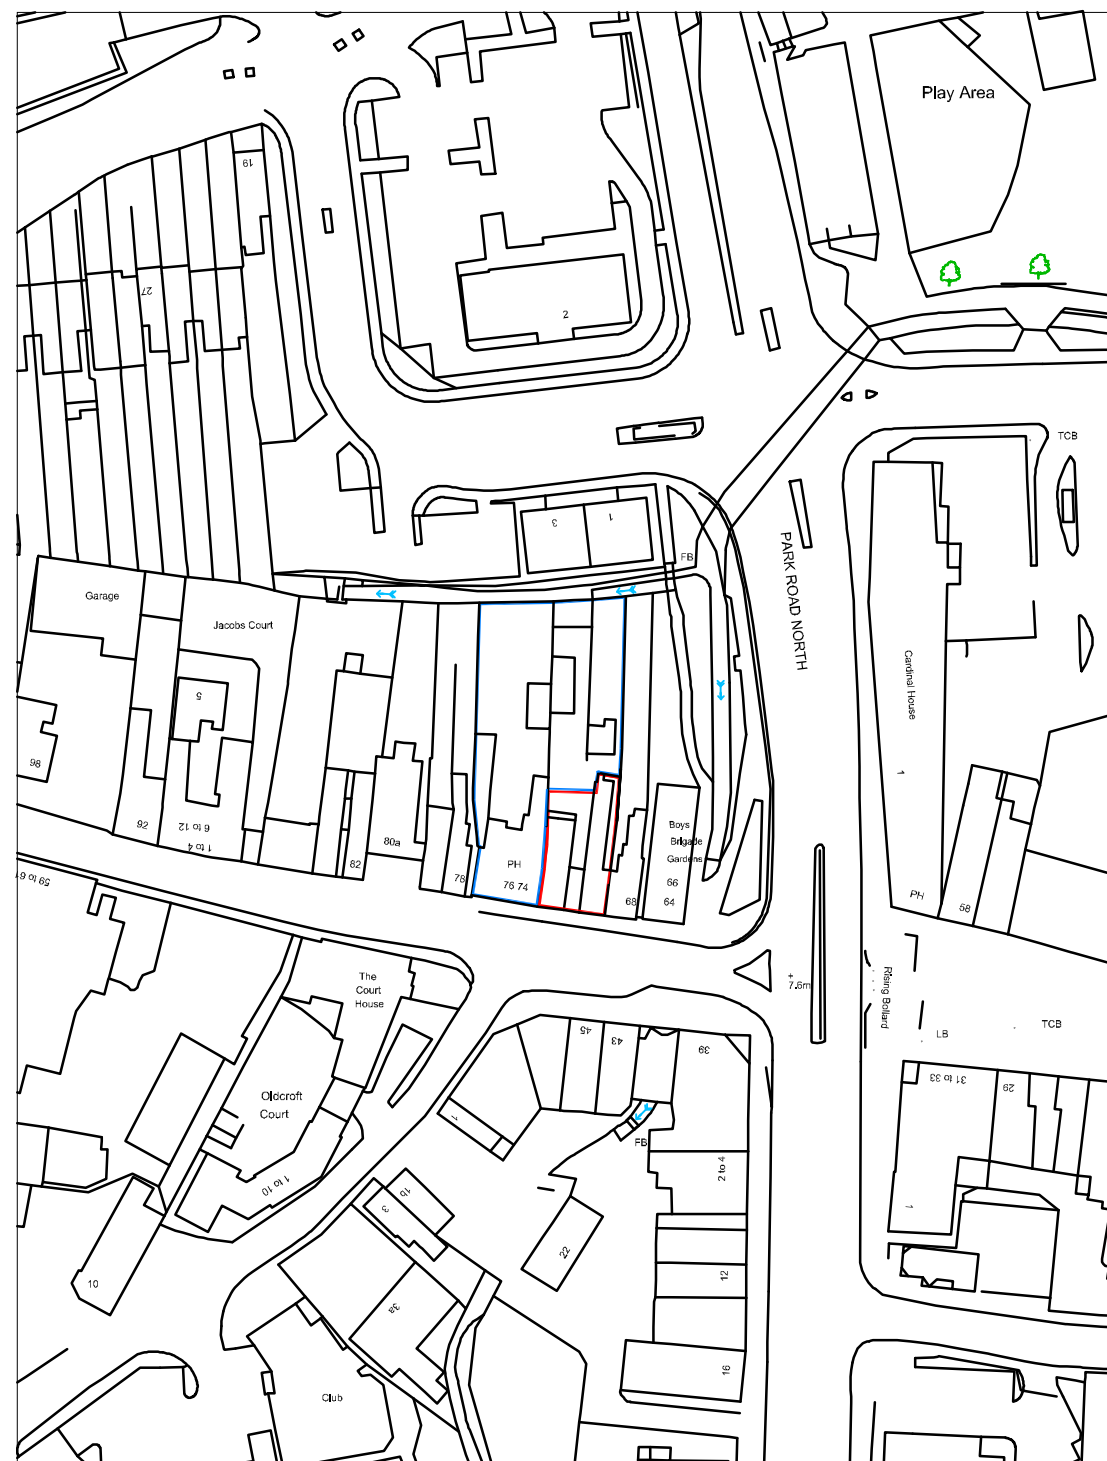

LOCATION PLAN 1:1250

BLOCK PLAN 1:500


m	10	20	30	40
---	----	----	----	----

70-72 West Street,
Havant,
PO9 1LN

SITE PLANS

Revisions

A.
B.
C.
D.

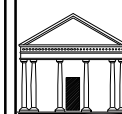

Martin Critchley
CHARTERED ARCHITECT

The Old Brewery,
15E South Street, Havant,
Hampshire, PO9 1BU
023 92 474 919
critchleyarchitect@hotmail.com

Scale A3 = AS SHOWN
Date 04/01/17
Drawn OS

$$16103-121^0$$

© Crown Copyright
All rights reserved.
Reproduced by Permission.
Licence No. 100046837