
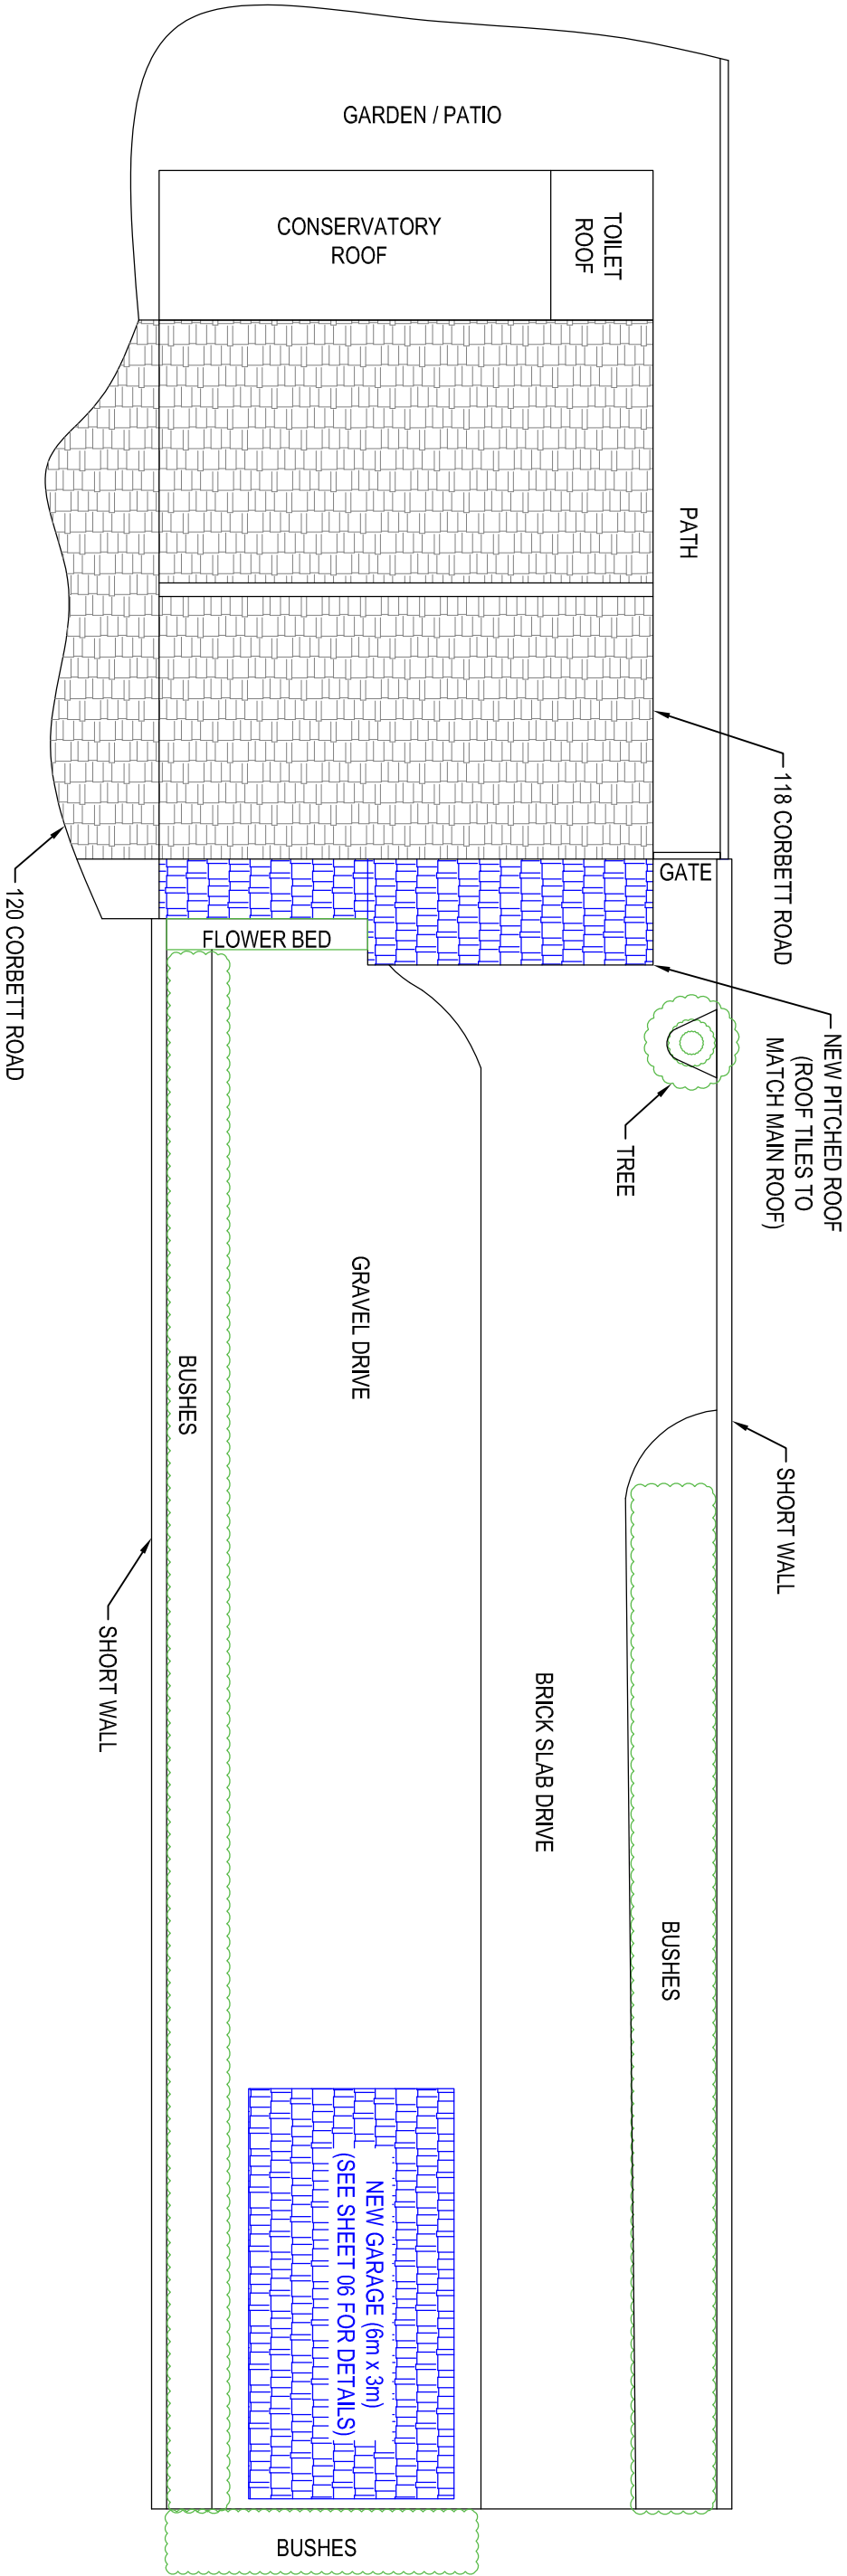


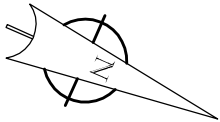

PLAN VIEW

NOTES:

- FOR GENERAL NOTES SEE SHEET 01.

01	22/12/2016	AC				FIRST PLANNING APPLICATION
ISS	DATE	DRN	CKD	CERT		DESCRIPTION
REVISION TABLE						

MR. ARON COBB 118 CORBETT ROAD WATERLOOVILLE PORTSMOUTH HAMPS PO7 5TF aronc@camk.com			PROJECT: HOME IMPROVEMENTS TITLE: 118 CORBETT ROAD PLAN VIEW (PROPOSED)		
SCALE: 1:100			ALL DIMENSIONS SHOWN IN MM		
SHEET SIZE: A3			DRG No:		
			TOTAL SHTS		
			SHT No:		
			ISS:		