
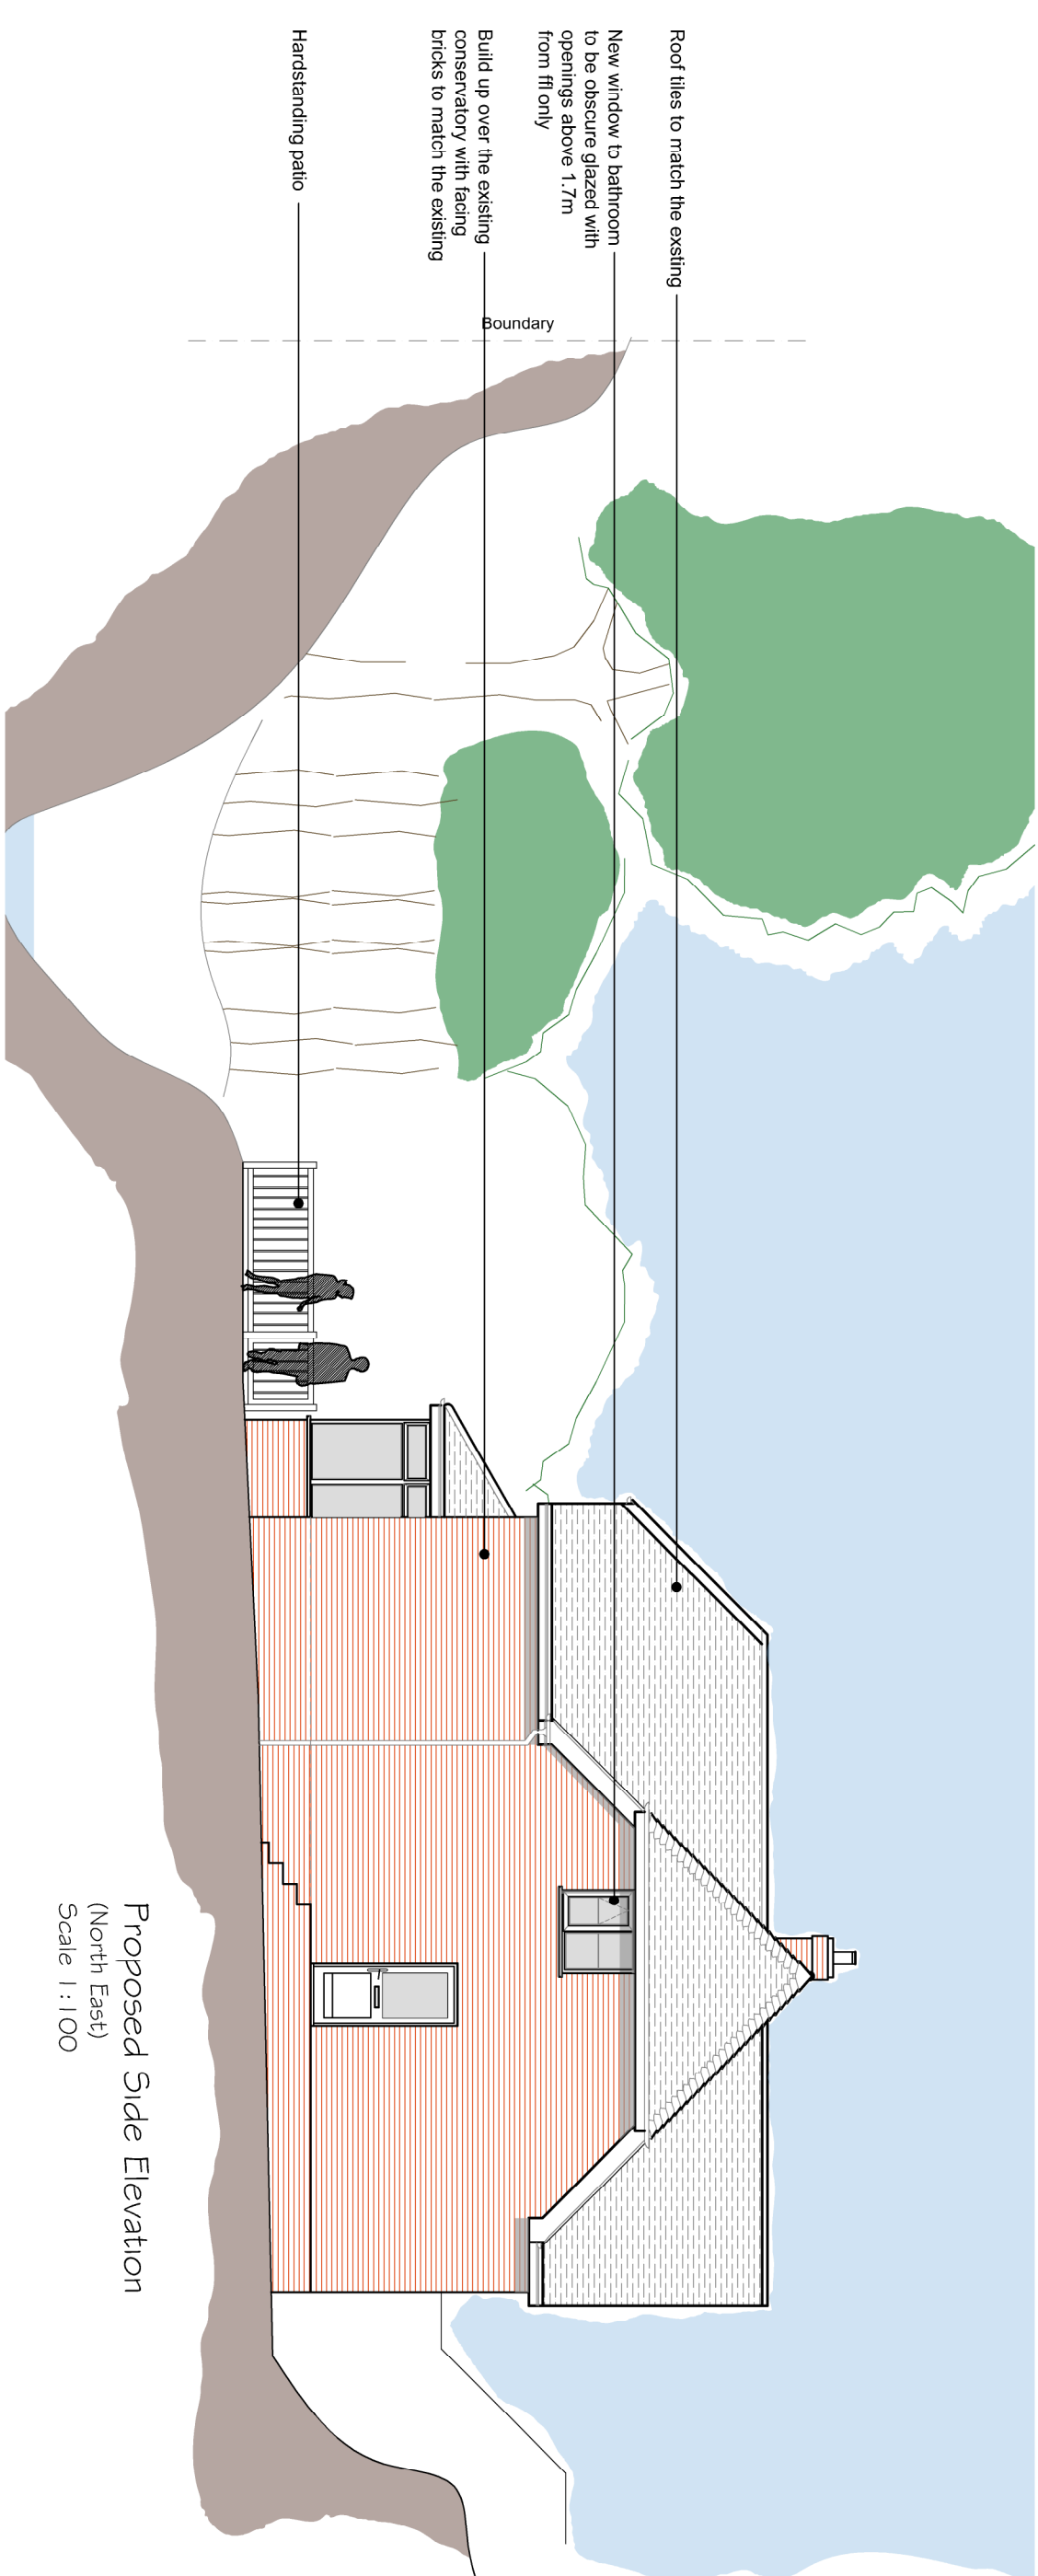
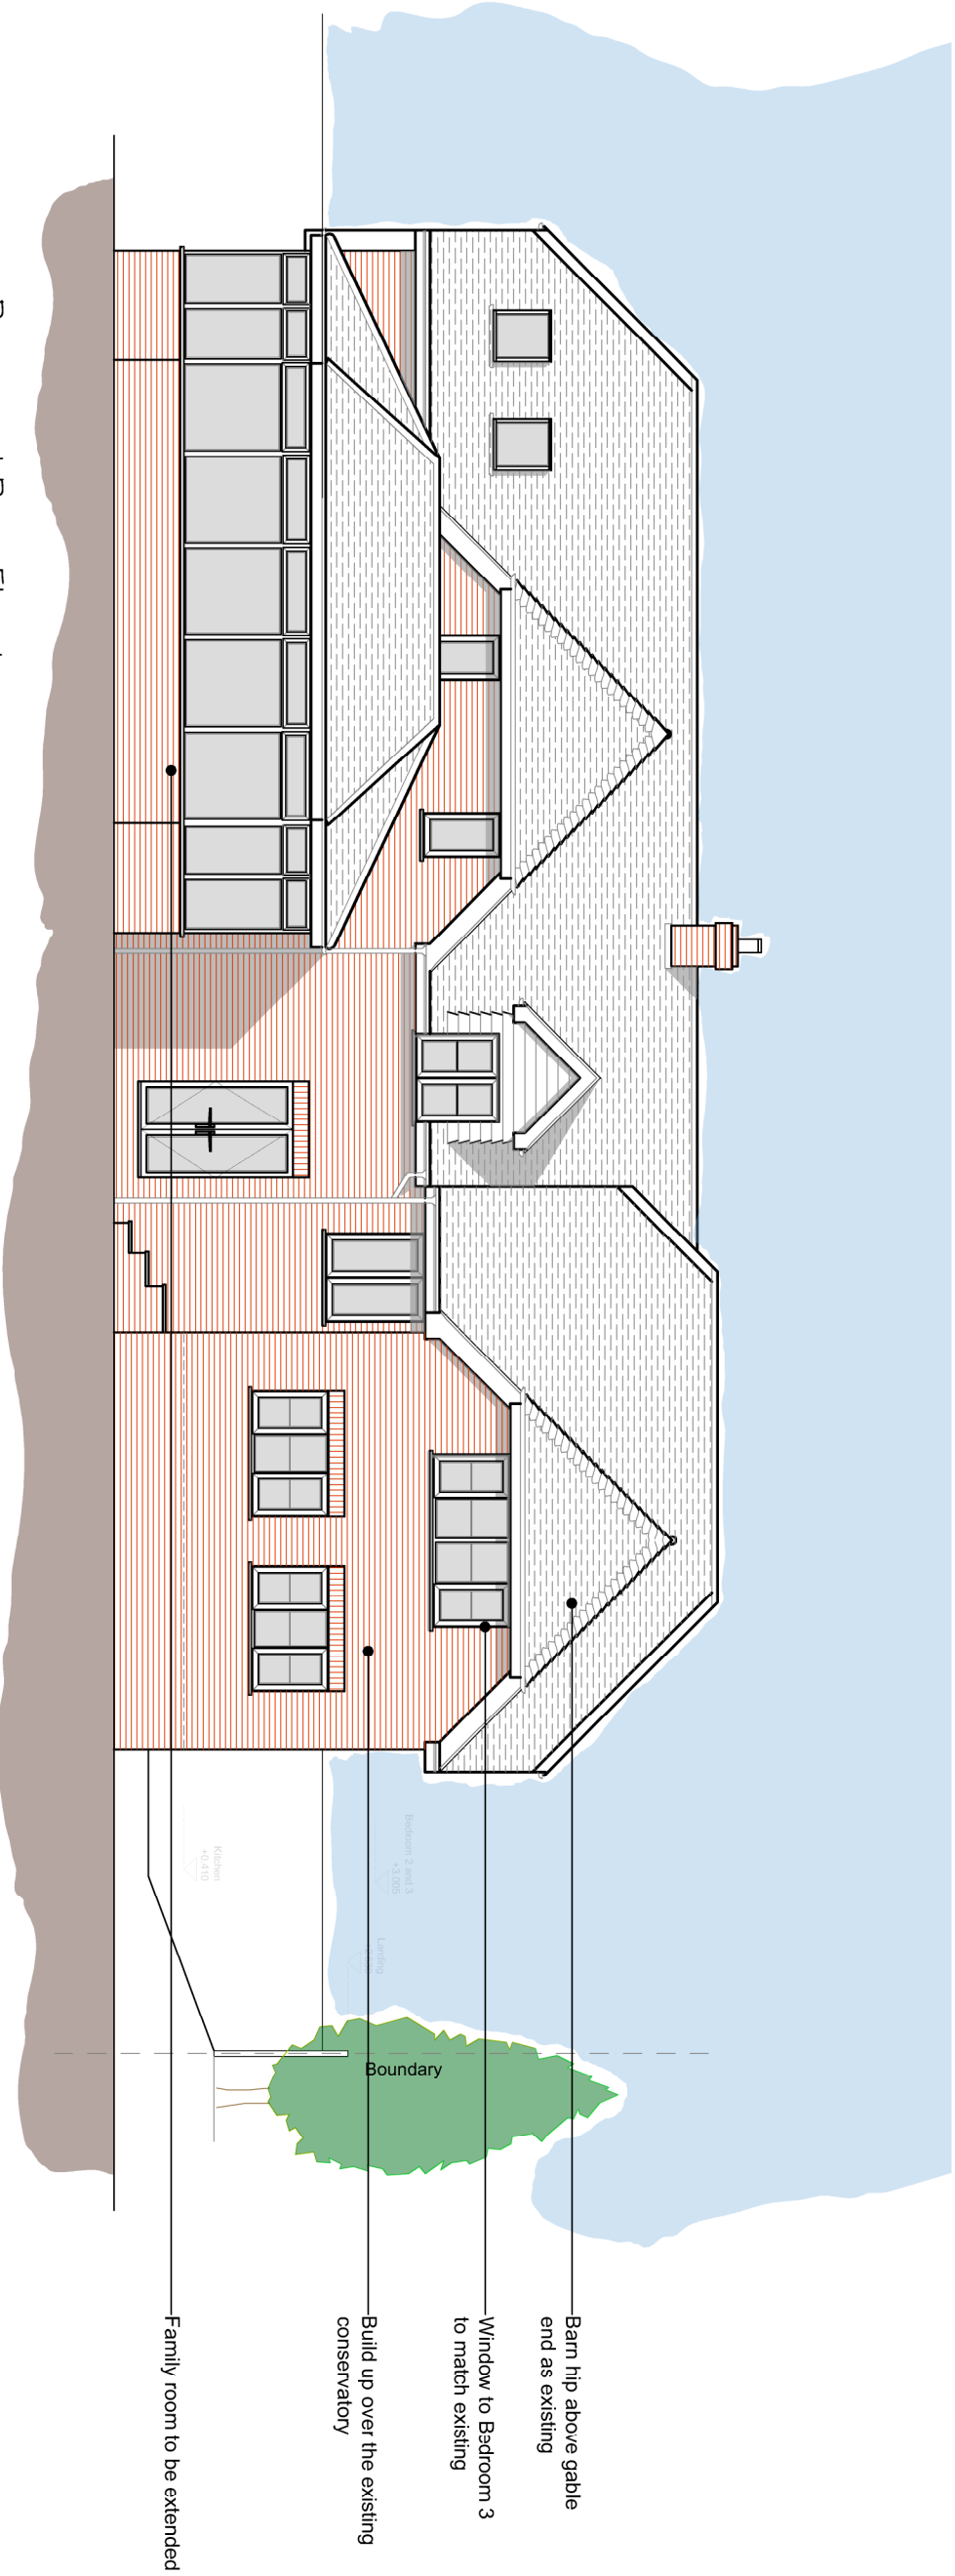
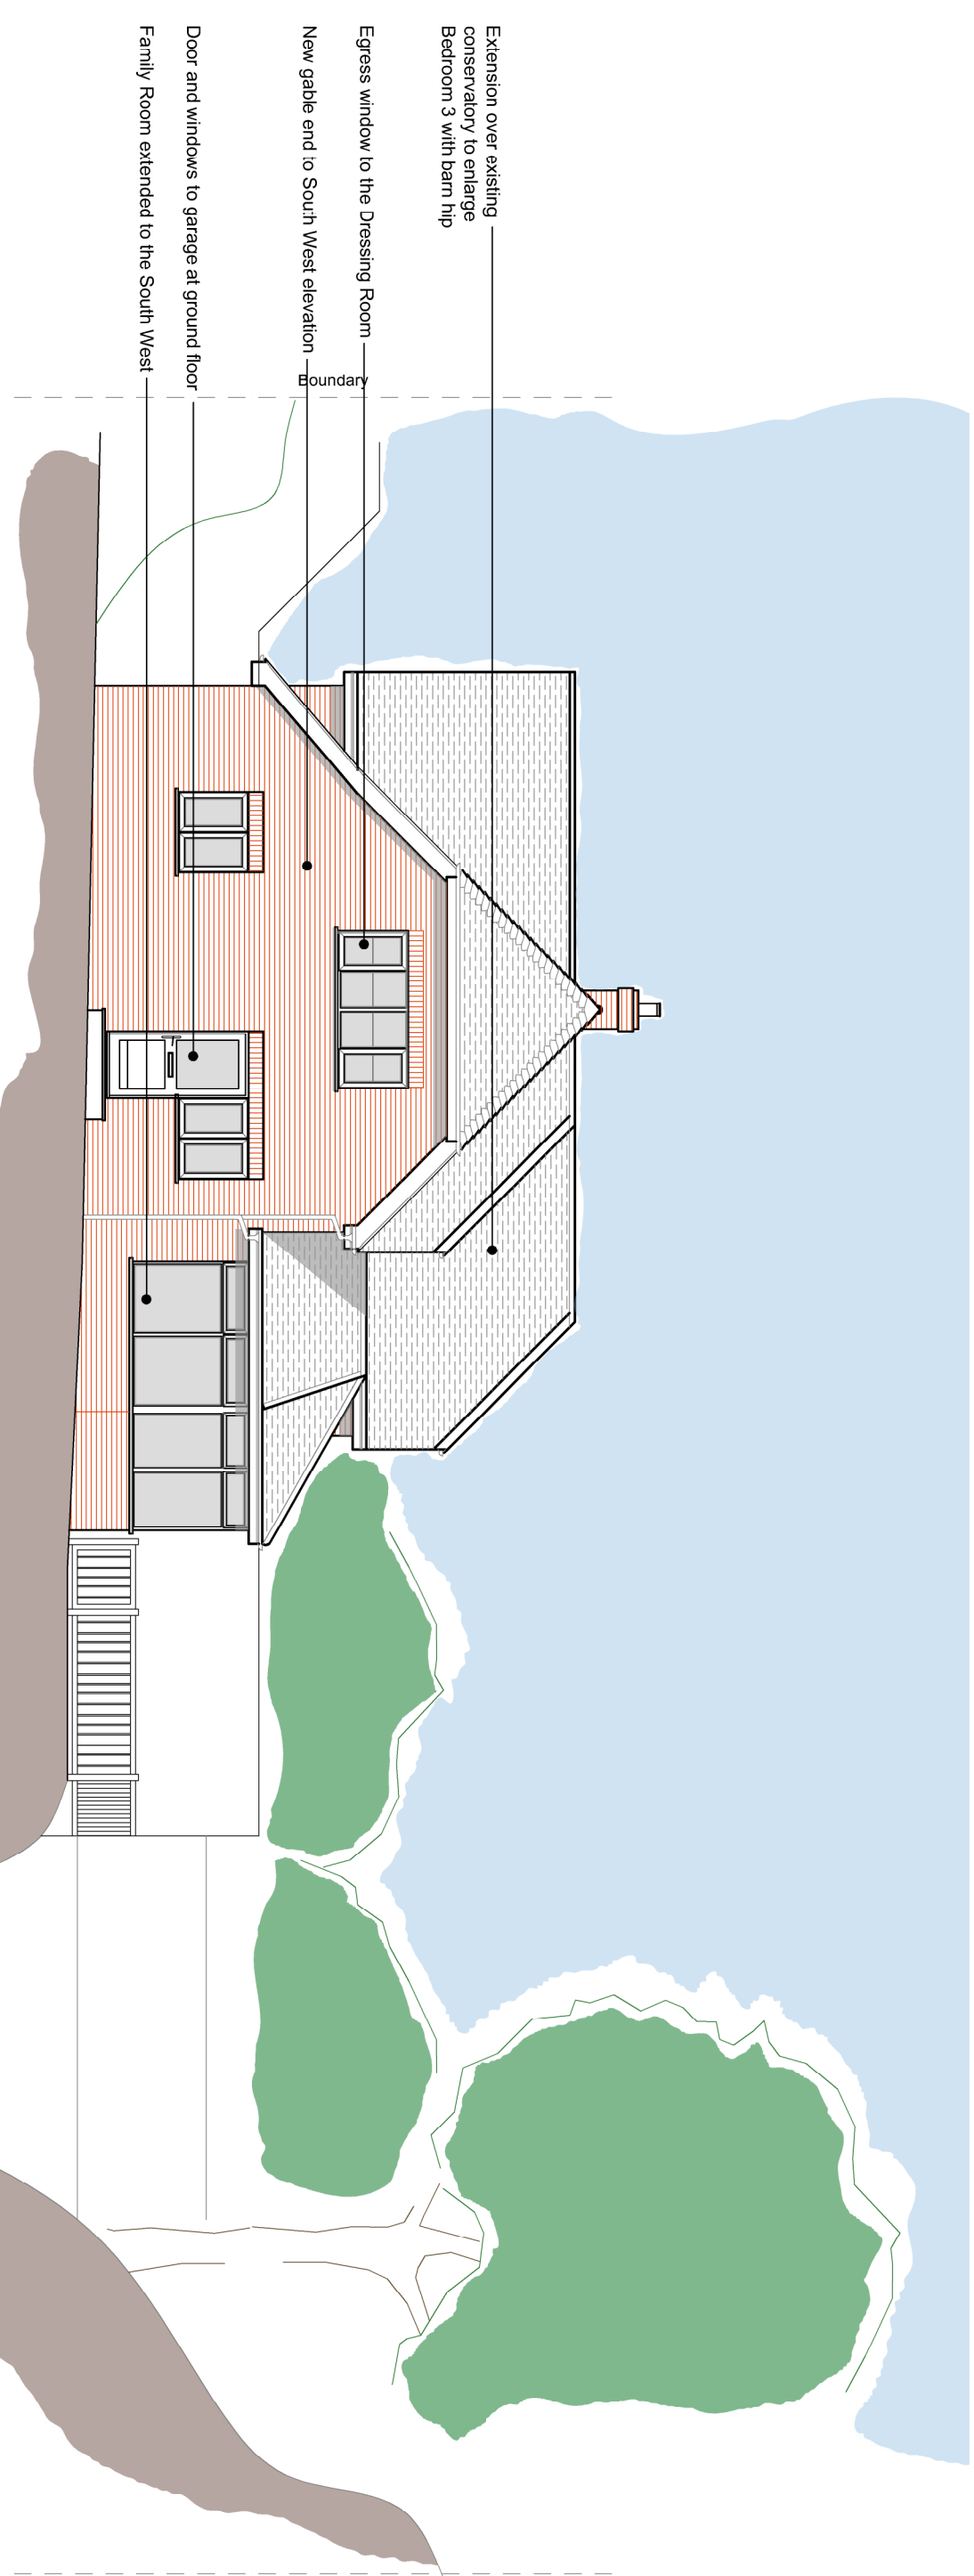
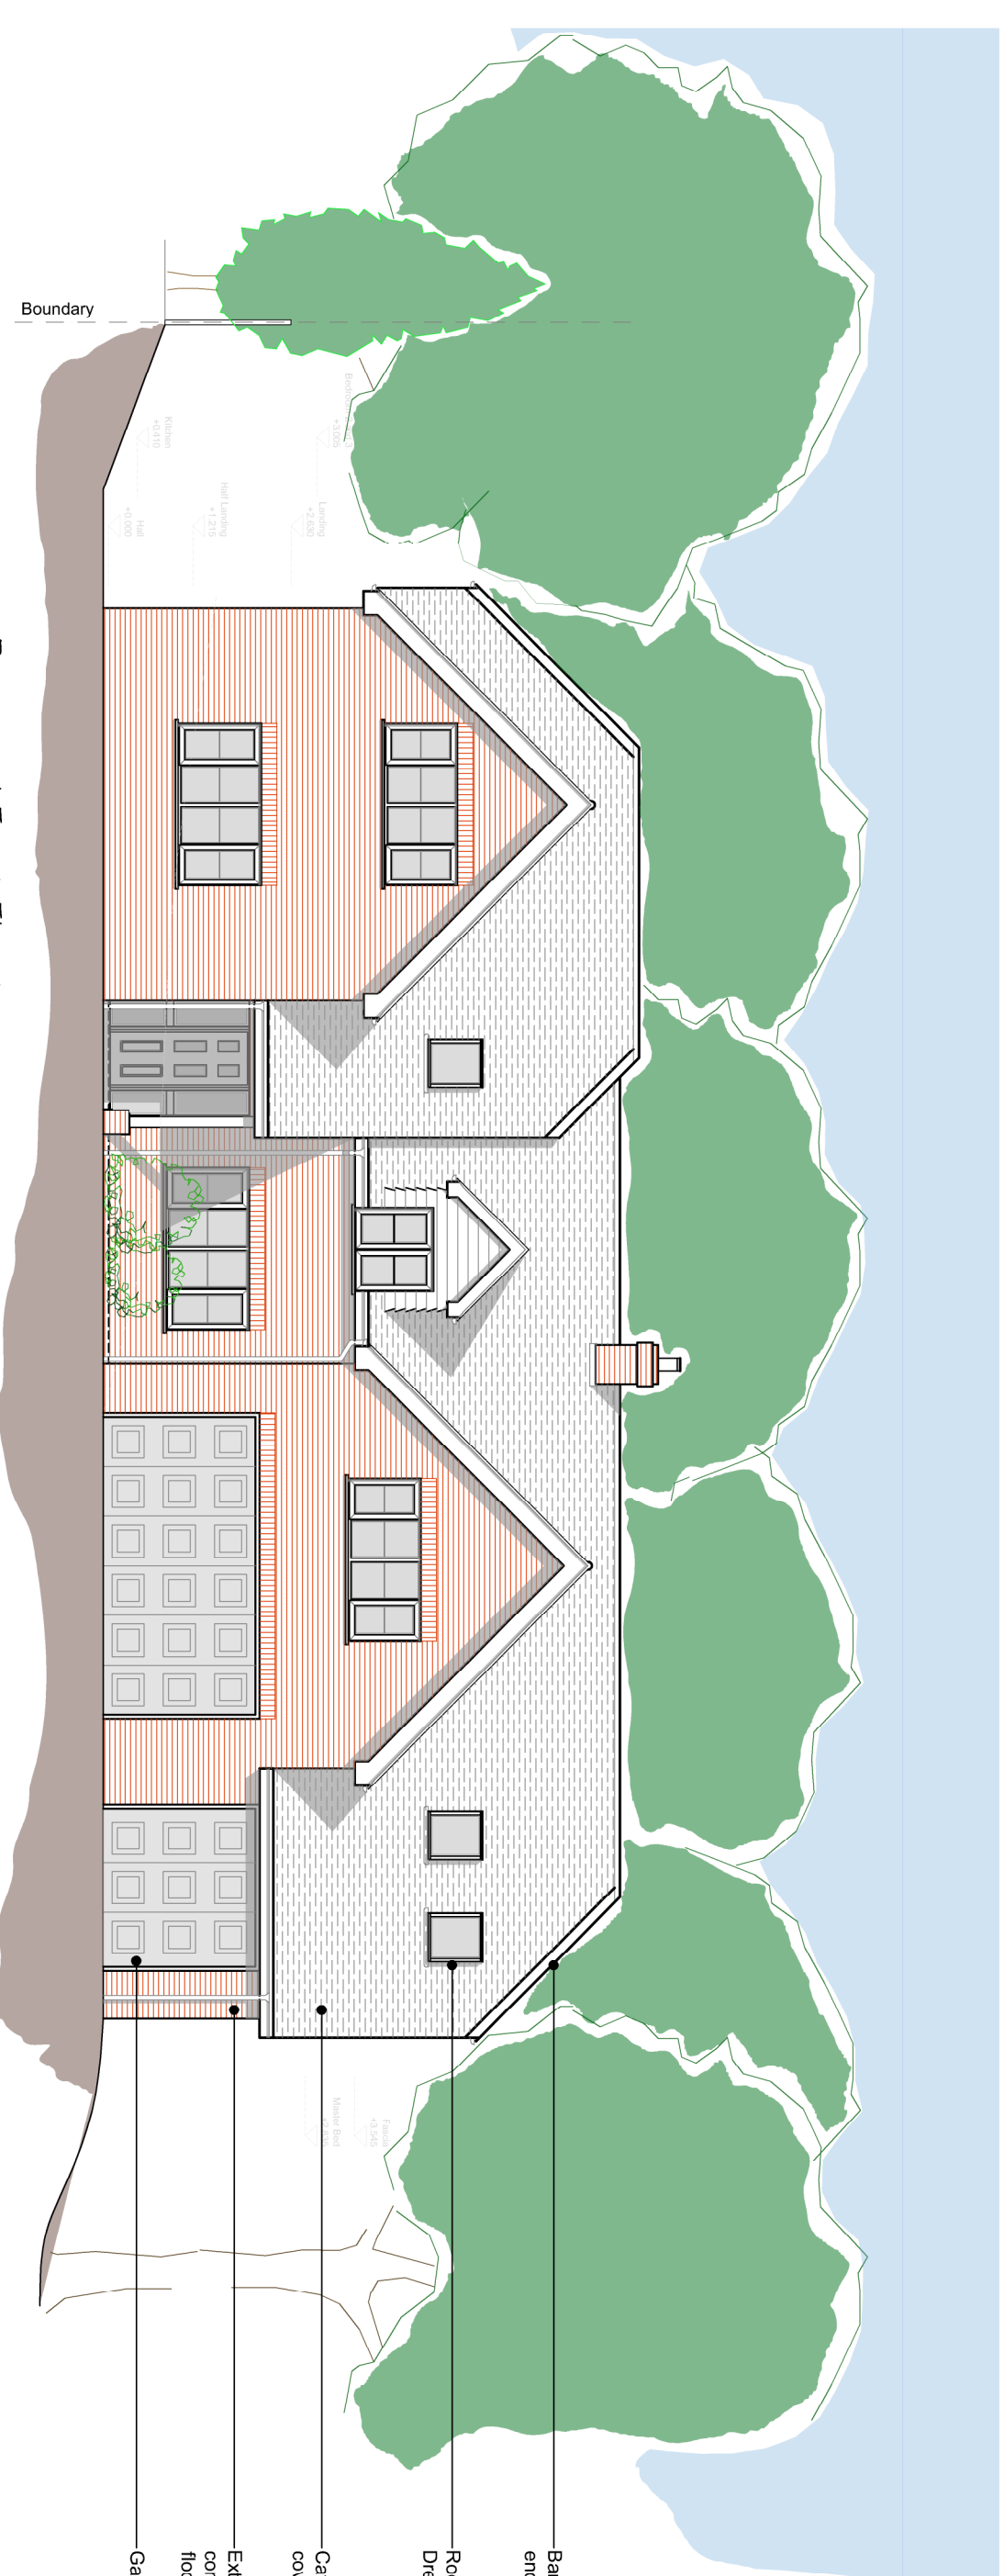
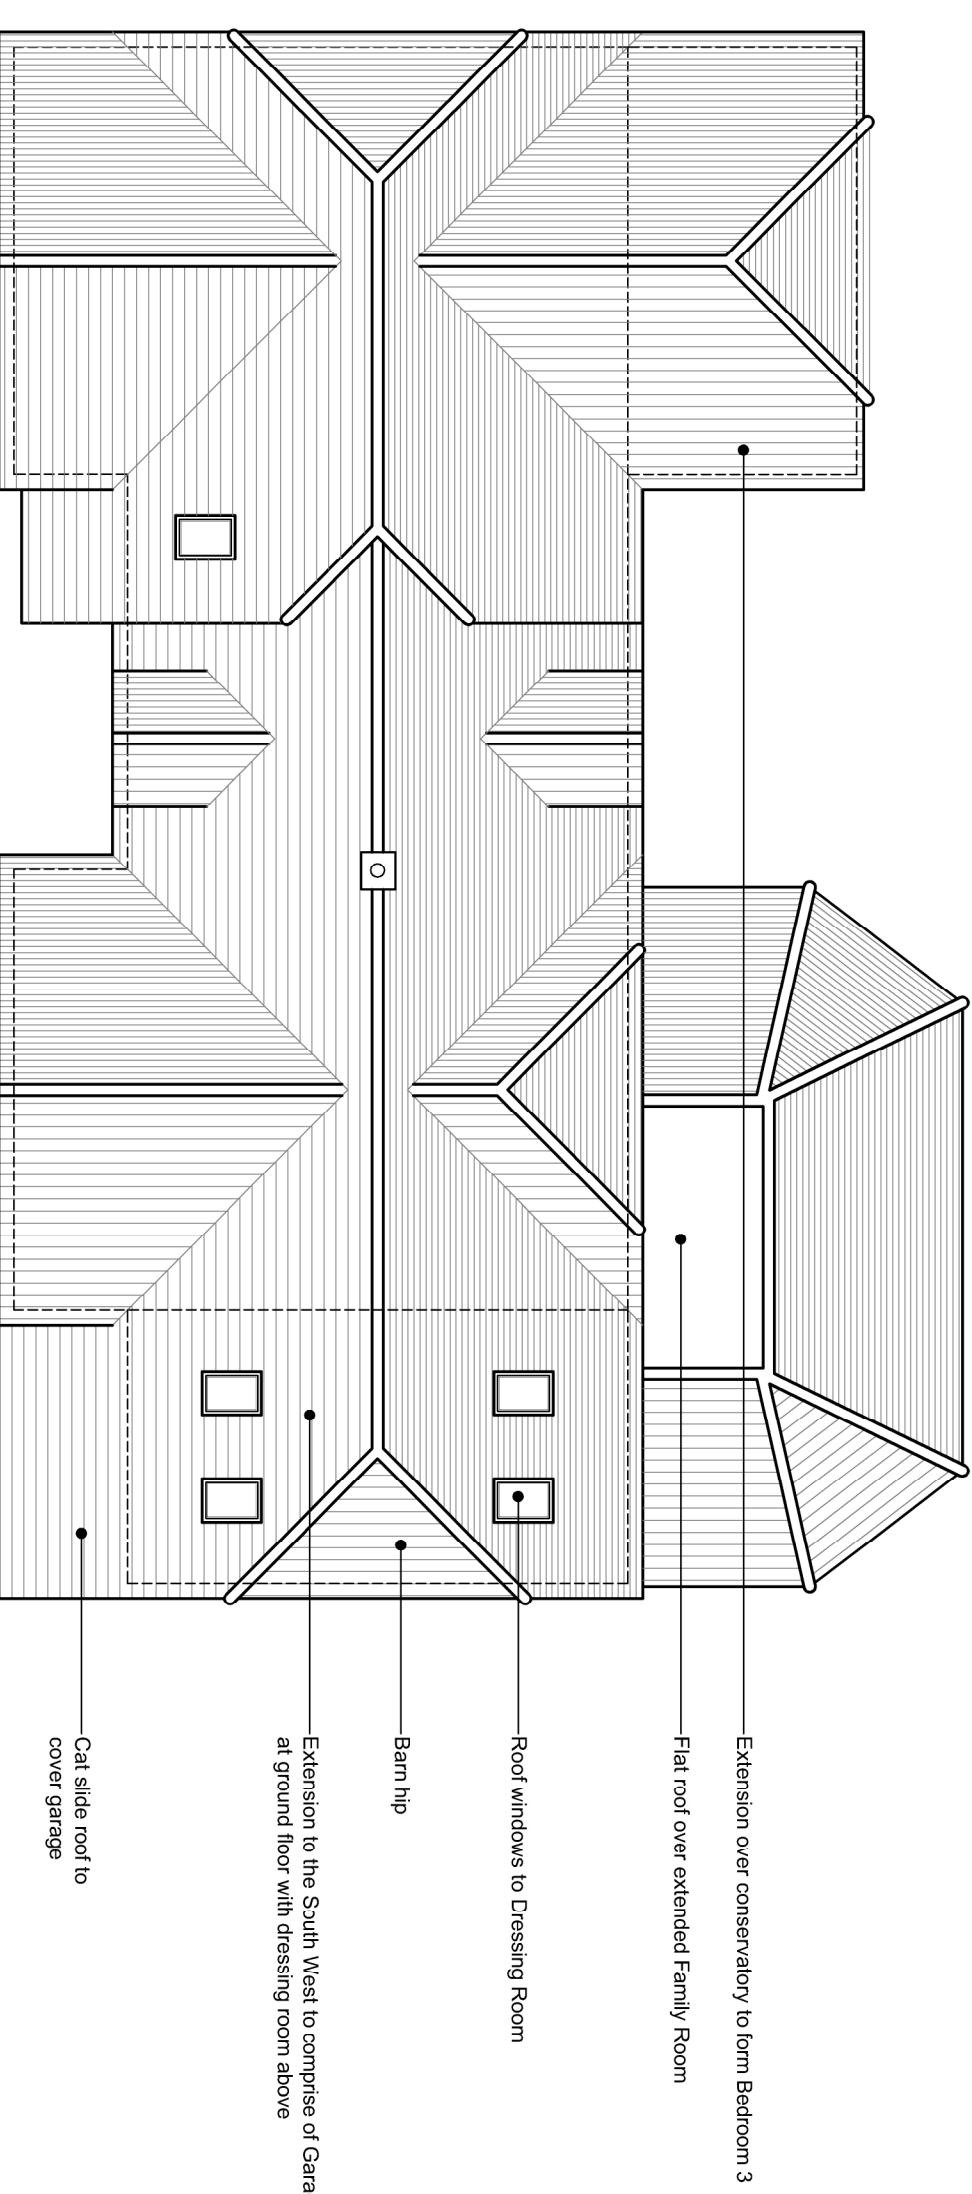
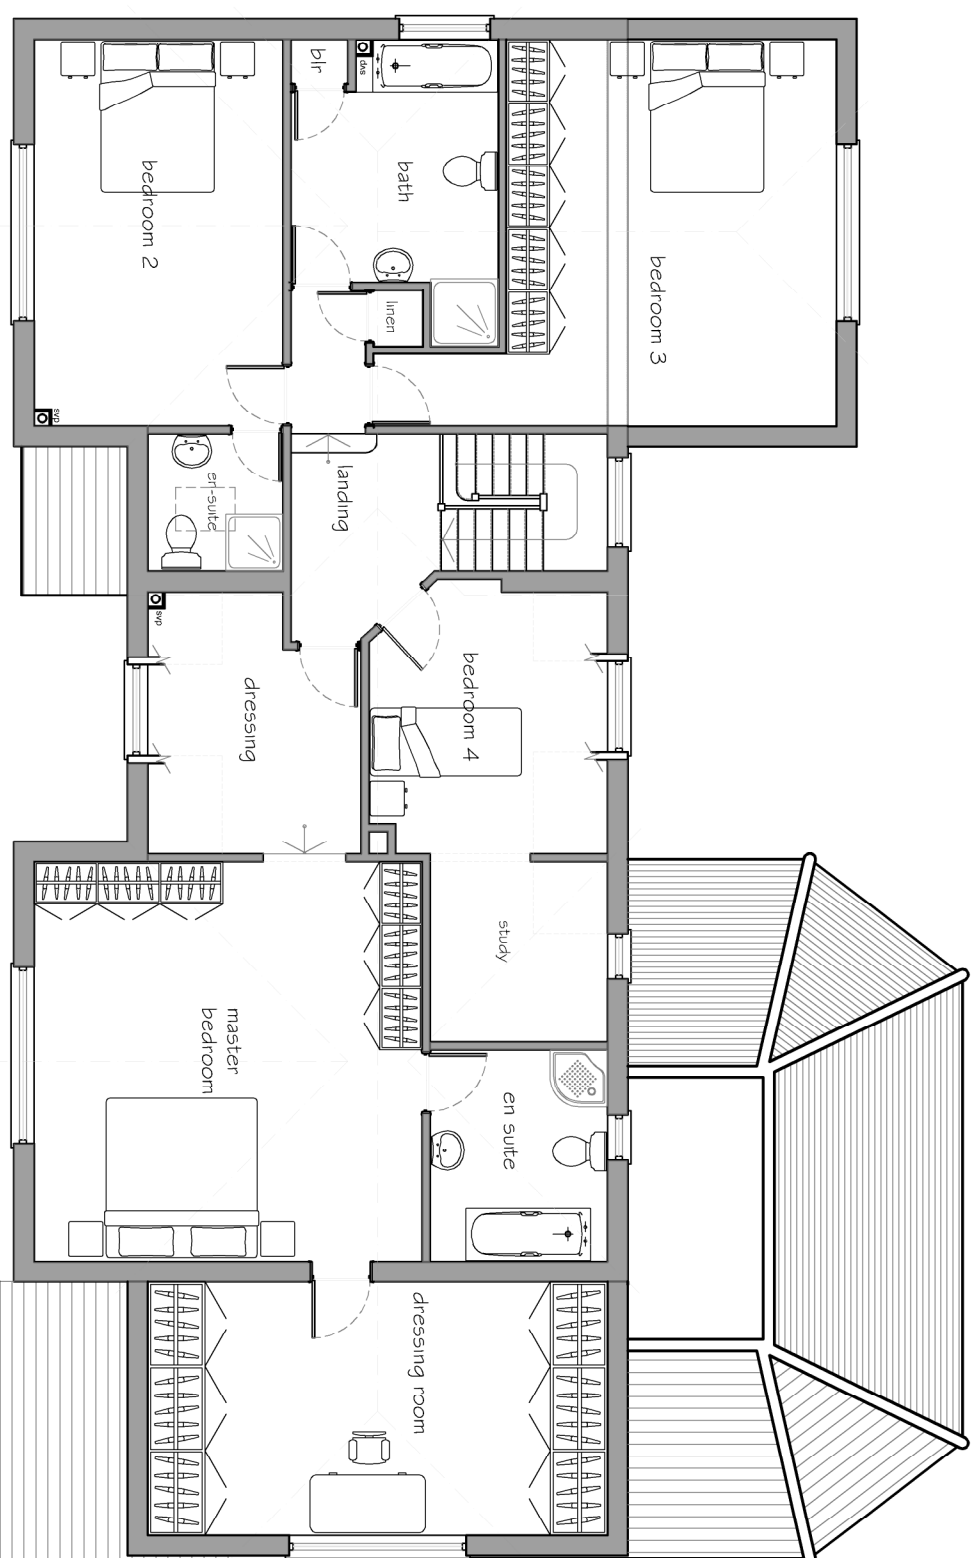


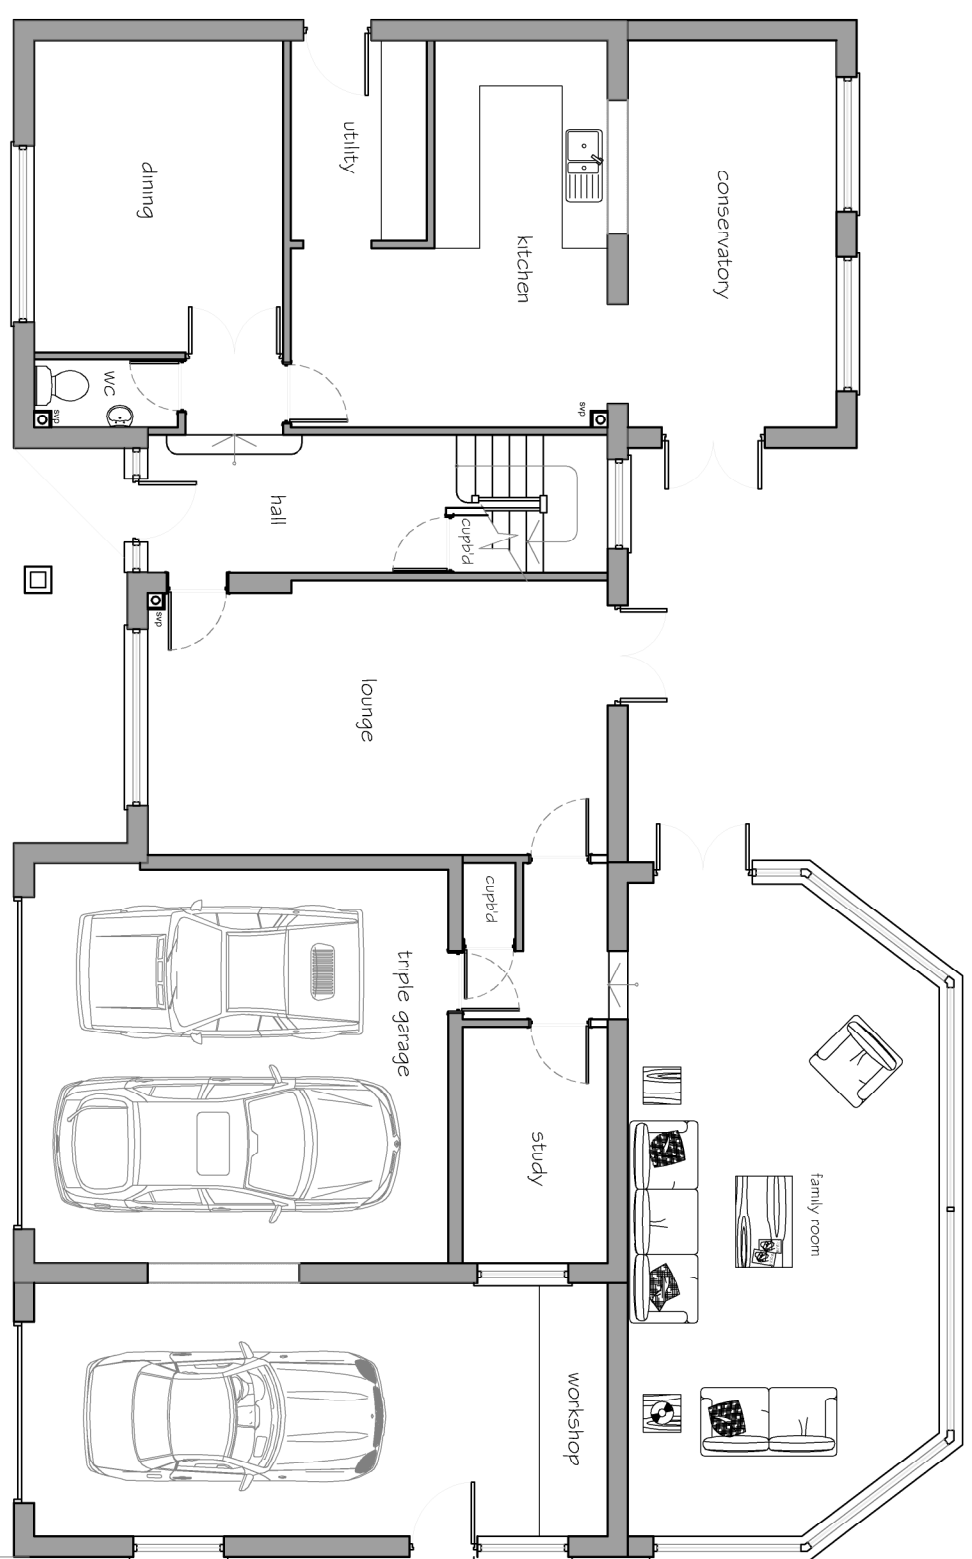

		PROJECT		TITLE	
		Mr & Mrs Lewis Alterations to 19 Billett Avenue Waterloo Hampshire PO7 7SZ		Proposed plans and elevations	
A Proposed Erection window corresponds to plan Rev Description REVISIONS		Date 05.07.17 PM		Scale : 1:100@A1 Date : MAY2017 Drawn by : MD	
				Drawing No: 17.219.102	
				 E.D. Design Ltd 29, Southdown Road Hove, Brighton BN1 6AA Tel: 01293 206 406 Mob: 07810 548 833 Email: edesign@ed.co.uk	
				0 1 2 3 4 5 6 7 8 9 A B C D E F G H I J K L M N O P Q R S T U V W X Y Z	