



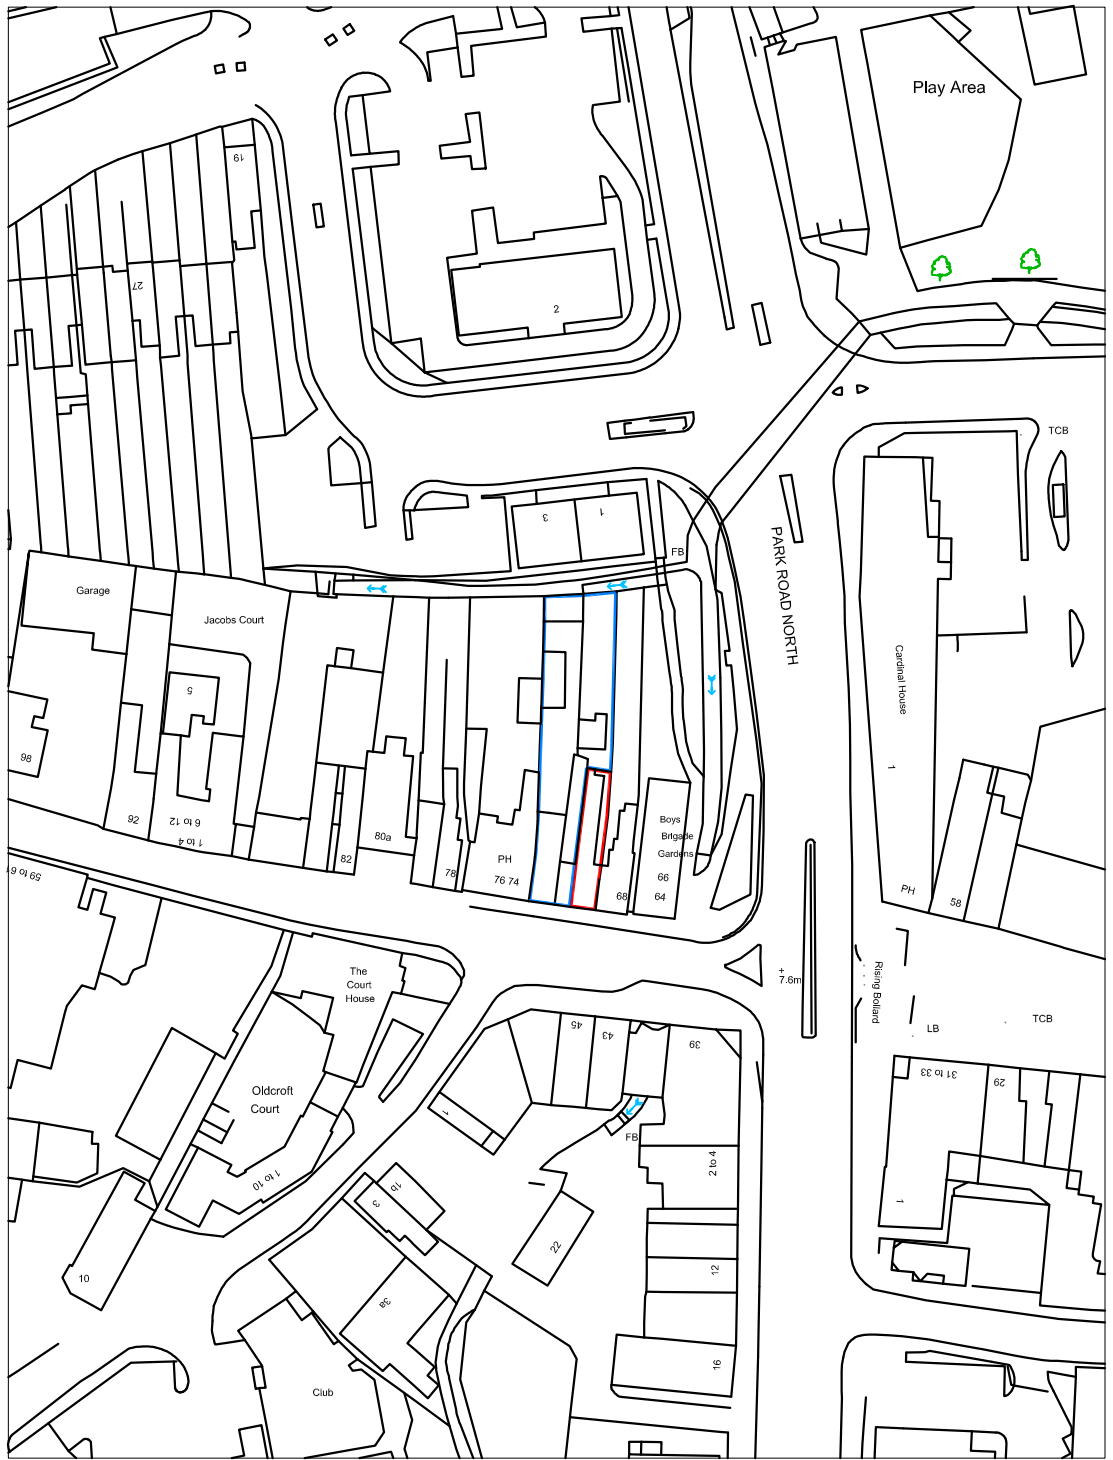

LOCATION PLAN 1:1250

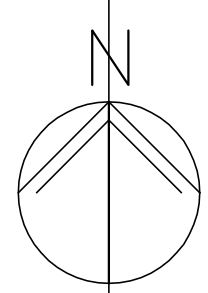

BLOCK PLAN 1:500

m 10 20 30 40

metres 10 20 30 40

70 West Street,
Havant,
PO9 1LN

SITE PLANS

- Revisions
- A. Site visit revisions. 19/12/16
 - B.
 - C.
 - D.



Martin Critchley
CHARTERED ARCHITECT

The Old Brewery,
15E South Street, Havant,
Hampshire, PO9 1BU
023 92 474 919
critchleyarchitect@hotmail.com

Scale A3 = AS SHOWN
Date 18/07/16
Drawn OS

16103-101^A

© Crown Copyright
All rights reserved.
Reproduced by Permission.
Licence No. 100046837