



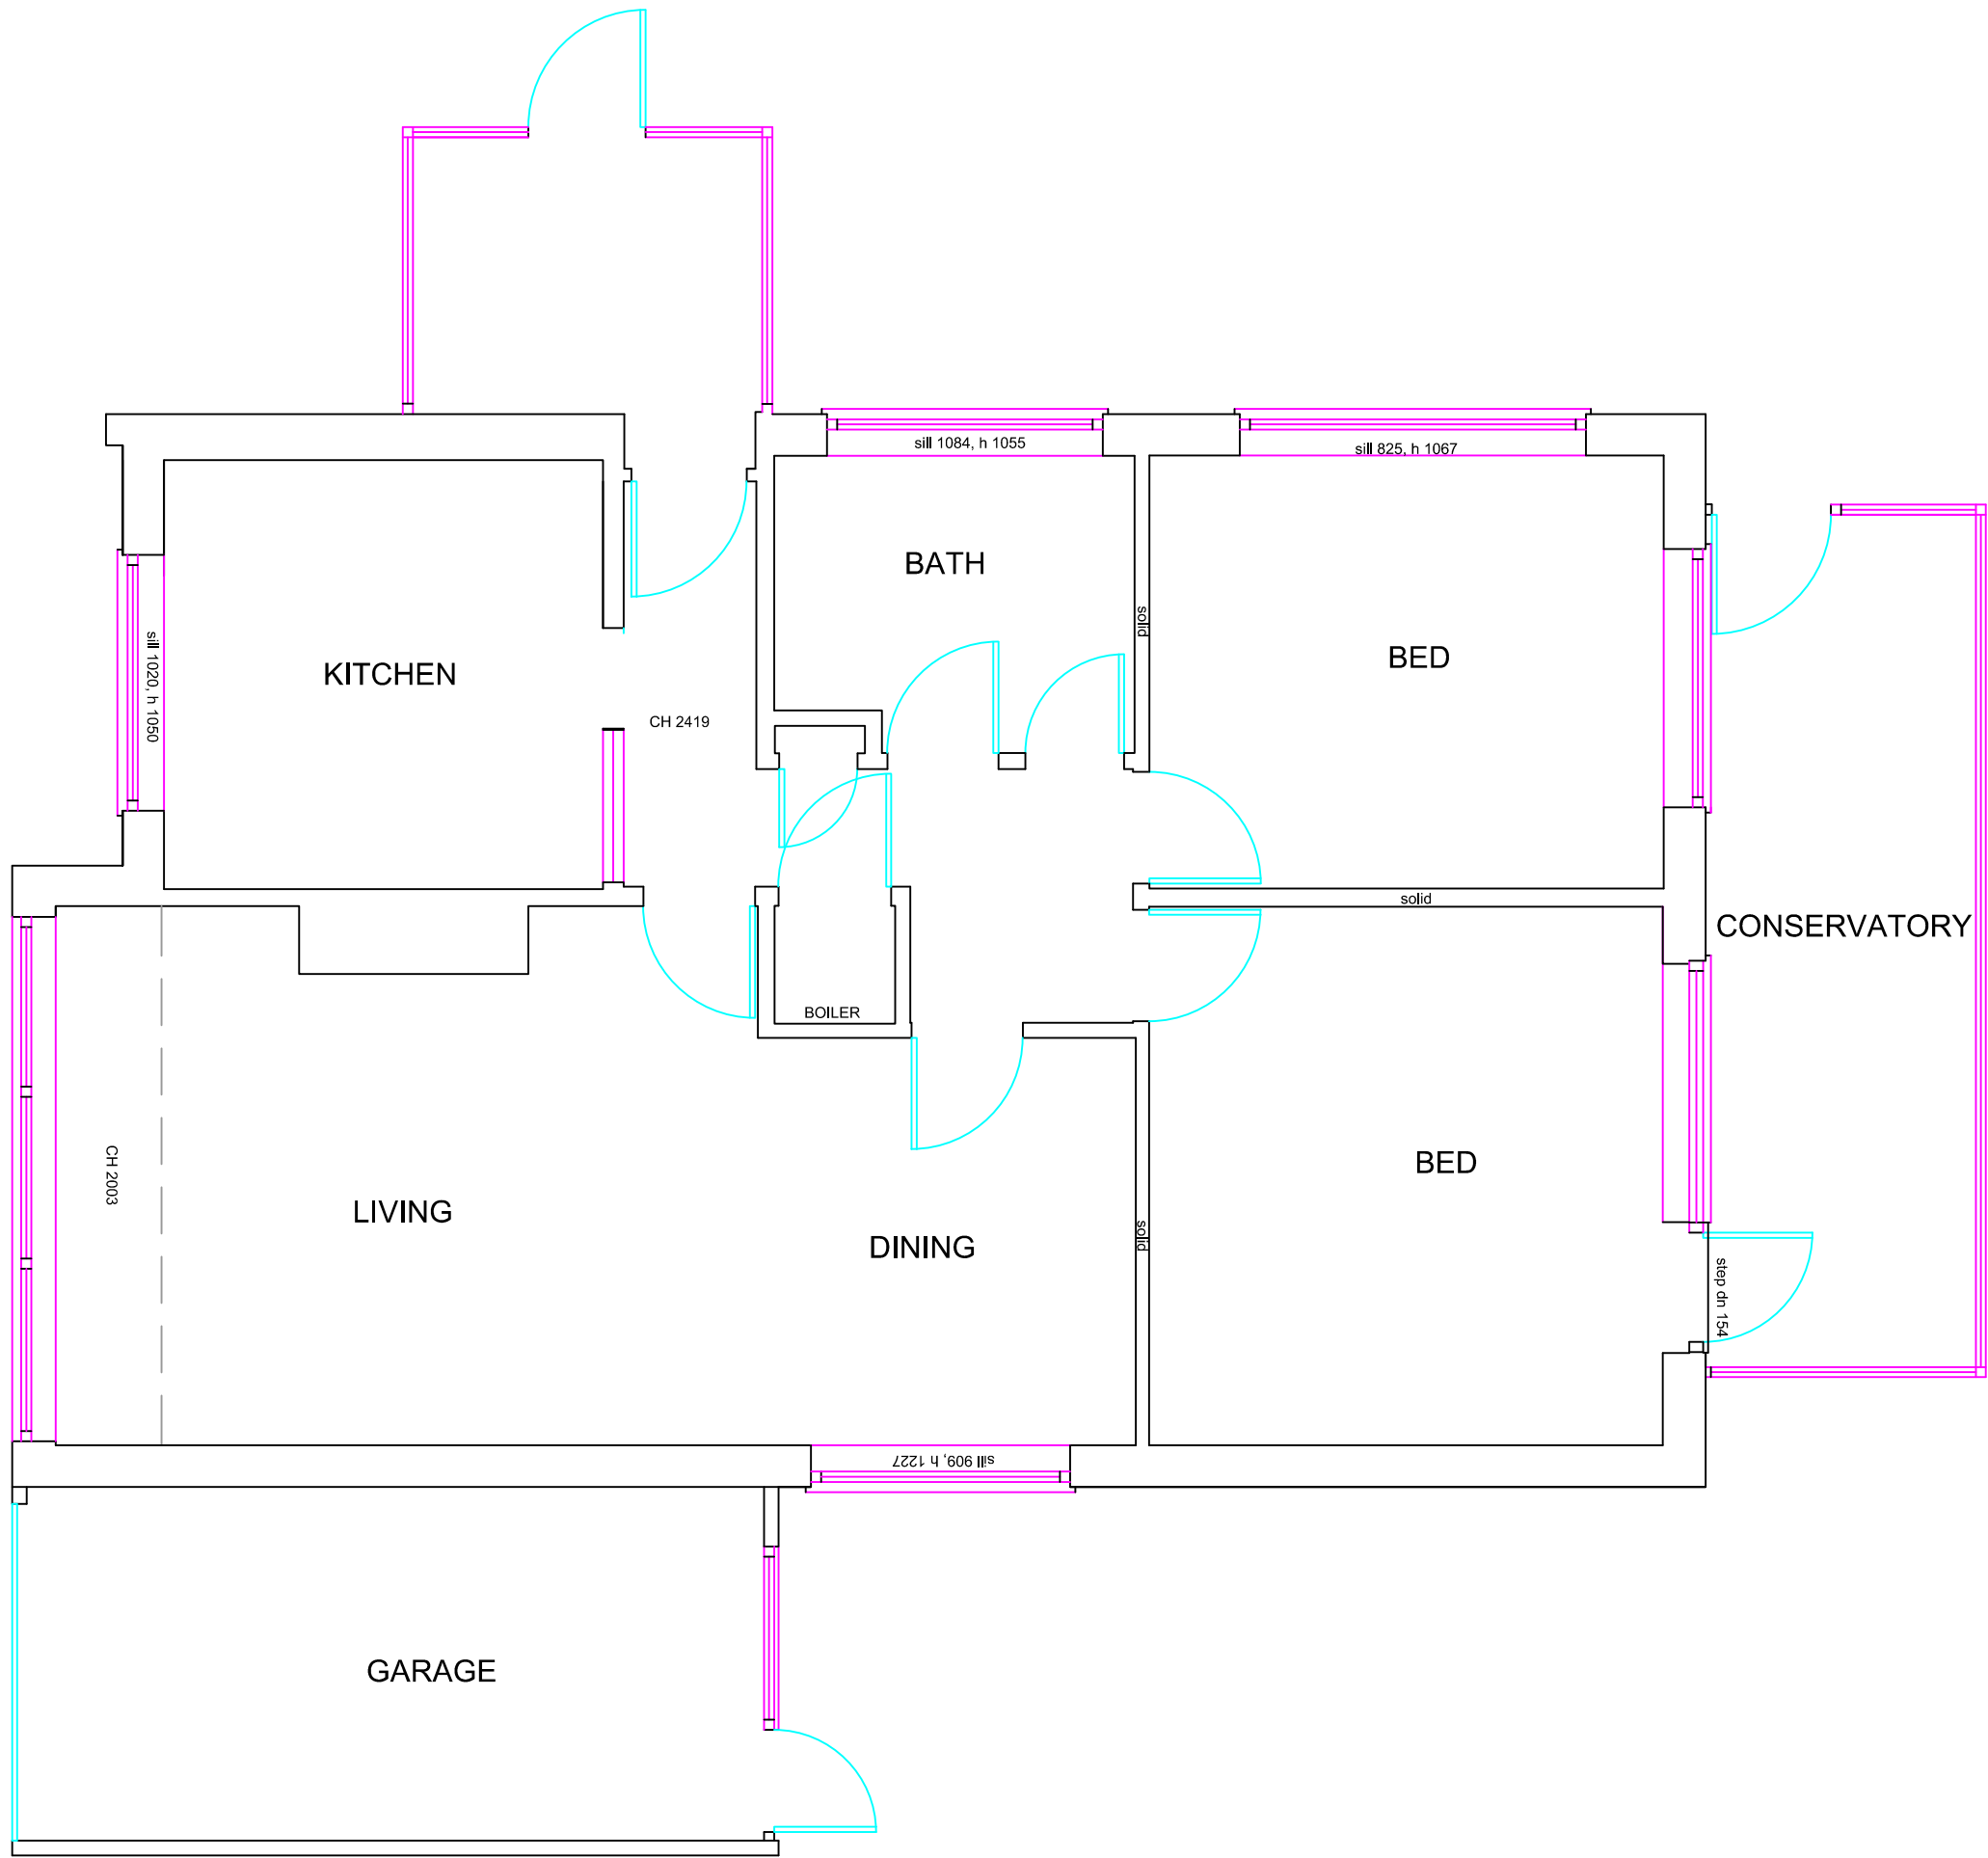


NOTES  
1) All new and existing building work dimensions are critical to the construction process. 2) Cill and window heights indicated are taken internally and should be checked on site 3) This drawing is subject to copyright of Architectural Services. Reproduction only with written authority. 4) Drawing dimensions and scales to be checked prior to commencement of work. 5) All structural work where mentioned on this drawing is subject to a qualified structural and civil engineer calculations before building work commences. 6) These plans may be subject to Planning and/or Building Regulation approval, or any other statute in law before the commencement of building works. 7) All materials to match existing unless otherwise stated.

|                                                                                   |                       |                    |
|-----------------------------------------------------------------------------------|-----------------------|--------------------|
|                                                                                   |                       |                    |
|                                                                                   |                       |                    |
| -                                                                                 | -                     | -                  |
| REV.                                                                              | DATE                  | DESCRIPTION        |
| CLIENT:<br>Richard Tuck<br>42 Sutton Road, Waterloo, PO8 8PU                      |                       |                    |
| Architectural Services<br>t : 01428 879450 / 01243 767440 w: architectural.uk.com |                       |                    |
| DRAWING:<br>Ground floor existing                                                 |                       |                    |
| 1:100                                                                             | 0 1 2 3 4 5           |                    |
| 1:50                                                                              | 0 0.5 1.0 1.5 2.0 2.5 |                    |
| DRG NO.<br>07/116-001                                                             | DATE:<br>17/10/17     | SCALE:<br>A3: 1:50 |

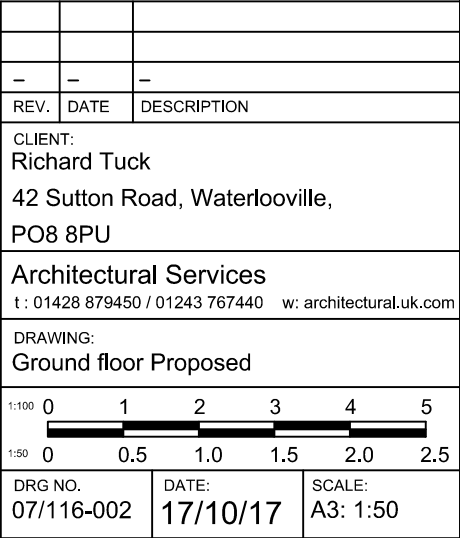


1) All new and existing building work dimensions are critical to the construction process. 2) Civil and window heights indicated are taken internally and should be checked on site. 3) This drawing is subject to the approval of Architectural Services. Reproduction only with written authority. 4) Drawing dimensions and scales to be checked prior to commencement of work. 5) All structural work where mentioned on this drawing is subject to a qualified structural and civil engineer calculations before building work commences. 6) These plans may be subject to Planning and/or Building Regulation approval, or any other statute in law before the commencement of building works. 7) All materials to match existing unless otherwise stated.

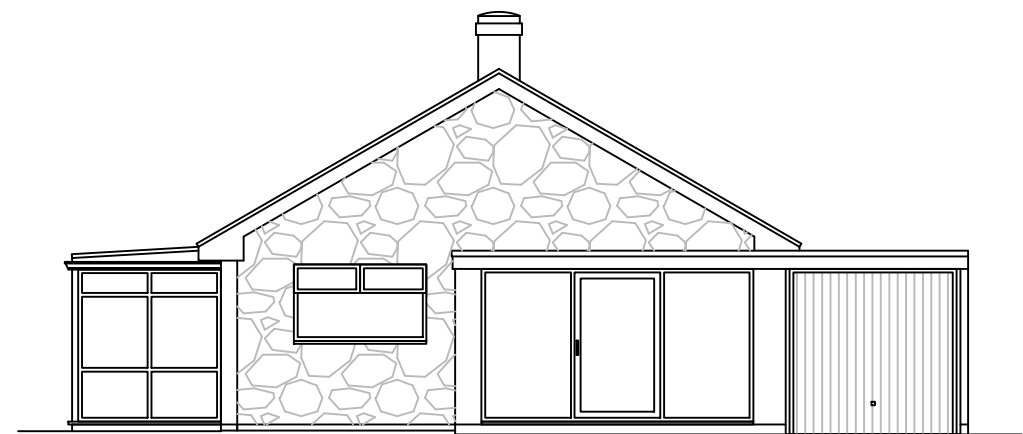


Front Elevation



Left Side Elevation

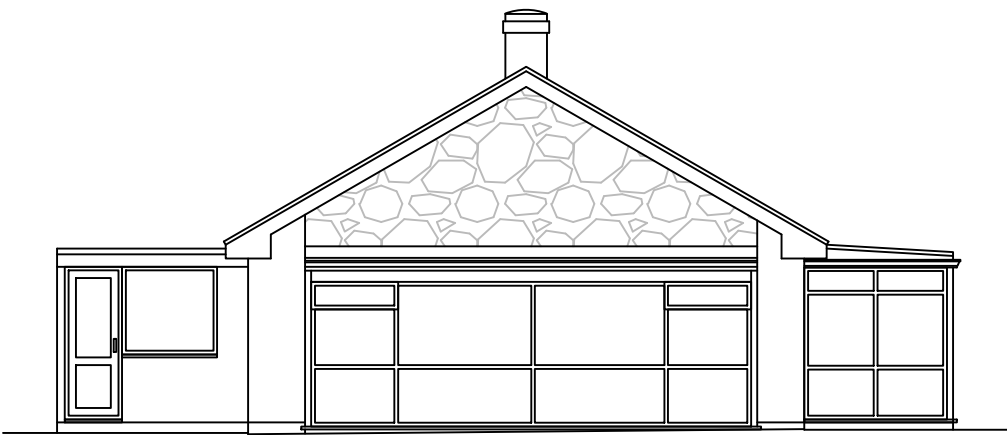


Rear Elevation

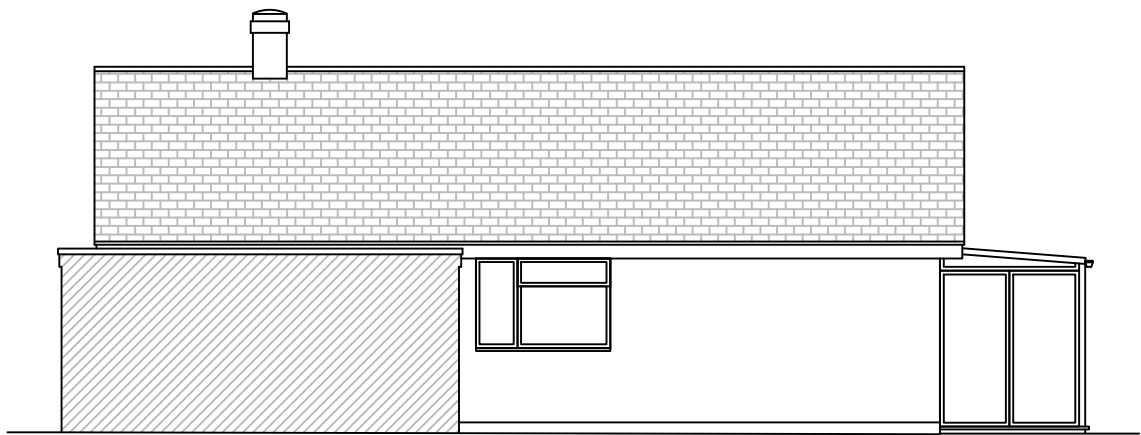


Right Side Elevation

NOTES  
1) All new and existing building work dimensions are critical to the construction process. 2) Cill and window heights indicated are taken internally and should be checked on site 3) This drawing is subject to copyright of Architectural Services. Reproduction only with written authority. 4) Drawing dimensions and scales to be checked prior to commencement of work. 5) All structural work where mentioned on this drawing is subject to a qualified structural and civil engineer calculations before building work commences. 6) These plans may be subject to Planning and/or Building Regulation approval, or any other statute in law before the commencement of building works. 7) All materials to match existing unless otherwise stated.


|                                                                                   |                       |                     |
|-----------------------------------------------------------------------------------|-----------------------|---------------------|
|                                                                                   |                       |                     |
|                                                                                   |                       |                     |
| -                                                                                 | -                     | -                   |
| REV.                                                                              | DATE                  | DESCRIPTION         |
| CLIENT:<br>Richard Tuck<br>42 Sutton Road, Waterloooville,<br>PO8 8PU             |                       |                     |
| Architectural Services<br>t : 01428 879450 / 01243 767440 w: architectural.uk.com |                       |                     |
| DRAWING:<br>Existing elevations                                                   |                       |                     |
| 1:100                                                                             | 0 1 2 3 4 5           |                     |
| 1:50                                                                              | 0 0.5 1.0 1.5 2.0 2.5 |                     |
| DRG NO.<br>07/116-003                                                             | DATE:<br>17/10/17     | SCALE:<br>A3: 1:100 |

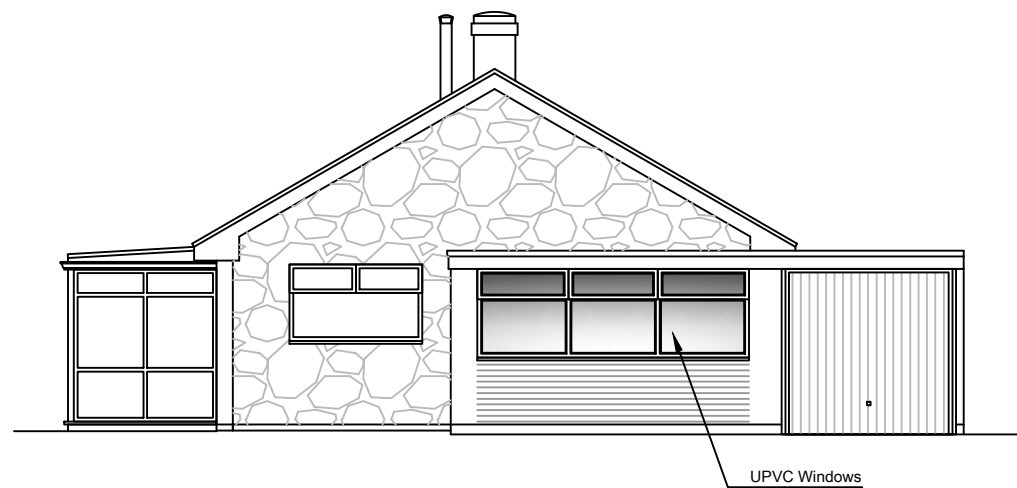


Front Elevation

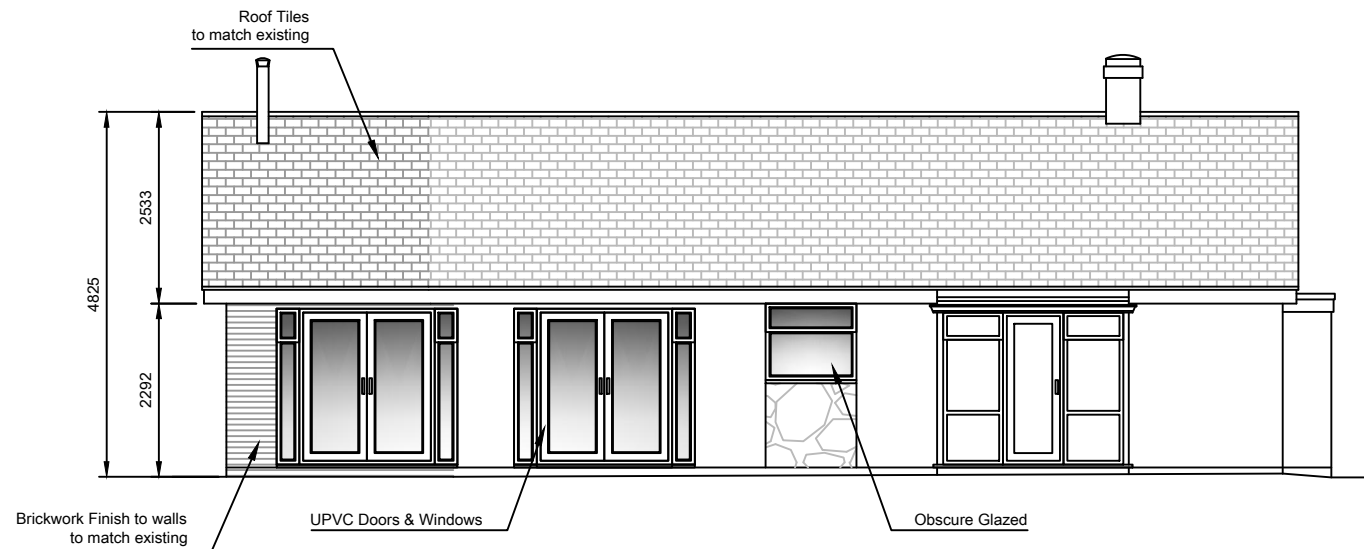

Left Side Elevation

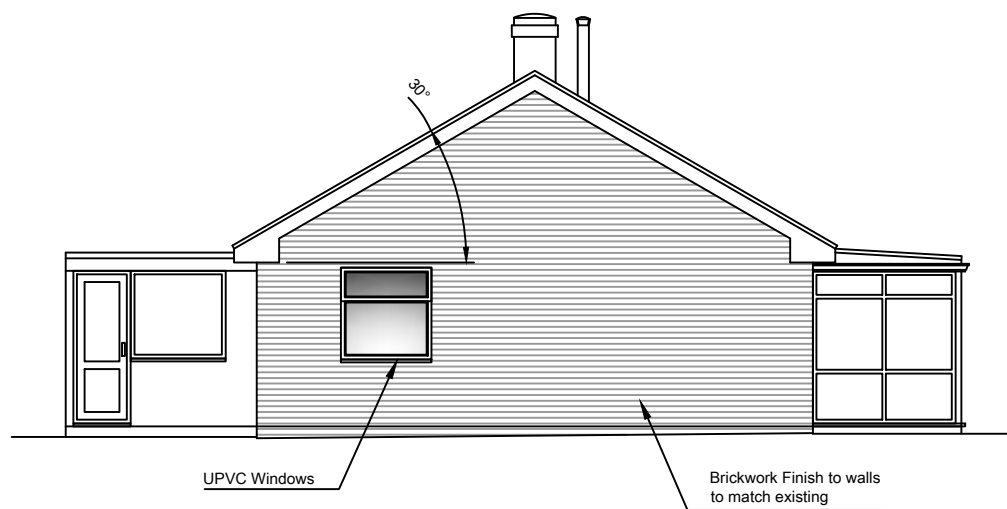

Rear Elevation

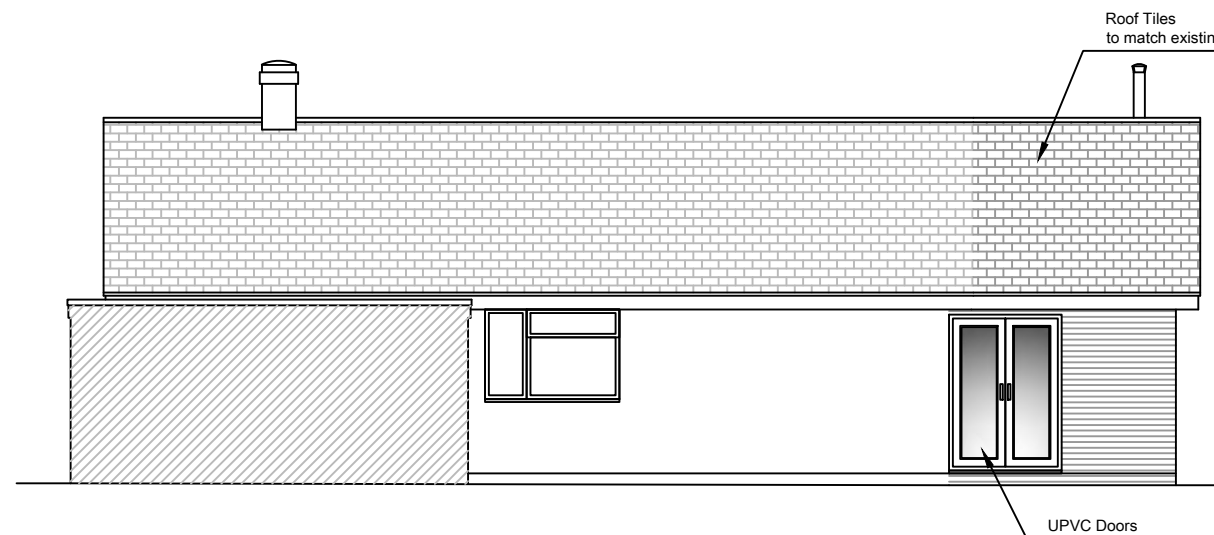


Right Side Elevation

NOTES  
1) All new and existing building work dimensions are critical to the construction process. 2) Cill and window heights indicated are taken internally and should be checked on site 3) This drawing is subject to copyright of Architectural Services. Reproduction only with written authority. 4) Drawing dimensions and scales to be checked prior to commencement of work. 5) All structural work where mentioned on this drawing is subject to a qualified structural and civil engineer calculations before building work commences. 6) These plans may be subject to Planning and/or Building Regulation approval, or any other statute in law before the commencement of building works. 7) All materials to match existing unless otherwise stated.

|                                                                                   |                       |                     |
|-----------------------------------------------------------------------------------|-----------------------|---------------------|
|                                                                                   |                       |                     |
|                                                                                   |                       |                     |
| REV.                                                                              | DATE                  | DESCRIPTION         |
|                                                                                   |                       |                     |
| CLIENT:<br>Richard Tuck<br>42 Sutton Road, Waterloooville,<br>PO8 8PU             |                       |                     |
| Architectural Services<br>t : 01428 879450 / 01243 767440 w: architectural.uk.com |                       |                     |
| DRAWING:<br>Proposed elevations                                                   |                       |                     |
| 1:100                                                                             | 0 1 2 3 4 5           |                     |
| 1:50                                                                              | 0 0.5 1.0 1.5 2.0 2.5 |                     |
| DRG NO.<br>07/116-004                                                             | DATE:<br>17/10/17     | SCALE:<br>A3: 1:100 |



1:1250

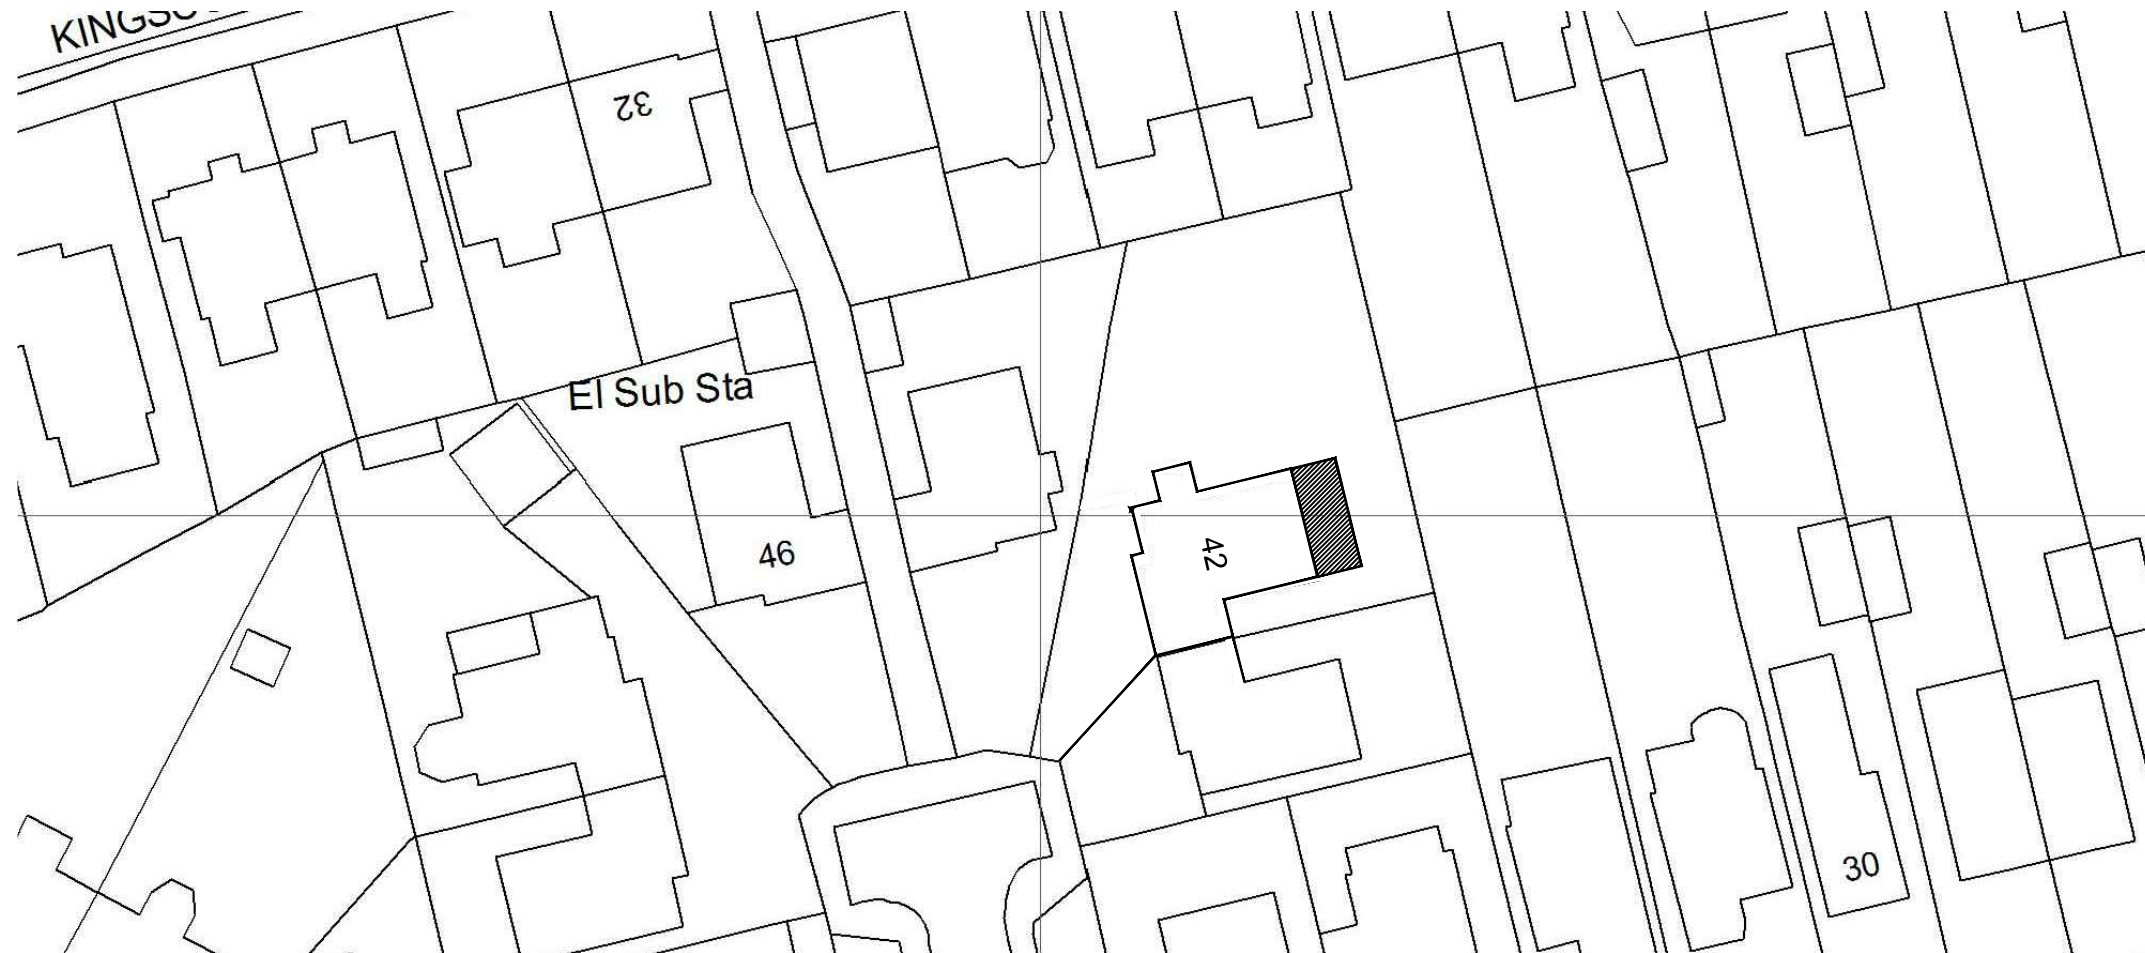

1:500

NOTES  
1) All new and existing building work dimensions are critical to the construction process. 2) Cill and window heights indicated are taken internally and should be checked on site 3) This drawing is subject to copyright of Architectural Services. Reproduction only with written authority. 4) Drawing dimensions and scales to be checked prior to commencement of work. 5) All structural work where mentioned on this drawing is subject to a qualified structural and civil engineer calculations before building work commences. 6) These plans may be subject to Planning and/or Building Regulation approval, or any other statute in law before the commencement of building works. 7) All materials to match existing unless otherwise stated.

| -                                                                                 | -                      | -                   |
|-----------------------------------------------------------------------------------|------------------------|---------------------|
| REV.                                                                              | DATE                   | DESCRIPTION         |
| CLIENT:<br>Richard Tuck<br>42 Sutton Road, Waterloooville,<br>PO8 8PU             |                        |                     |
| Architectural Services<br>t : 01428 879450 / 01243 767440 w: architectural.uk.com |                        |                     |
| DRAWING:<br>Location Plan                                                         |                        |                     |
| 1:1250                                                                            | 0 12.5 25 37.5 50 62.5 |                     |
| 1:500                                                                             | 0 5 10 15 20 25        |                     |
| DRG NO.<br>07/116-005                                                             | DATE:<br>17/10/17      | SCALE:<br>A3: 1:500 |