

SH19310



HAMPSHIRE : HAVANT

SZ7498SE

SCALE 1:2500

ORDNANCE SURVEY MAP REFERENCE:

©CROWN COPYRIGHT. Produced by HMLR. Further reproduction in whole or in part is prohibited without the prior written permission of Ordnance Survey. Licence Number GD 272728.

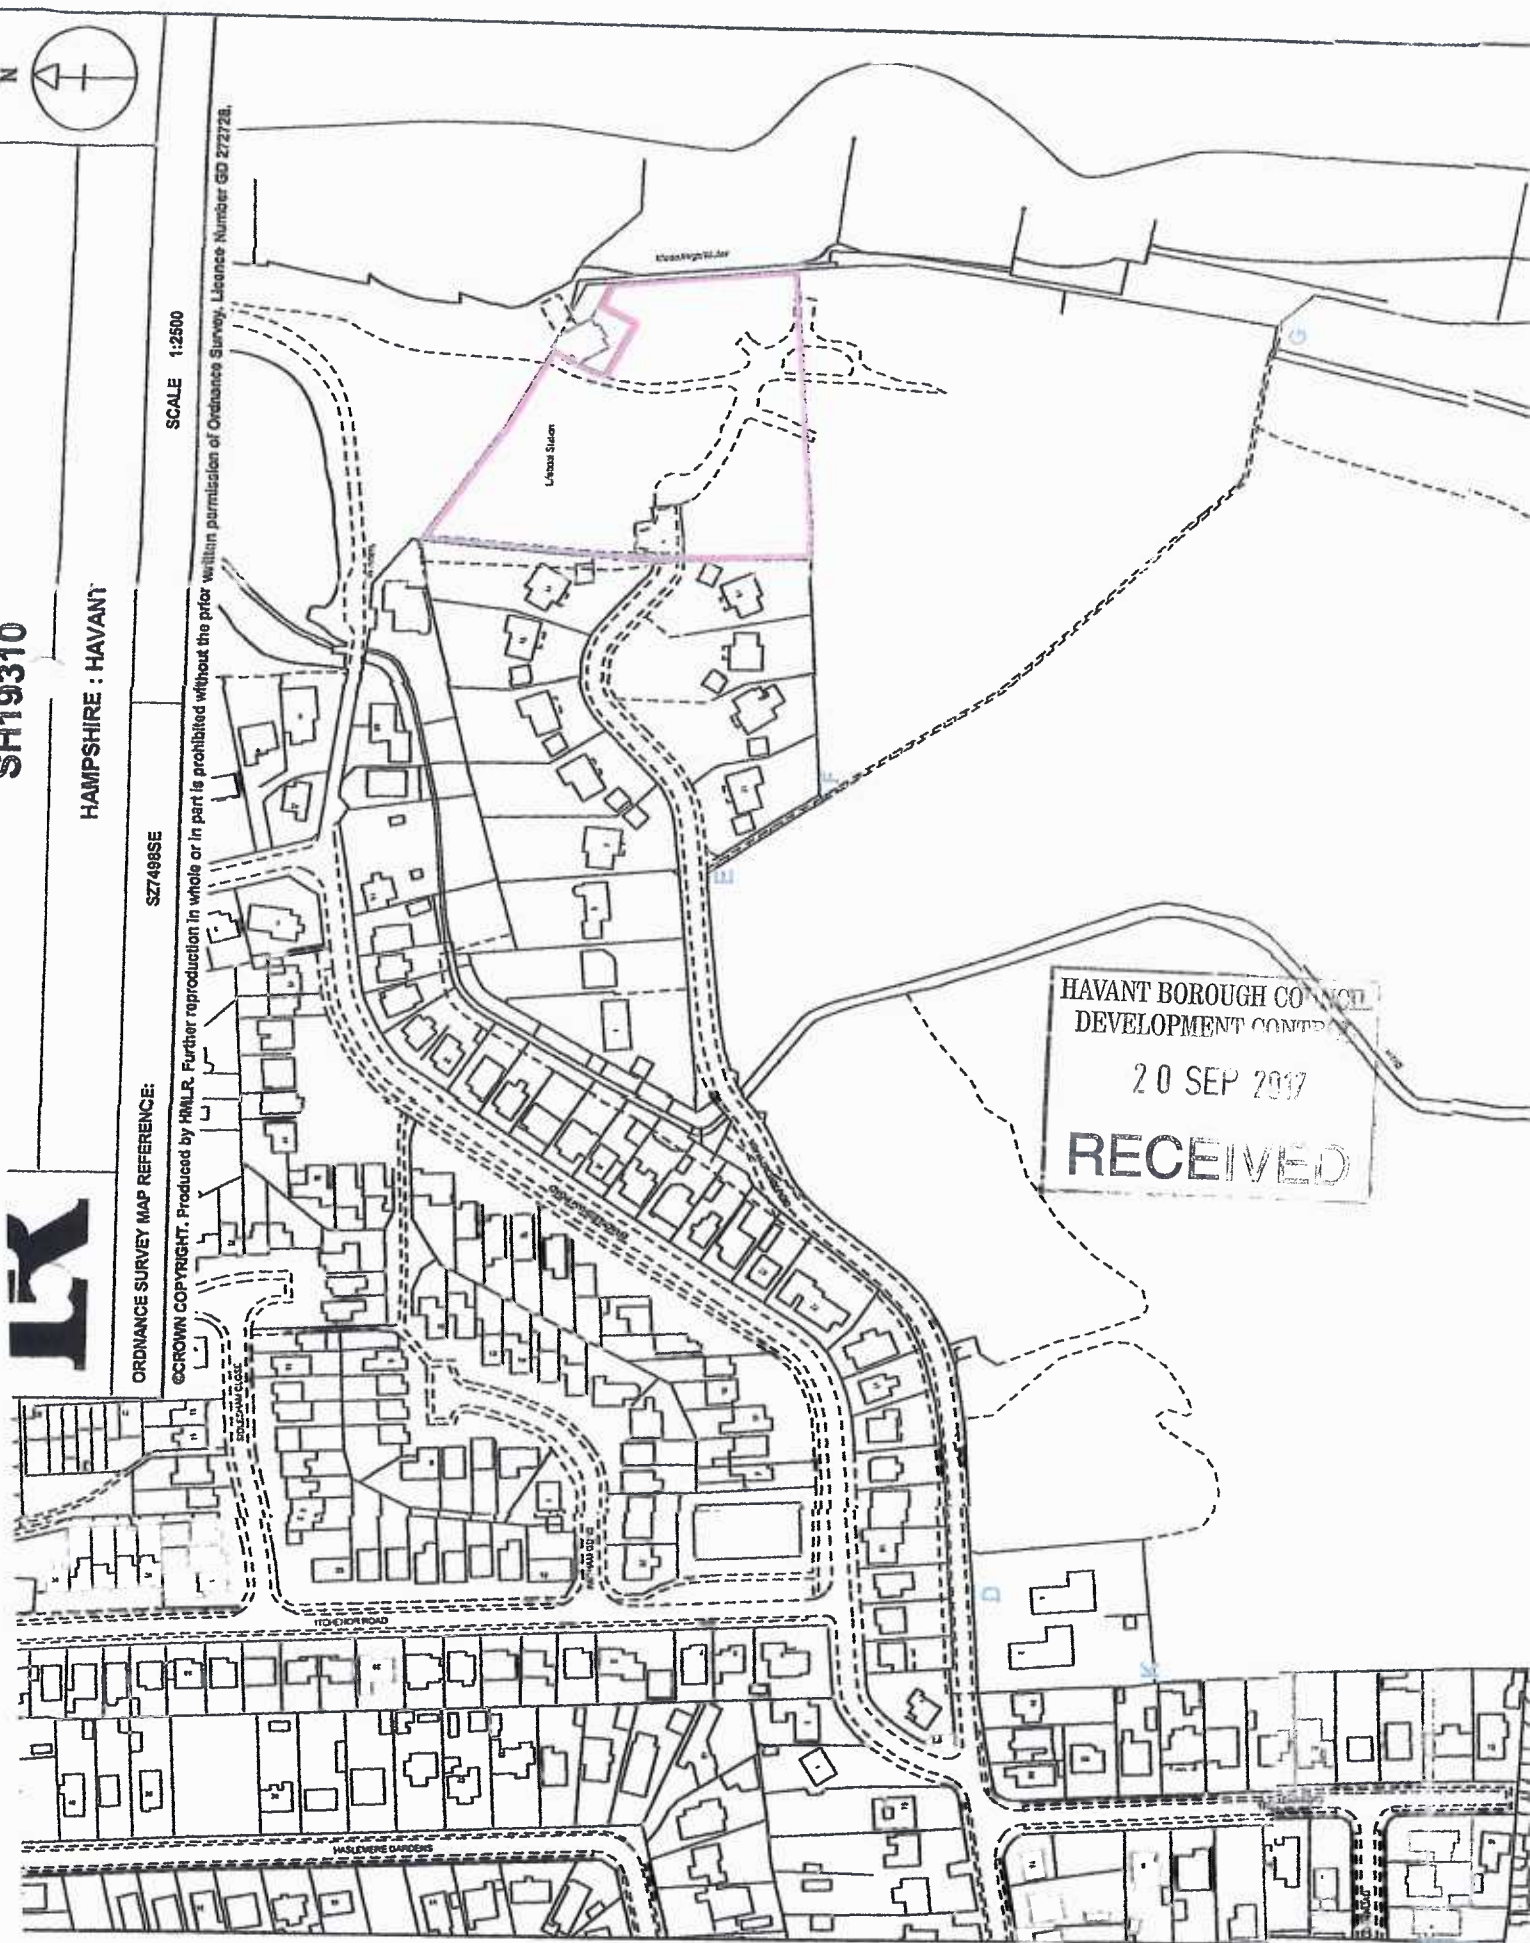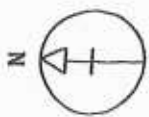

HAVANT BOROUGH COUNCIL
DEVELOPMENT CONTROL
20 SEP 2017
RECEIVED