



s Ltd
ds Castle,
6BP
s.co.uk

3A DANESBROOK AVENUE
WATERLOOVILLE
HAMPSHIRE
PO7 8QW

Block Plan

Project Number: 3ADAN-17

Date: 28th March 2017




Drawn By: Your Home Plans Ltd

.Checked By: JEG

Drawing No:

01 REVA

Scale: 1:500 A3

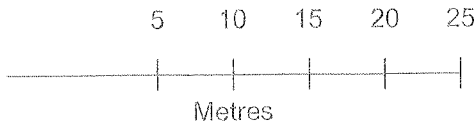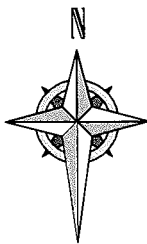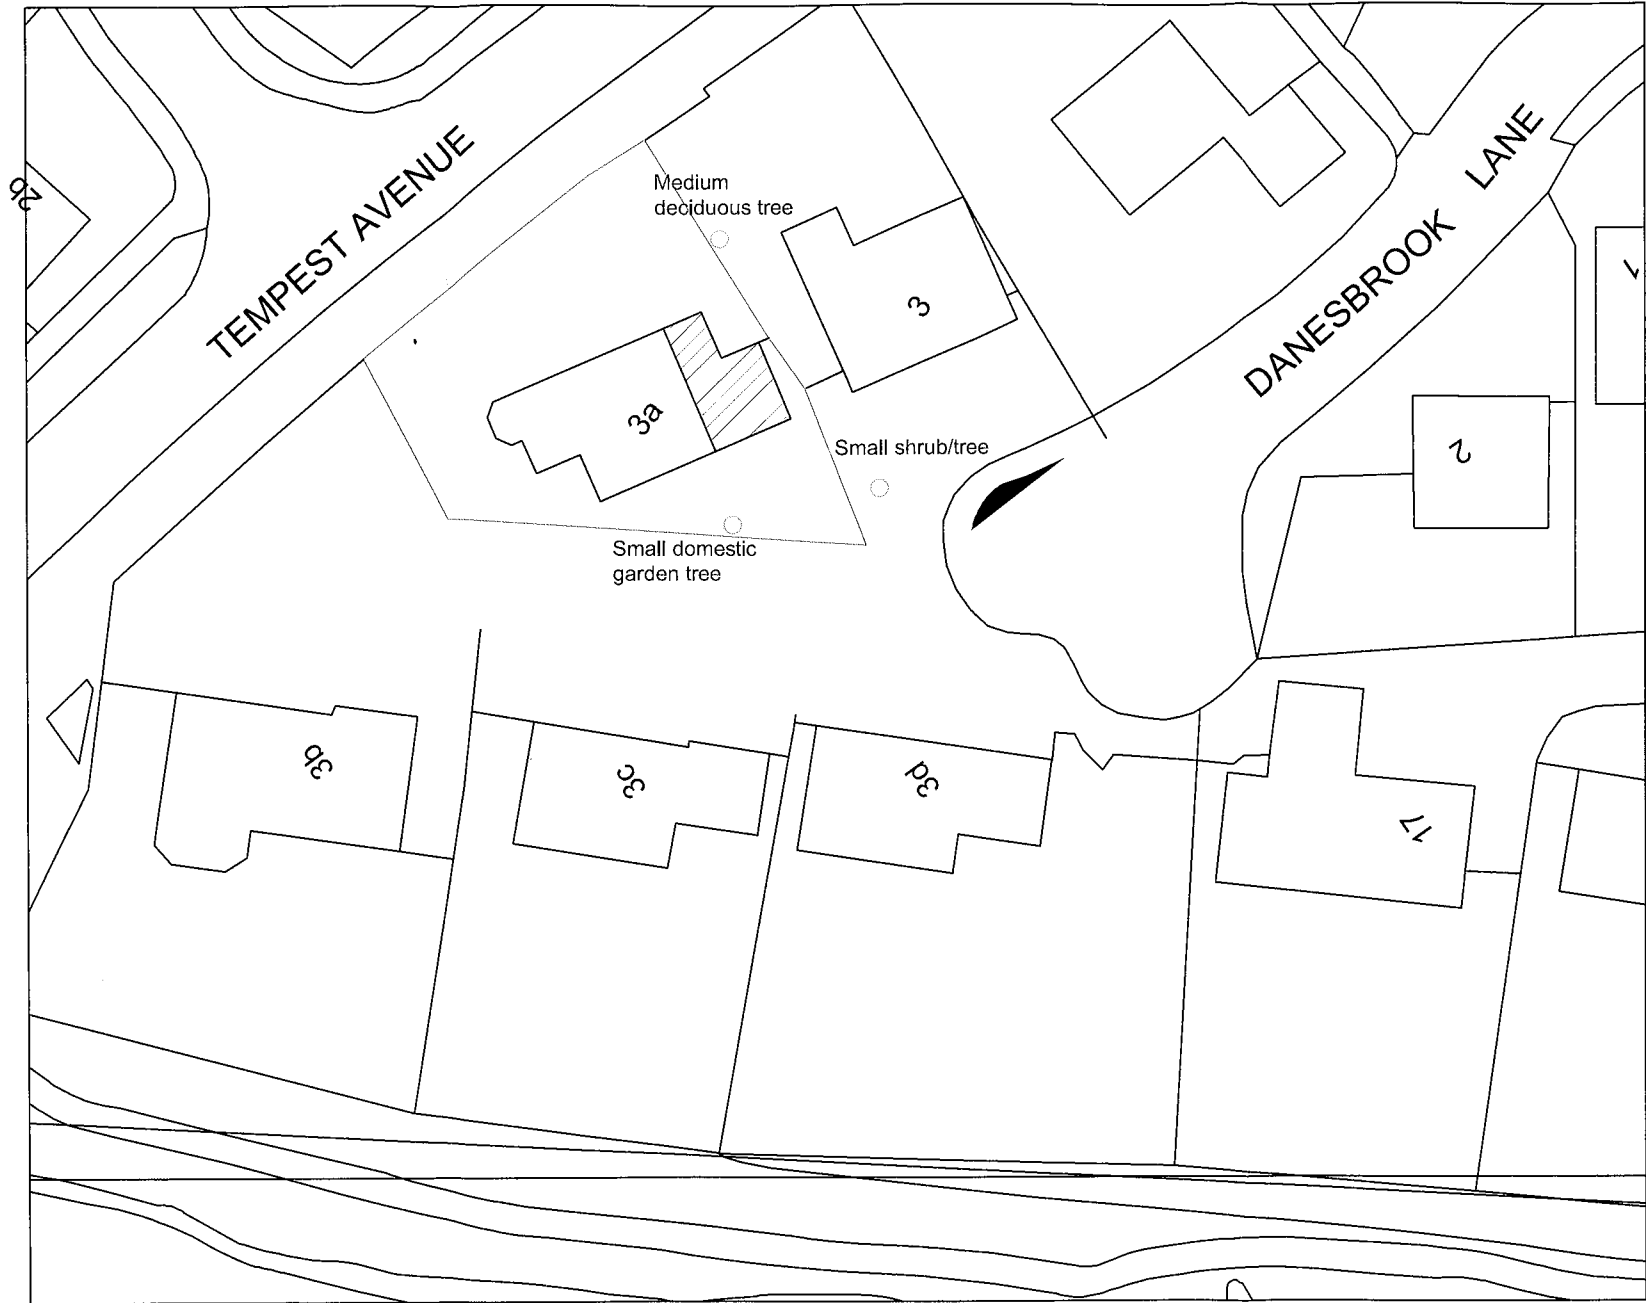

Your Home Plans Ltd 12 Bowes Hill, Rowlands Castle, Hampshire, PO9 6BP 02392 413579 june@yourhomeplans.co.uk	3A DANESBROOK AVENUE WATERLOOVILLE HAMPSHIRE PO7 8QW	Block Plan	
		Project Number: 3ADAN-17	Drawing No: 01 REVA
		Date: 28th March 2017	
		Drawn By: Your Home Plans Ltd	Scale: 1:500 A3
		Checked By: JEG	