



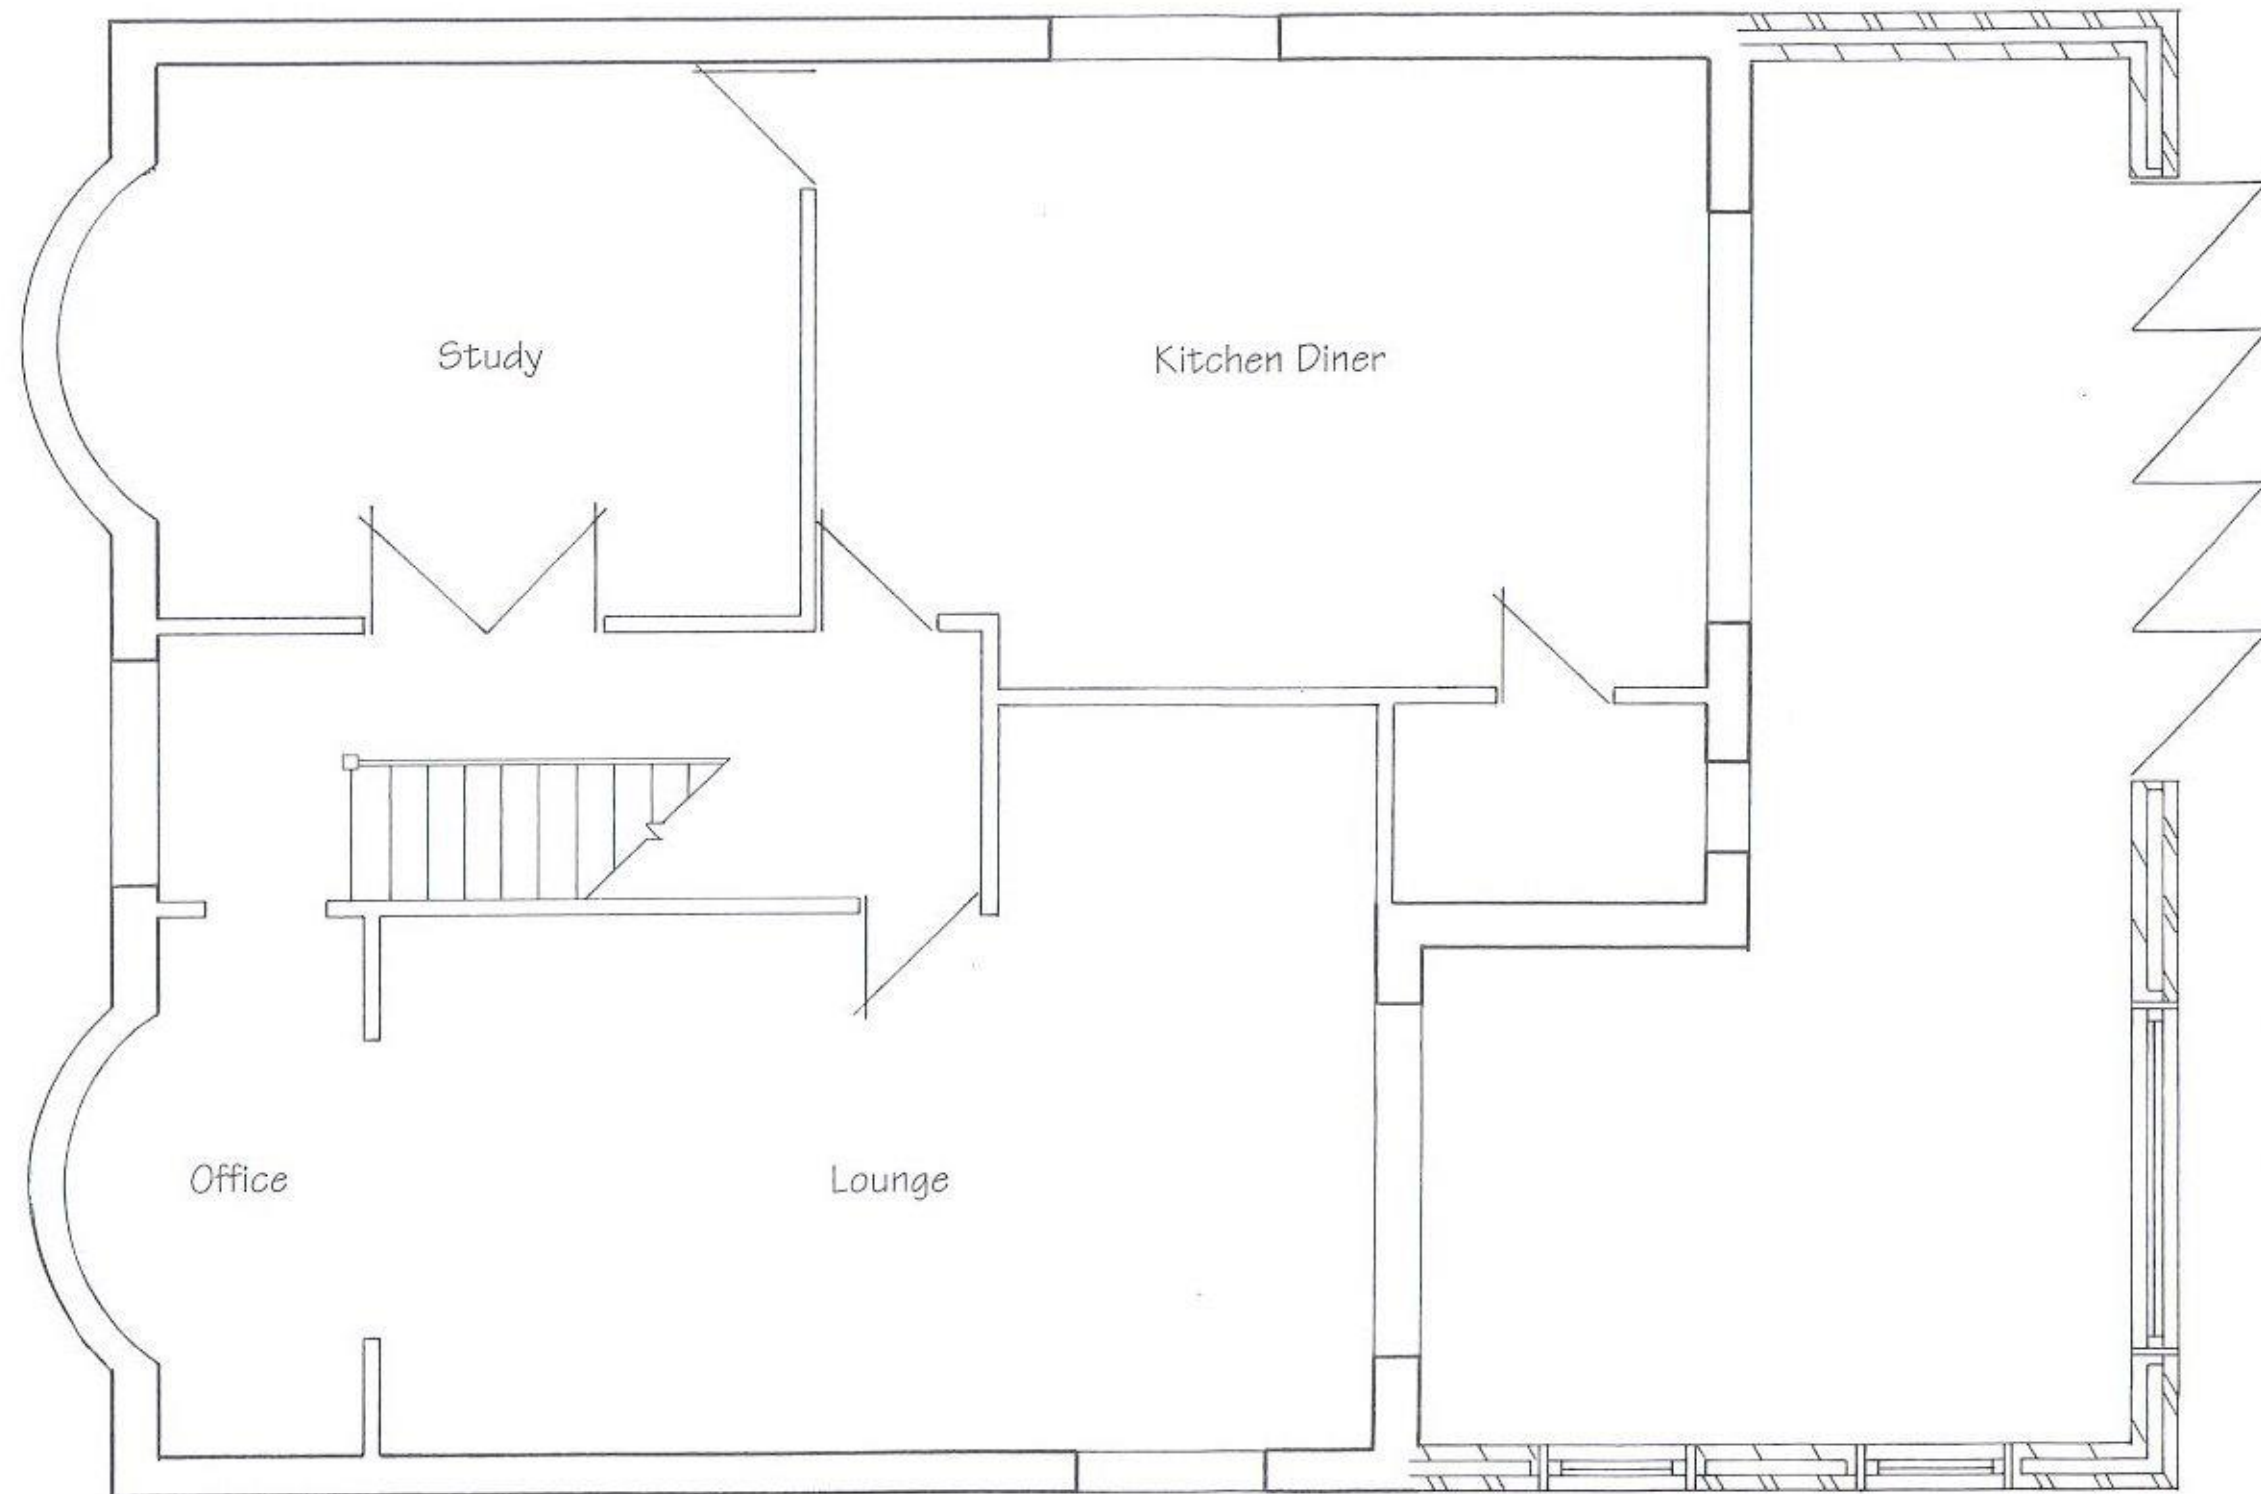

HAVANT BOROUGH
COUNCIL
14 MAR 2017
RECEIVED

C.H. PLANNING & SALES
112 STUBBINGTON LANE
FAREHAM
HANTS PO14 2PE
01329 661877

Proposed Ground Floor Plan

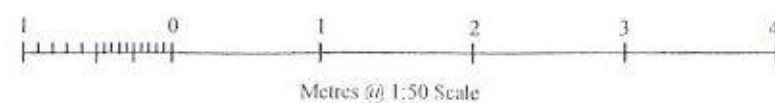

Proposed Rear Extension
102 London Road
Waterlooville
P07 5JU

For Mr & Mrs Gilholm
Scale - 1:50 at Page Size A3
Date - January 2017