



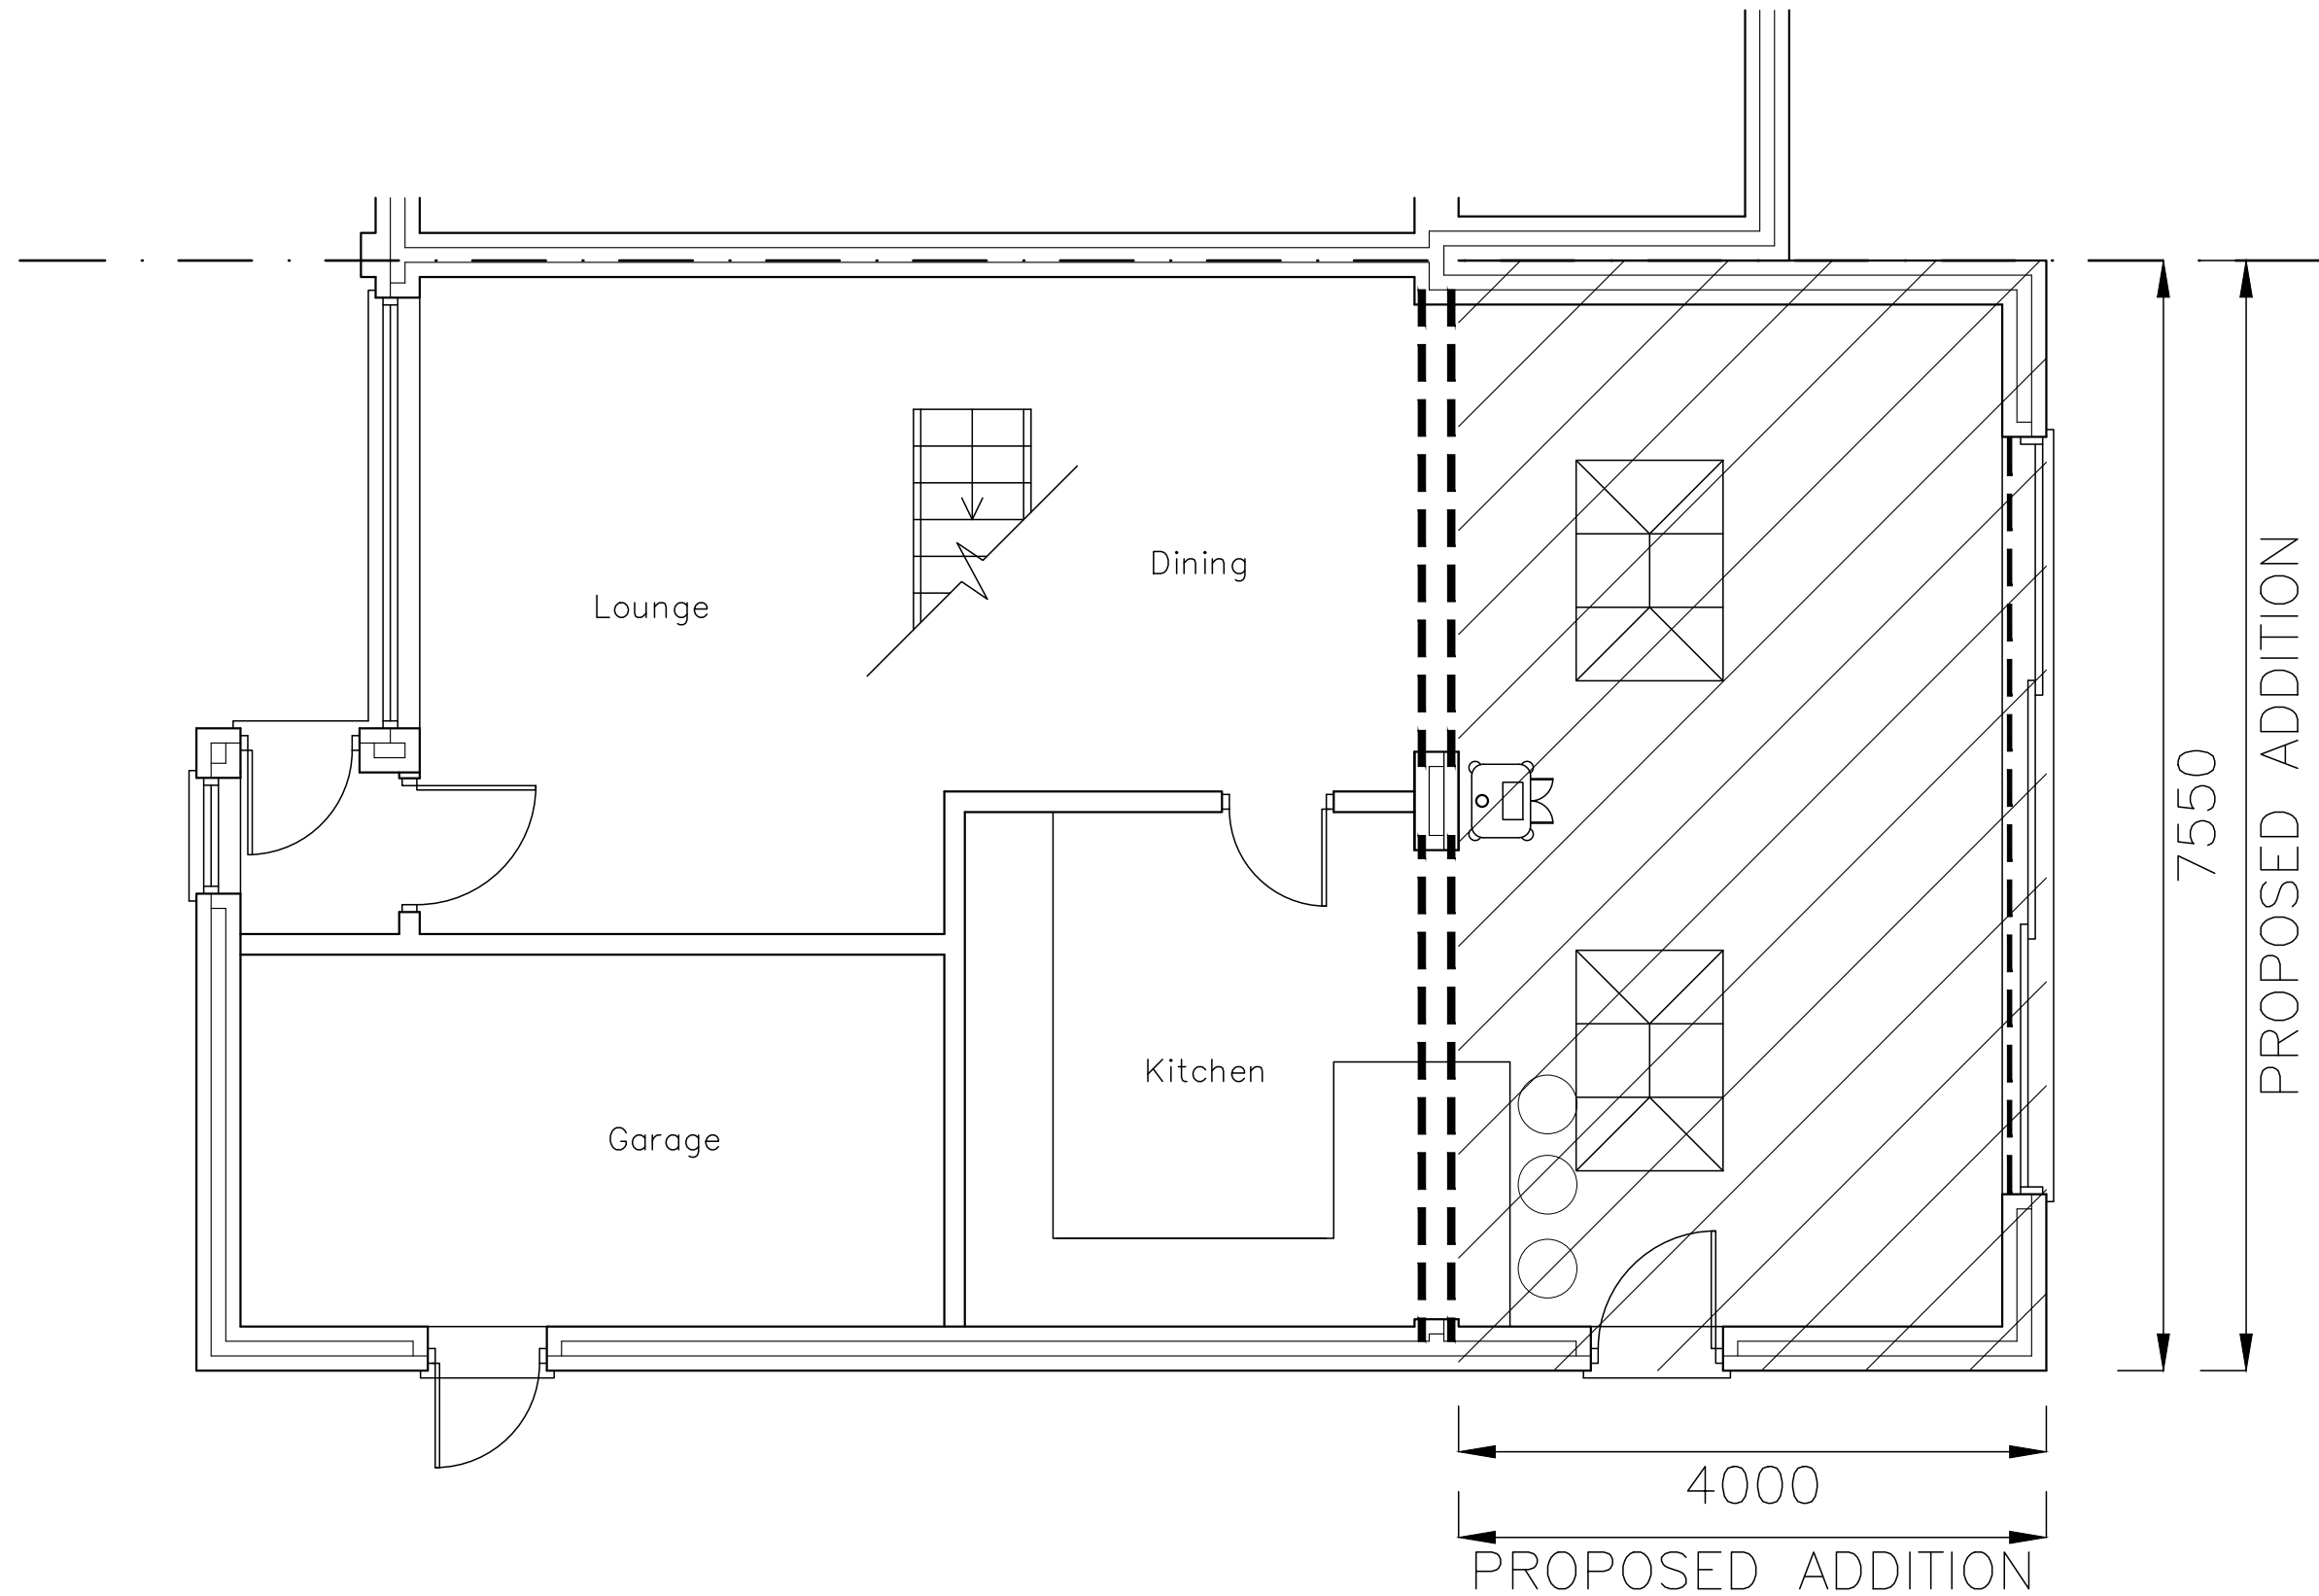

35 Cherrywood Gardens
Hayling Island
PO11 9DE

PROPOSED
GROUND
FLOOR PLAN

Revisions
A.

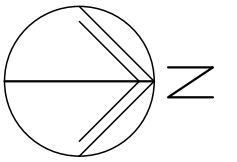

Scale A3 = 1:50
Drawn ELR
Date 01/08/17

metres

10

17049-402⁰ 20