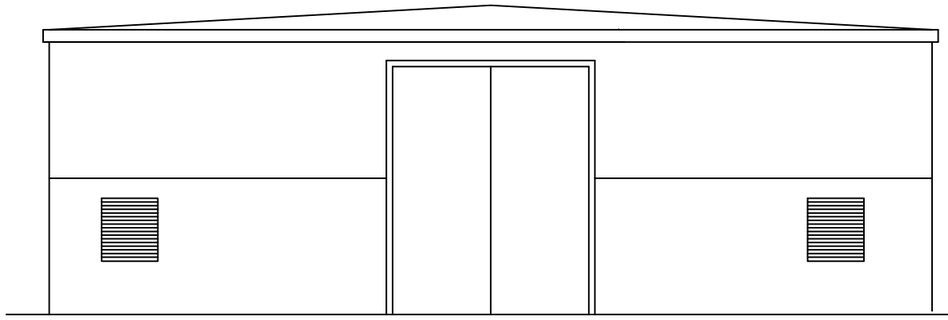

ELEVATION

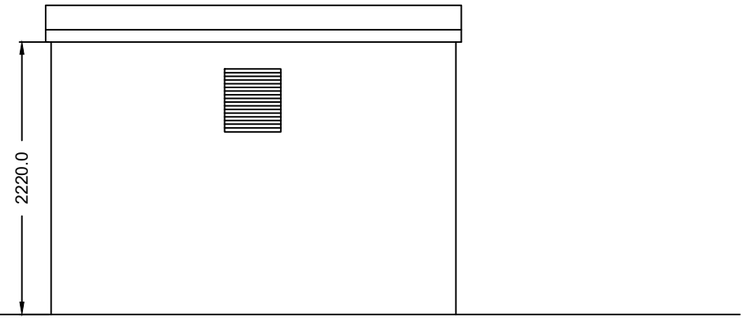

ELEVATION

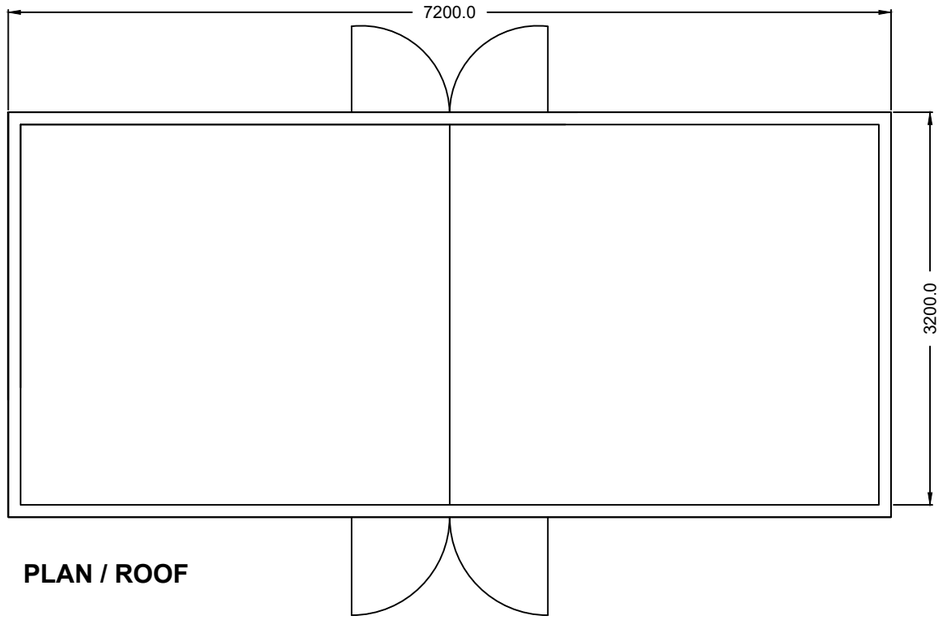

PLAN / ROOF

NOTE: WHOLE KIOSK FINISH IN HOLLY GREEN 14-C39 POLYESTER POWDER COATED FINISH

SCALE 1:50 (A3)

0.5 0 0.5 1 1.5 2 2.5

LENGTHS ARE IN METRES

GreenFrog Power

GFII Ltd, 17 The Courtyard,
Gorsey Lane, Coleshill, Birmingham, B46 1JA
Tel: 01675 437777

ALL DIMENSIONS TO BE CHECKED ON SITE.
WORK TO FIGURED DIMENSIONS ONLY.
REPORT DISCREPANCIES TO GFP AT ONCE BEFORE PROCEEDING
COPYRIGHT ACT APPLIES

Planning

Rev.	Date.	By.
. .	.	.
. .	.	.
. .	.	.
. .	.	.

Project Title:
STANDARD DETAIL

Drawing Title:
Gas Governor Kiosk
MATERIALS

Scale: 1:50 @ A3
Drawn: LJN
Date: Jan 2017
Checked:
Drawing No:
Rev:
STD_GF_DR_GK_303 -
Plot date: 9–Feb–17