


HAVANT BOROUGH
COUNCIL
21 NOV 2016
RECEIVED

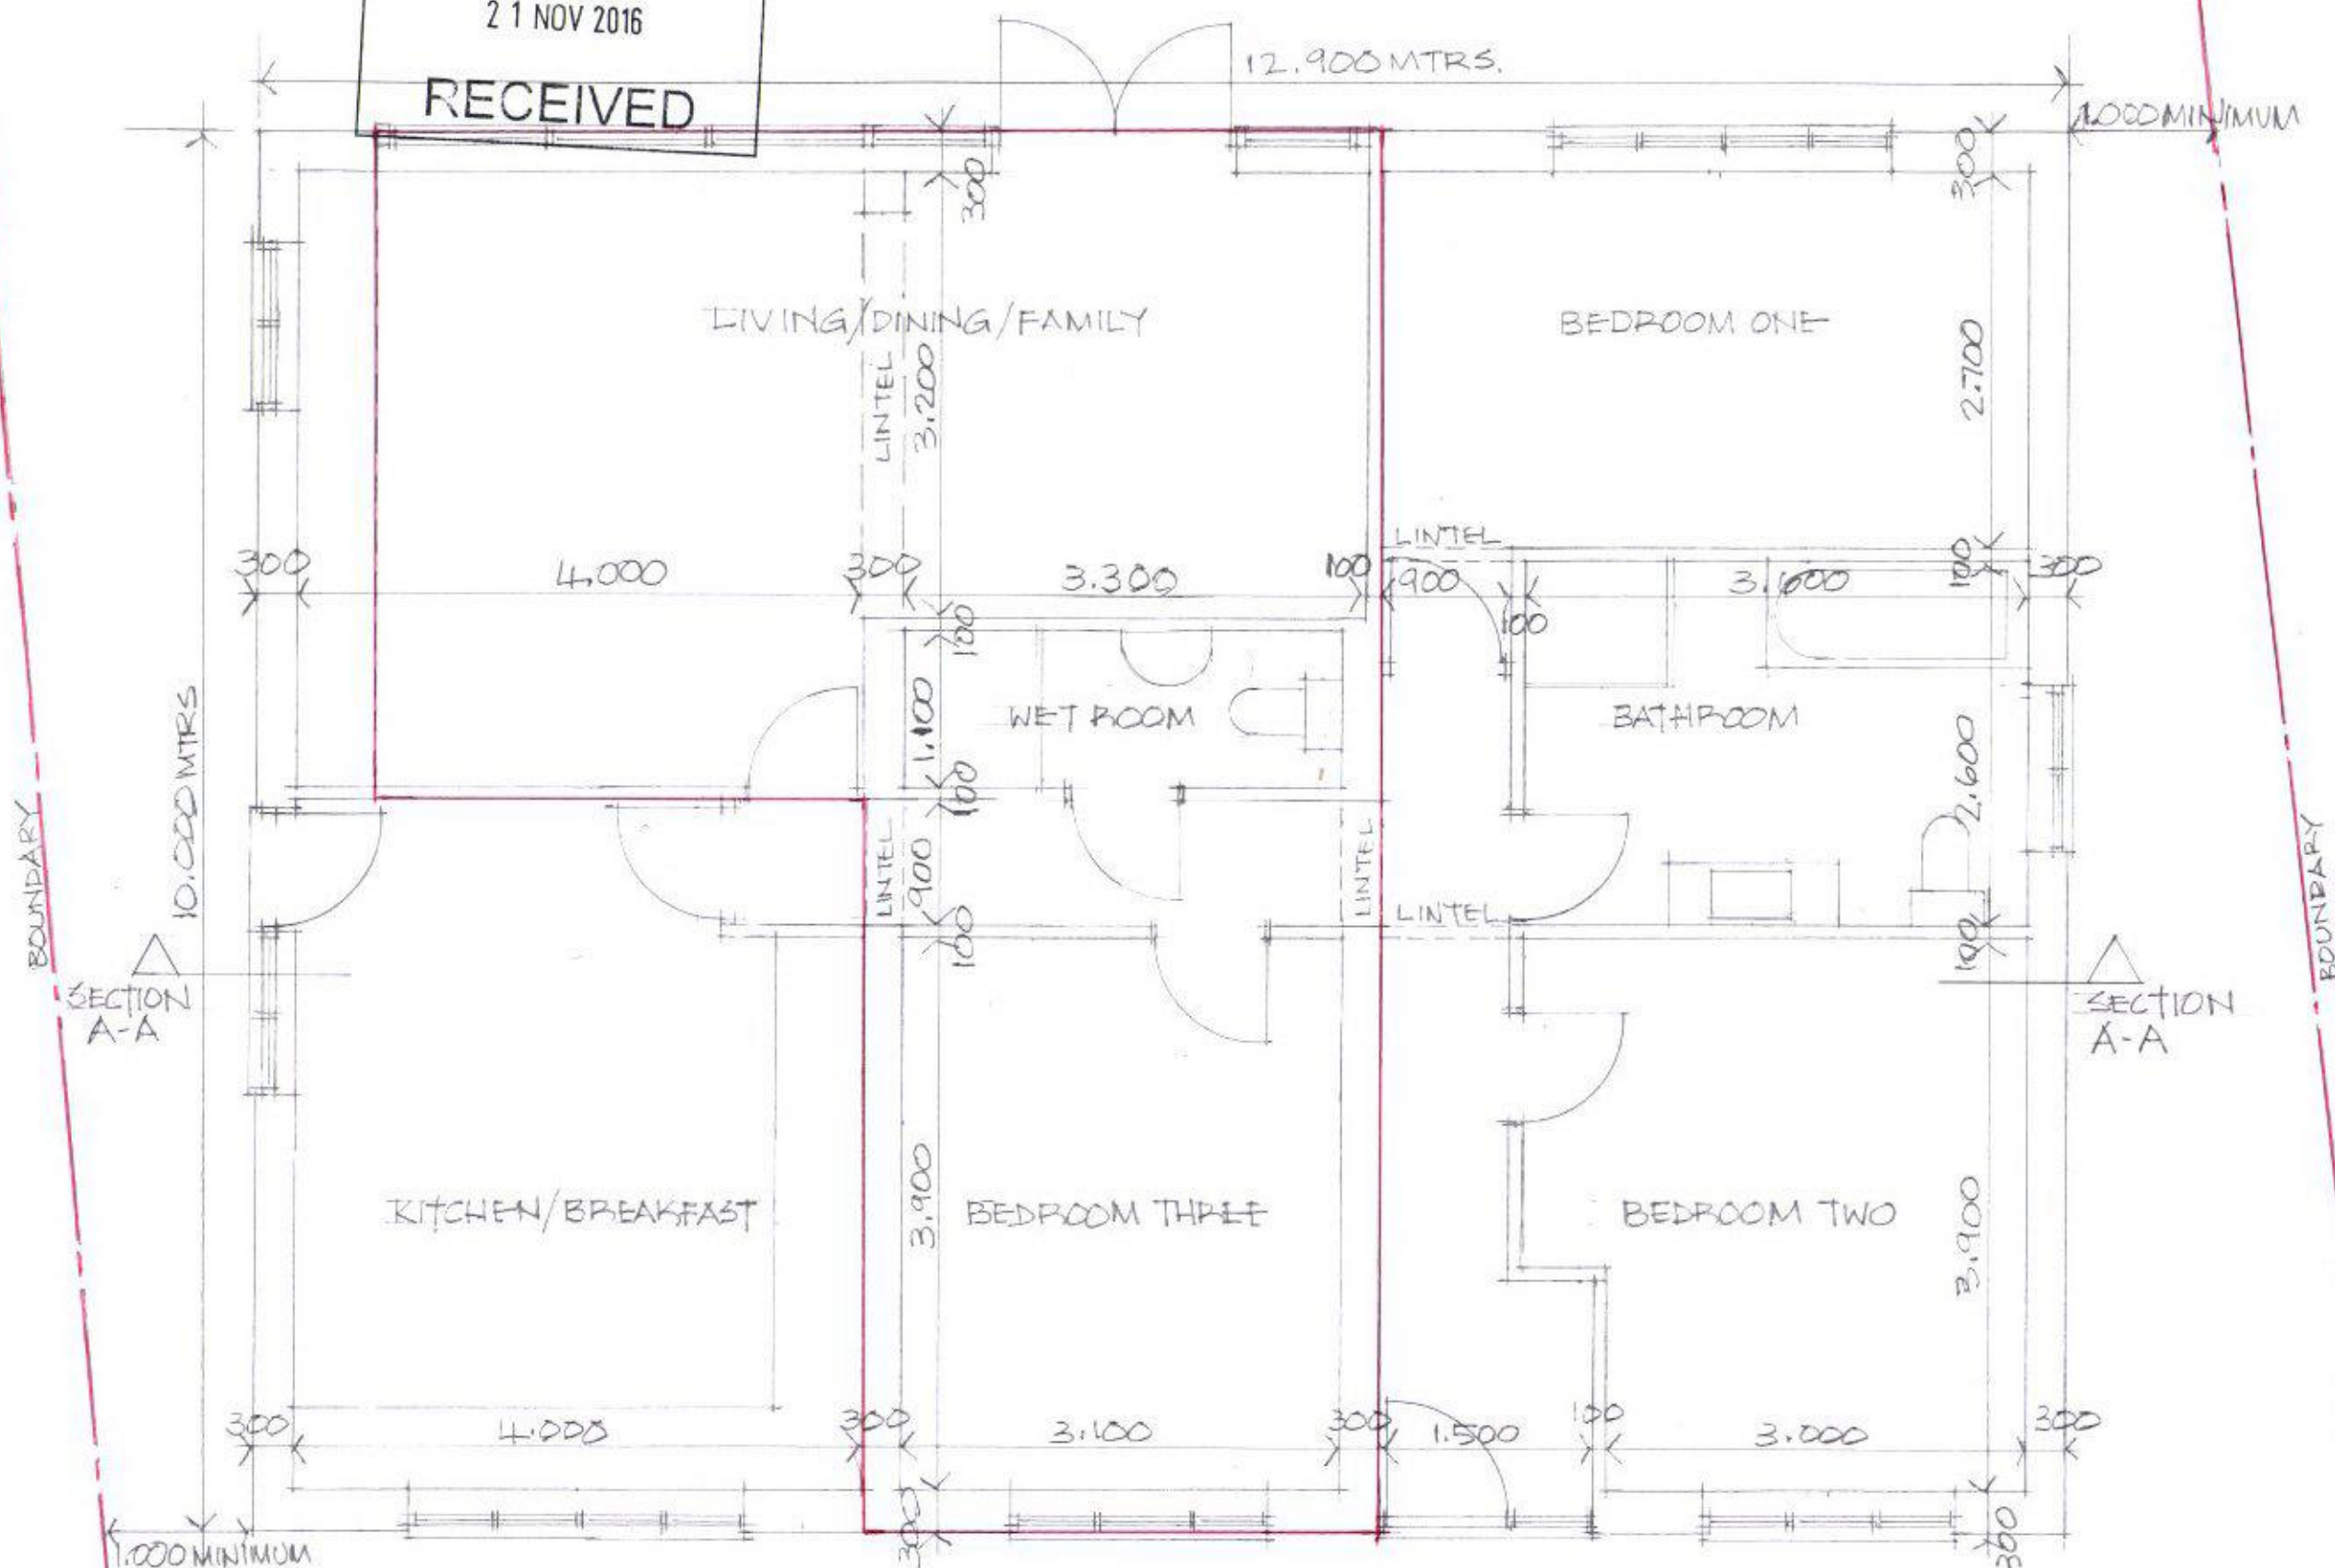

PLAN OF SINGLE STOREY DWELLING
WALLS AND FLOORS BEING RETAINED
OUTLINED IN RED (SEE DRAWINGS 06 AND 07)

67 SOUTHWOOD ROAD, HAYLING ISLAND, PO11 9PT
PROPOSED EXTENSION AND RENOVATION
DRAWING NUMBER: PJ/PER 01
SCALE: 1:50 DATE: NOVEMBER 2016