NOTES

1. No dimensions are to be scaled from this drawing except for planning purposes.
2. Contractors must verify all figured dimensions on site before commencing any work or making any shop drawings.
3. This drawing is the sole copyright of Savills and no part may be reproduced without the written consent of the above.
4. Site Location Plans are prepared from the Ordnance Survey Map with the sanction of the Controller of H.M. Stationery Office. Crown Copyright Reserved.

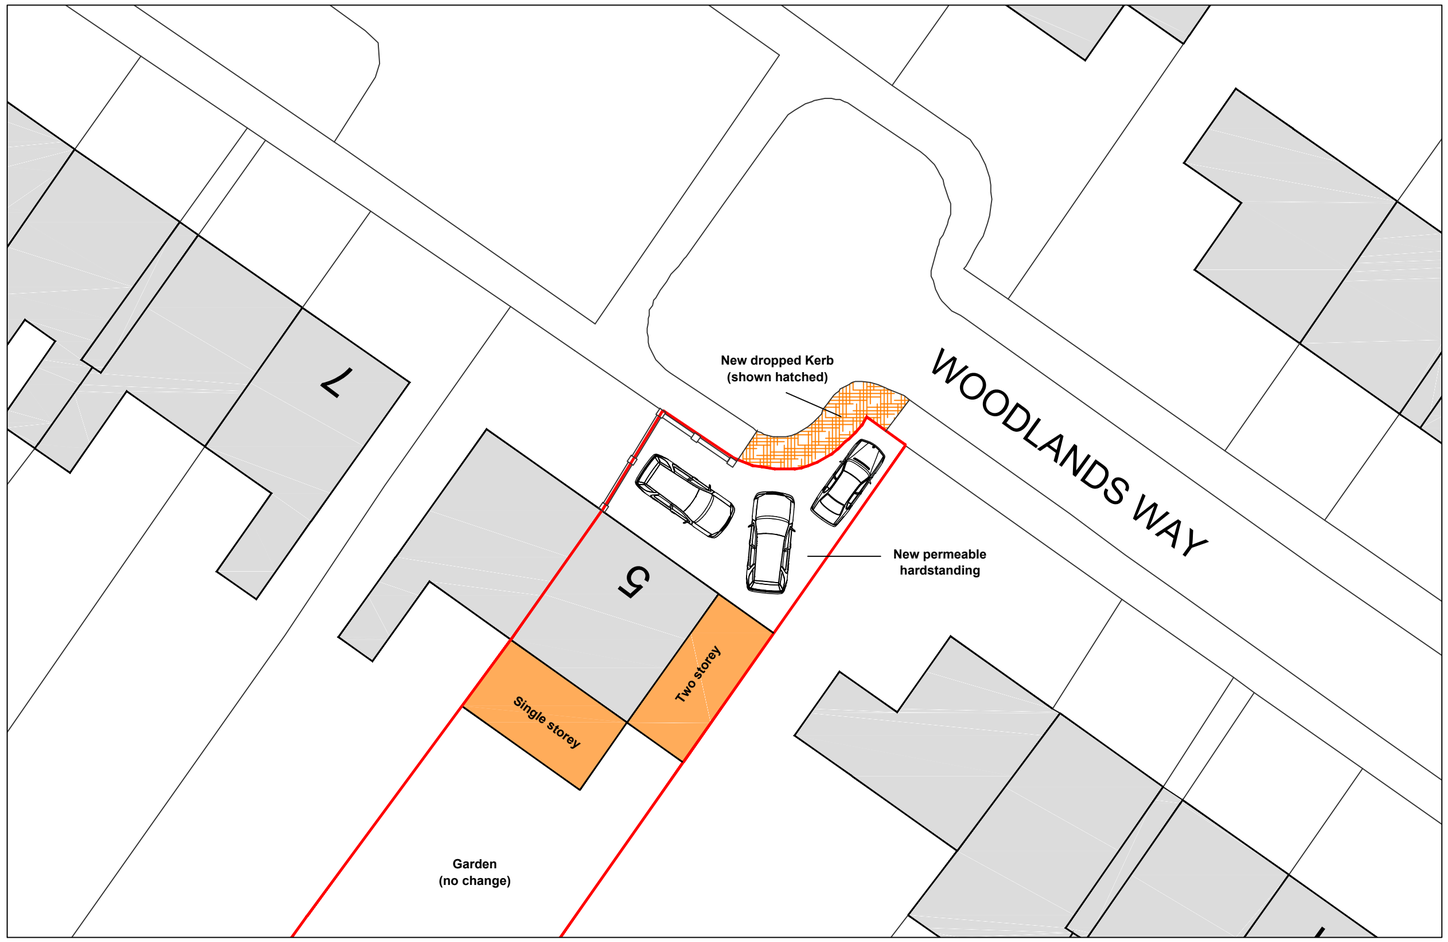

N

PROPOSED BLOCK PLAN

SCALE 1:200

Scale in Metres

0 1 2 3 4 5 10 15 20

PARKING PROVISION

Existing spaces: 0
Proposed Spaces: 3

Unrestricted parking in Woodlands Way

Rev	Description	By	Date

Drawing Status
PLANNING

savills
RURAL CONSULTANCY SERVICES
Savills (UK) Limited
Exchange House, Petworth
West Sussex. GU28 0BF

Telephone: + 44 (0)1798 345 980
Fax: + 44 (0)1798 345 998
www.savills.co.uk

RIBA Chartered Practice

Client
Mr & Mrs Fountain

Project
Domestic Extension
5 Woodlands Way
Havant, Hampshire, PO9 2EA

Drawing Title
Proposed Block Plan

Scale	Date	Drawn	Checked
@ A2	28/05/17	MBF	

Drawing Number	Rev.	Project Number
BLOCK		2017/01