


PROPOSED SINGLE STOREY SIDE ADDITION.  
2E, ST MARYS ROAD, HAYLING ISLAND, HANTS.  
FOR MR & MRS C. PAGE.

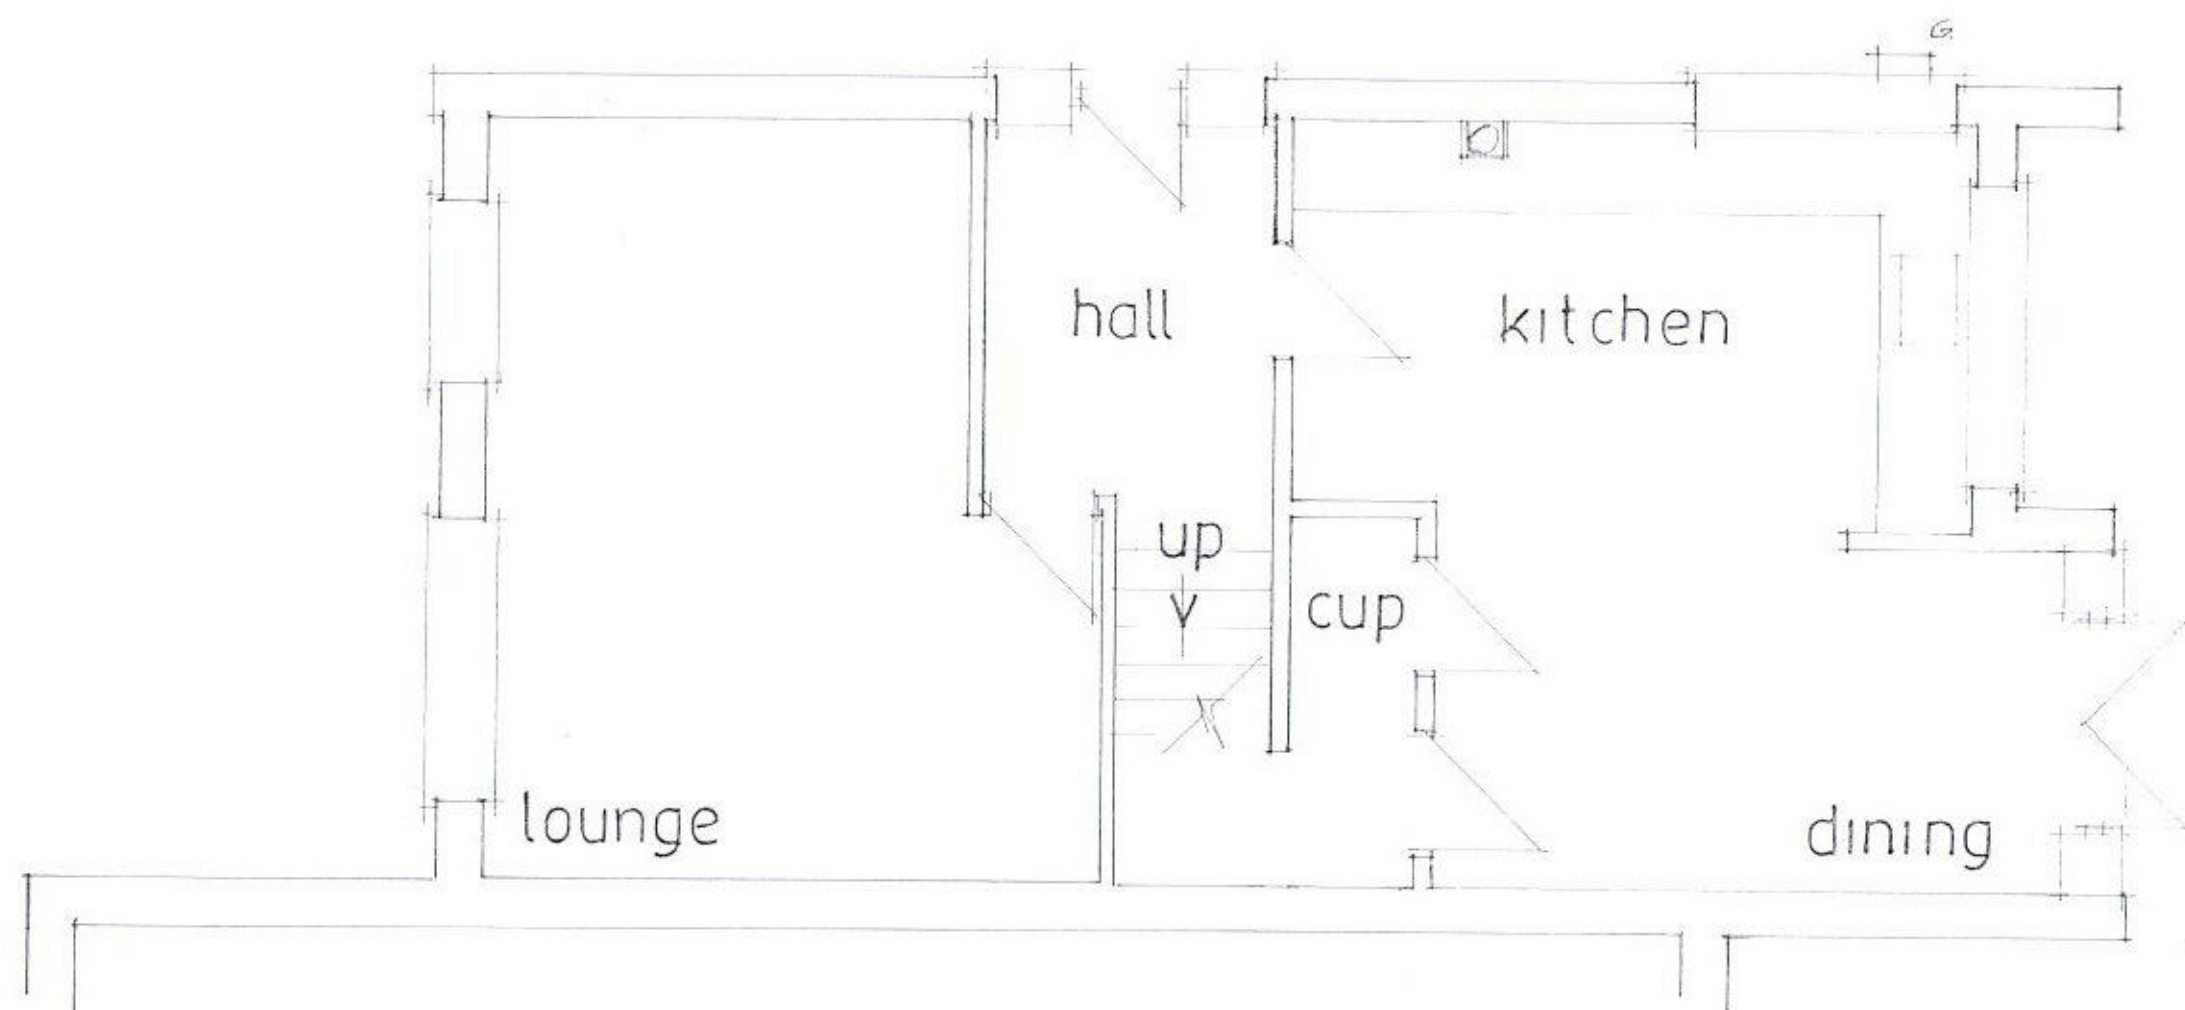

Existing Ground Floor

date aug 16  
scale 1:50

PETER J. WALKER MRICS  
CHARTERED SURVEYOR  
182 SEAFRONT, HAYLING ISLAND, HANTS  
PO11 9 AN

TEL: 02392467571