




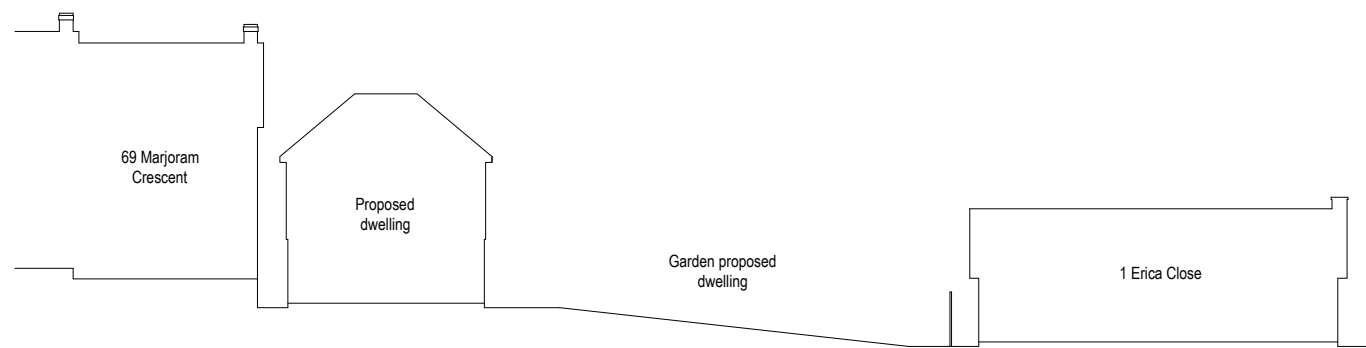



Site Section A-A

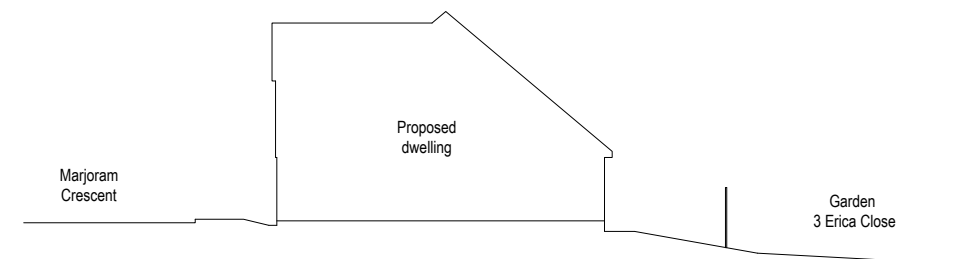

Site Section B-B

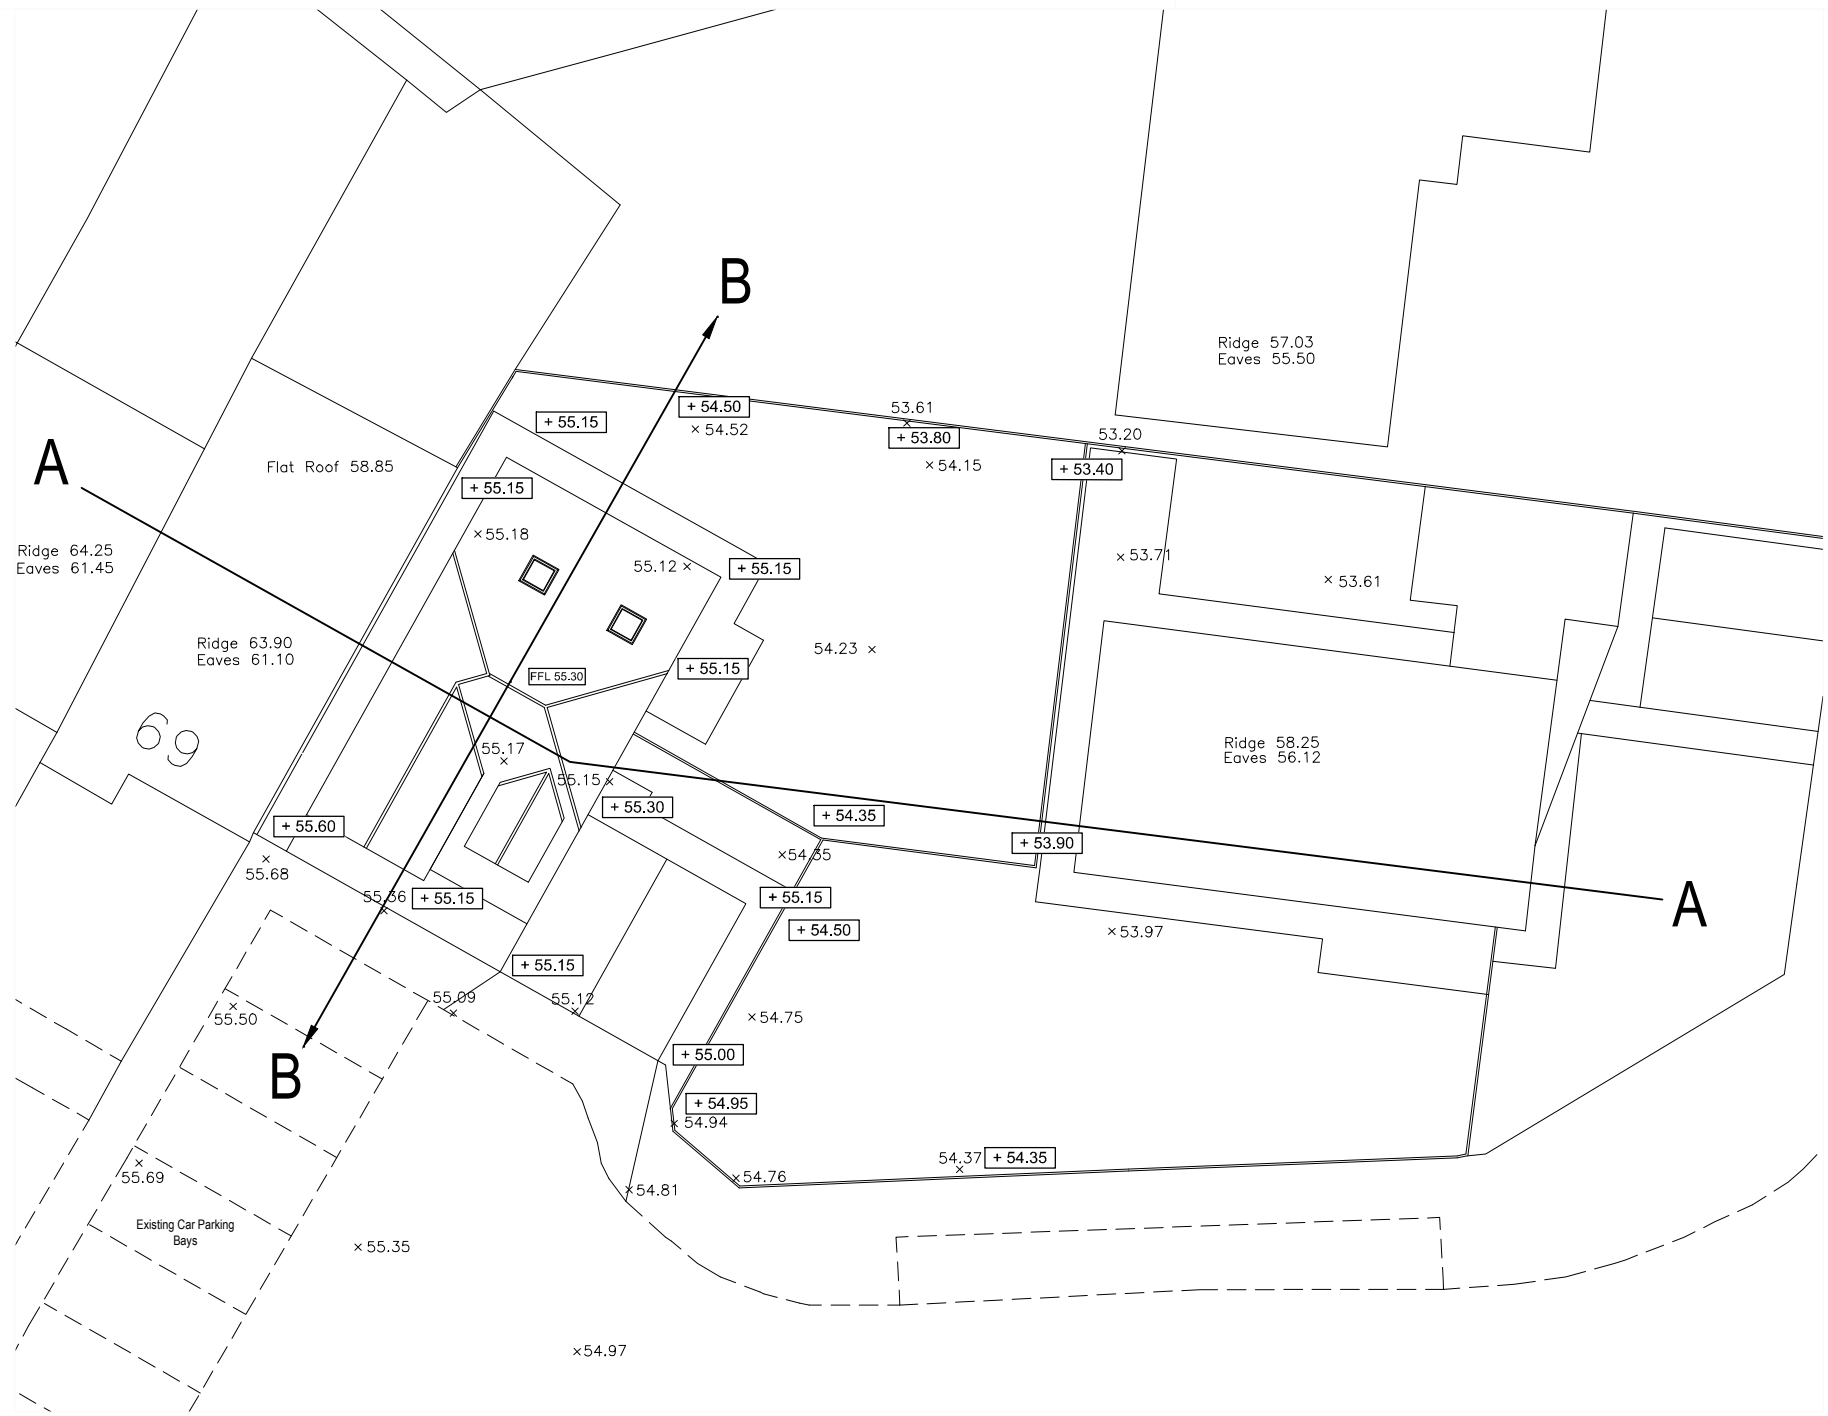

Levels Key	
Finish	Description
54.23	Existing Levels
+ 55.15	Proposed Levels
FFL 55.30	Finished Floor Levels for Proposed & Existing Dwellings

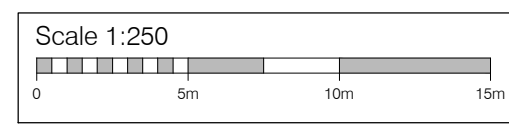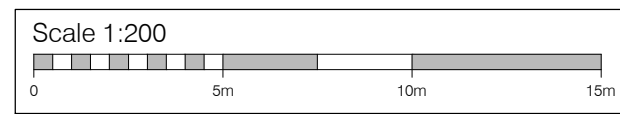

CLIENT Sovereign Land Developments Ltd		
SITE Land to the rear of 1 Erica Close, Cowplain		
TITLE Existing & Proposed Levels Plan including Site Sections		
SCALE 1:200 / 1:250 (A3)	DRAWING NO. KALO.0142.401	REVISION
DATE Sept 17		
DRAWN PDB	CHECK	
Kalotec Limited, Cams Hall, Fareham, Hampshire, PO16 8AB Telephone: 01329 227 424 Email: info@kalotec.co.uk Website: www.kalotec.co.uk COPYRIGHT © KALOTEC LIMITED		