



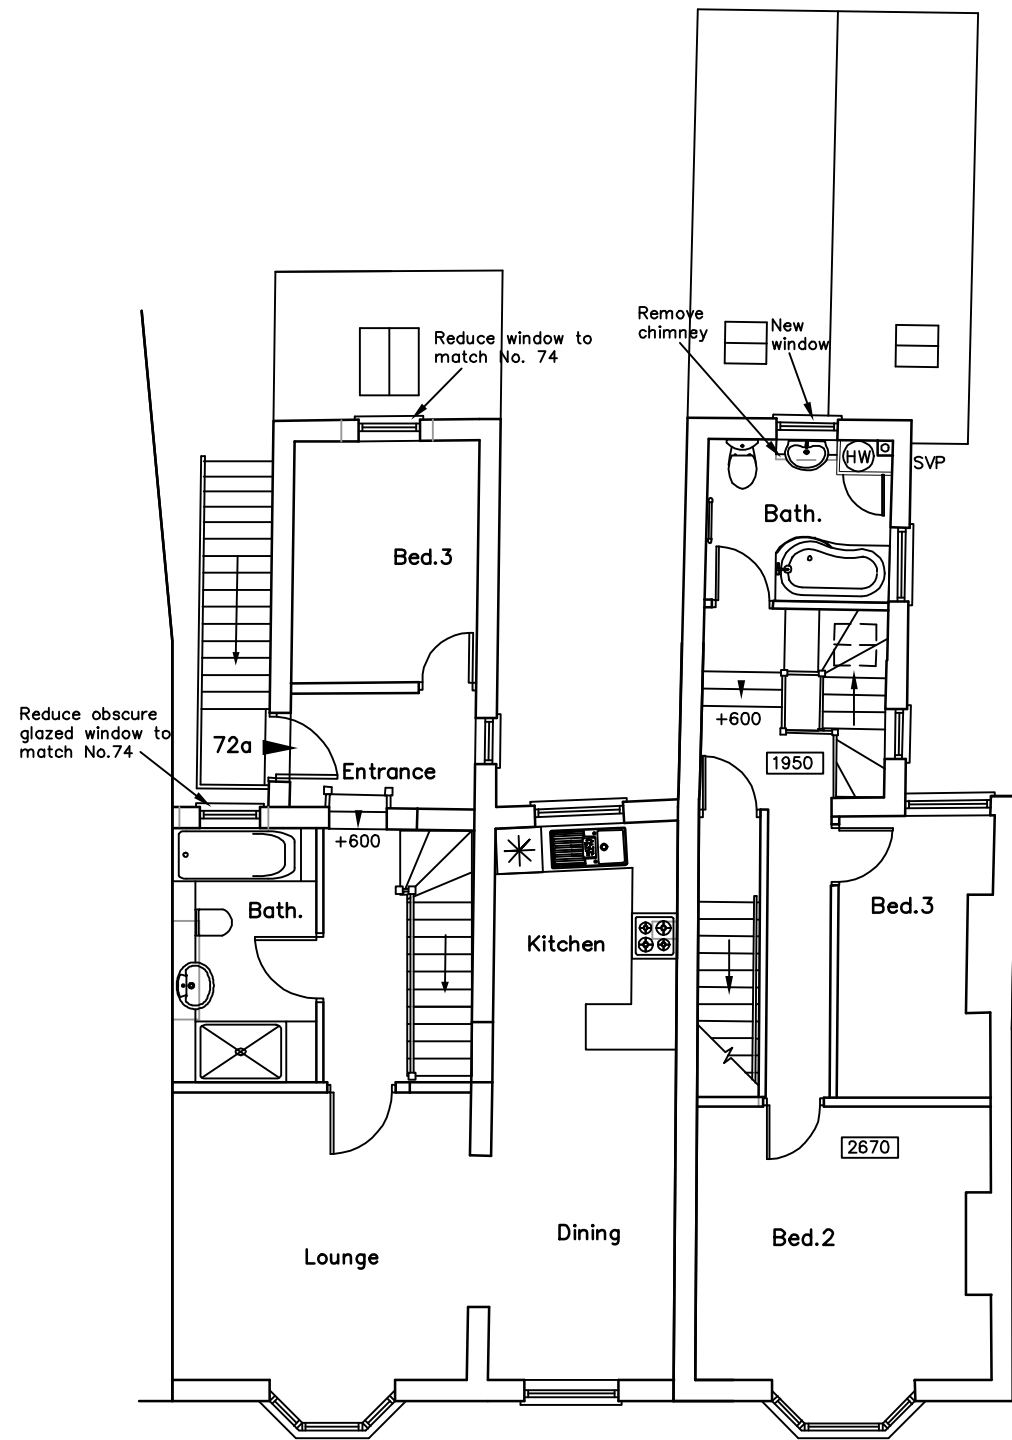

FIRST

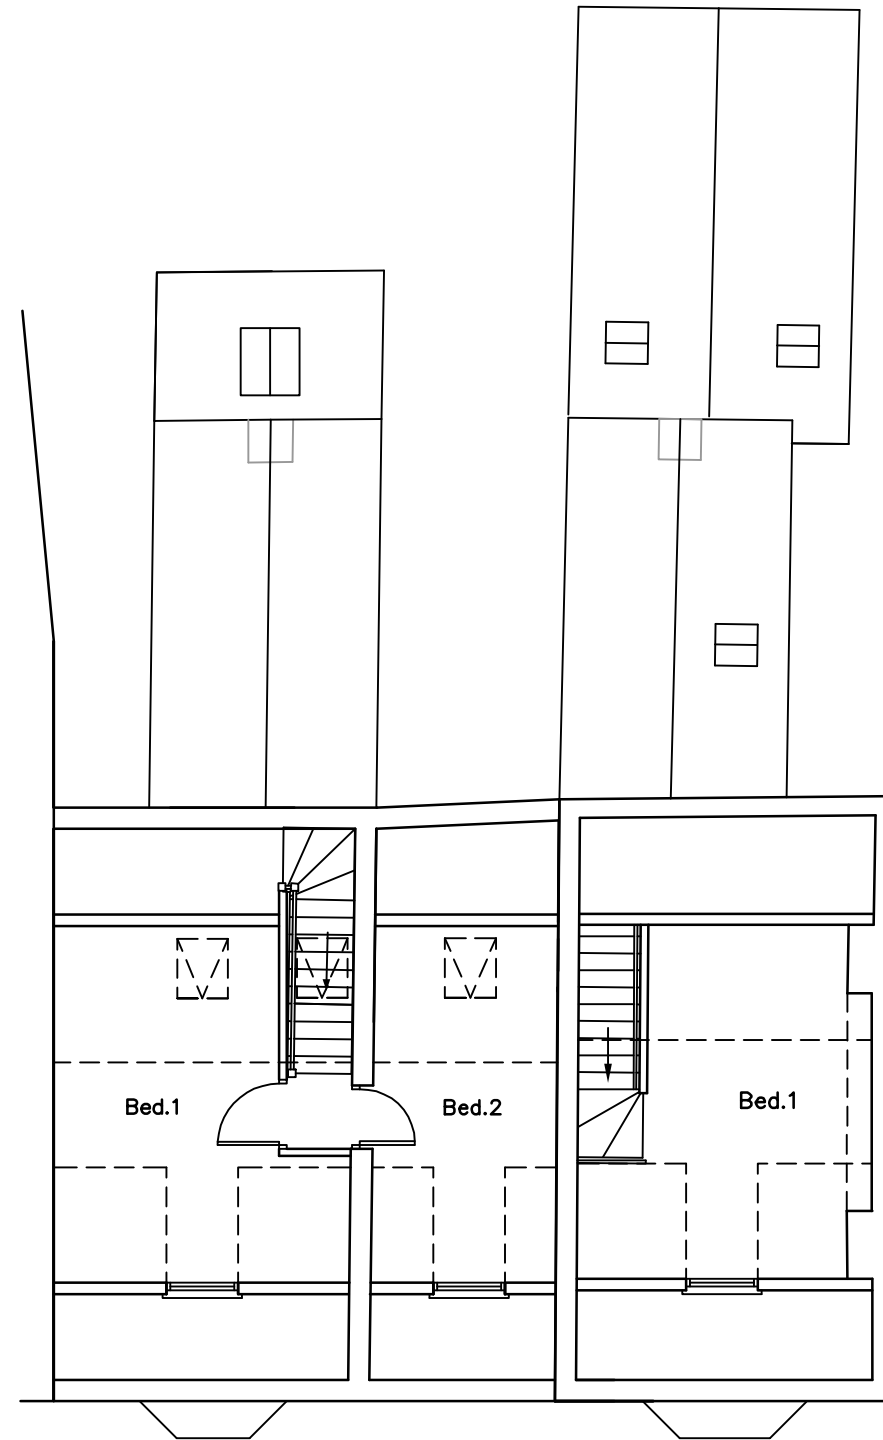


SECOND

70-72 West Street,
Havant,
PO9 1LN

PROPOSED UPPER FLOOR PLANS

Revisions

A.
B.
C.
C.

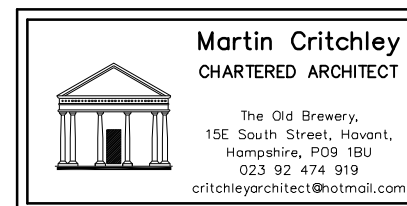

Scale A1 = 1:50, A3 = 1:100
Date 09/03/17
Drawn SAR/JHL

metres

10

20

30

16103-422⁰