


OS MasterMap 1250/2500/10000 scale
04 May 2017, ID: BW1-00621129
www.blackwellmapping.co.uk

1:1250 scale print at A4, Centre: 468995 E, 111306 N

©Crown Copyright and database rights 2016 OS
100019980

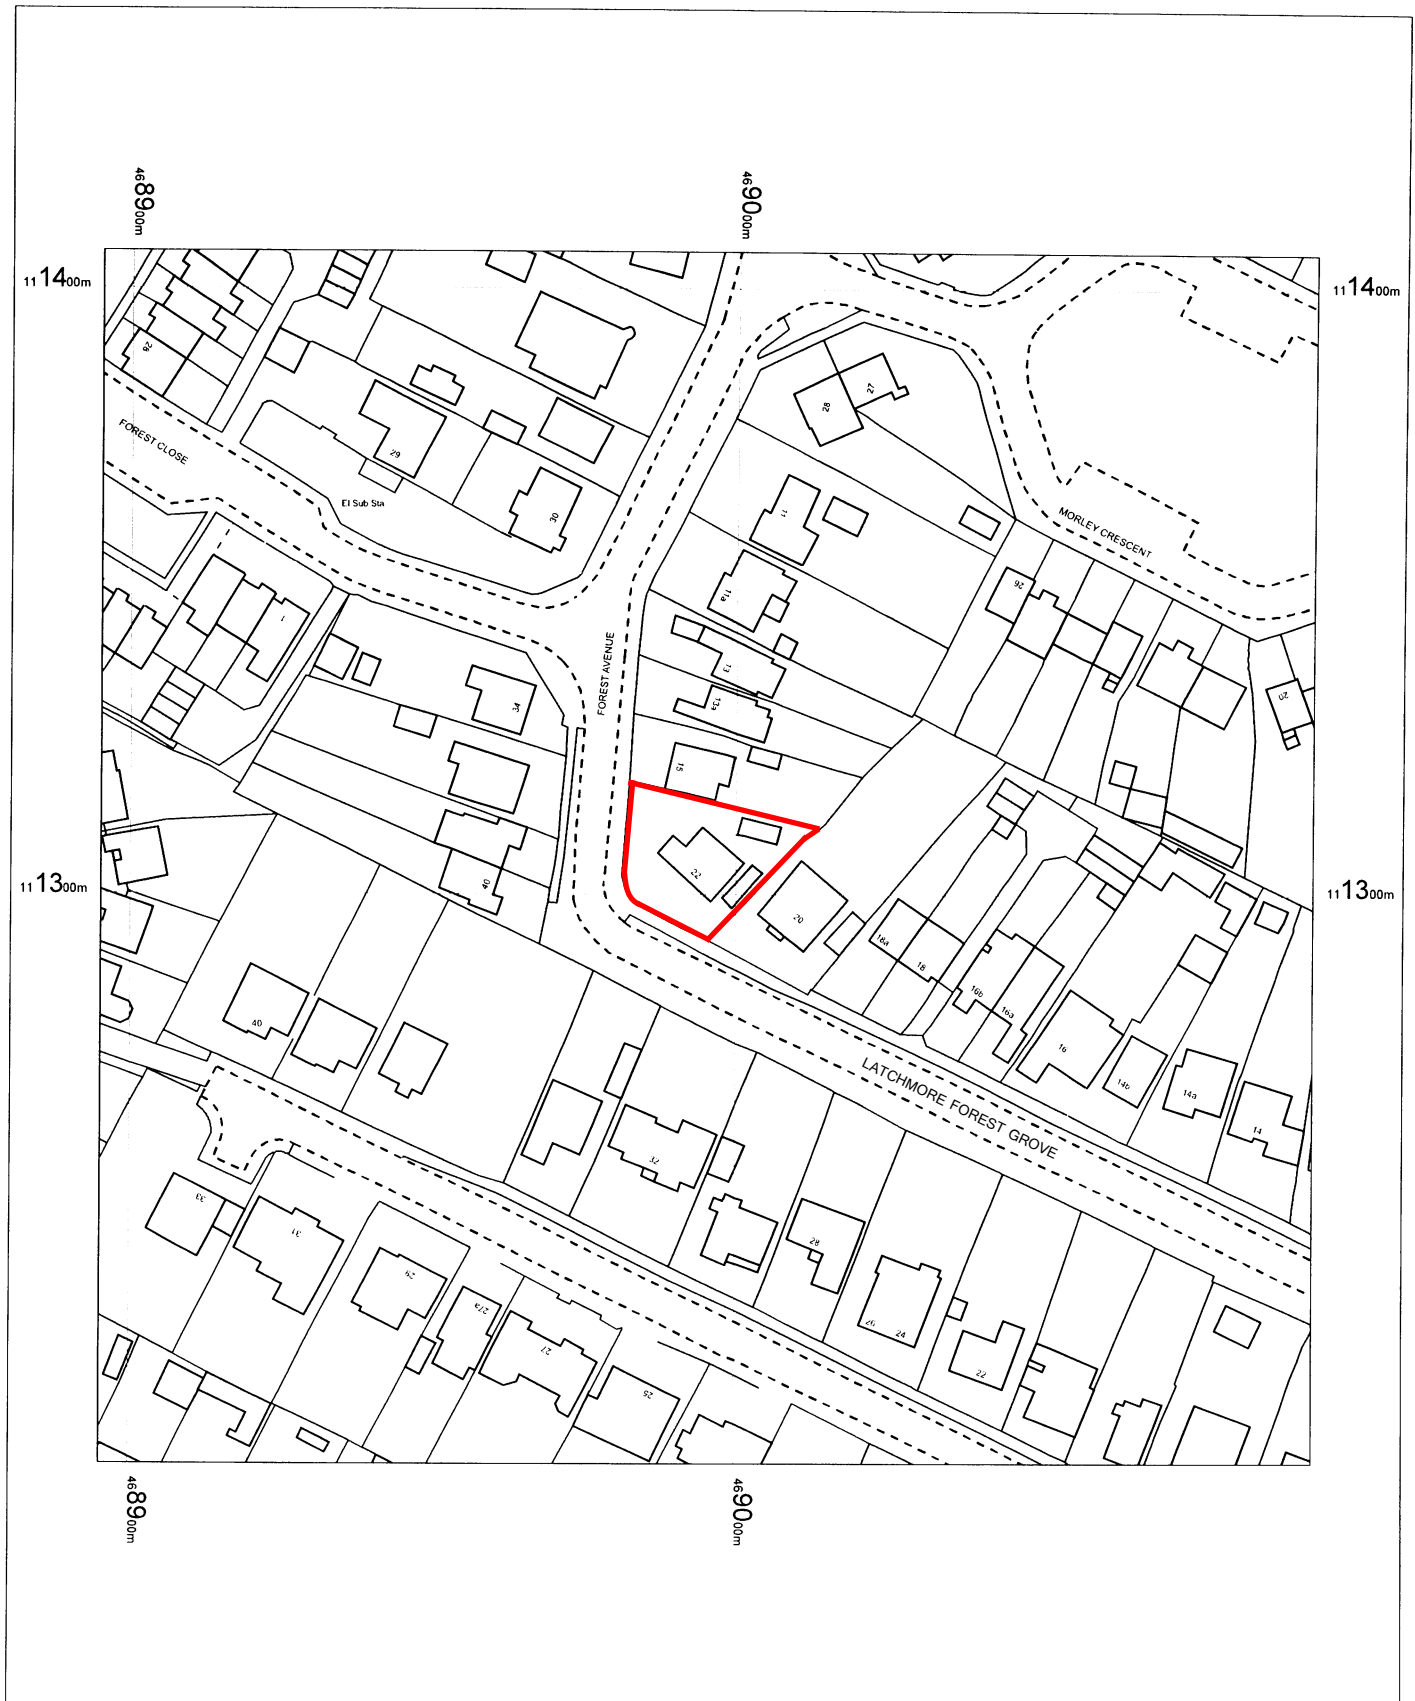

BLACKWELL'S
www.blackwellmapping.co.uk

TEL: 0114 268 7658
maps.sheffield@blackwell.co.uk