


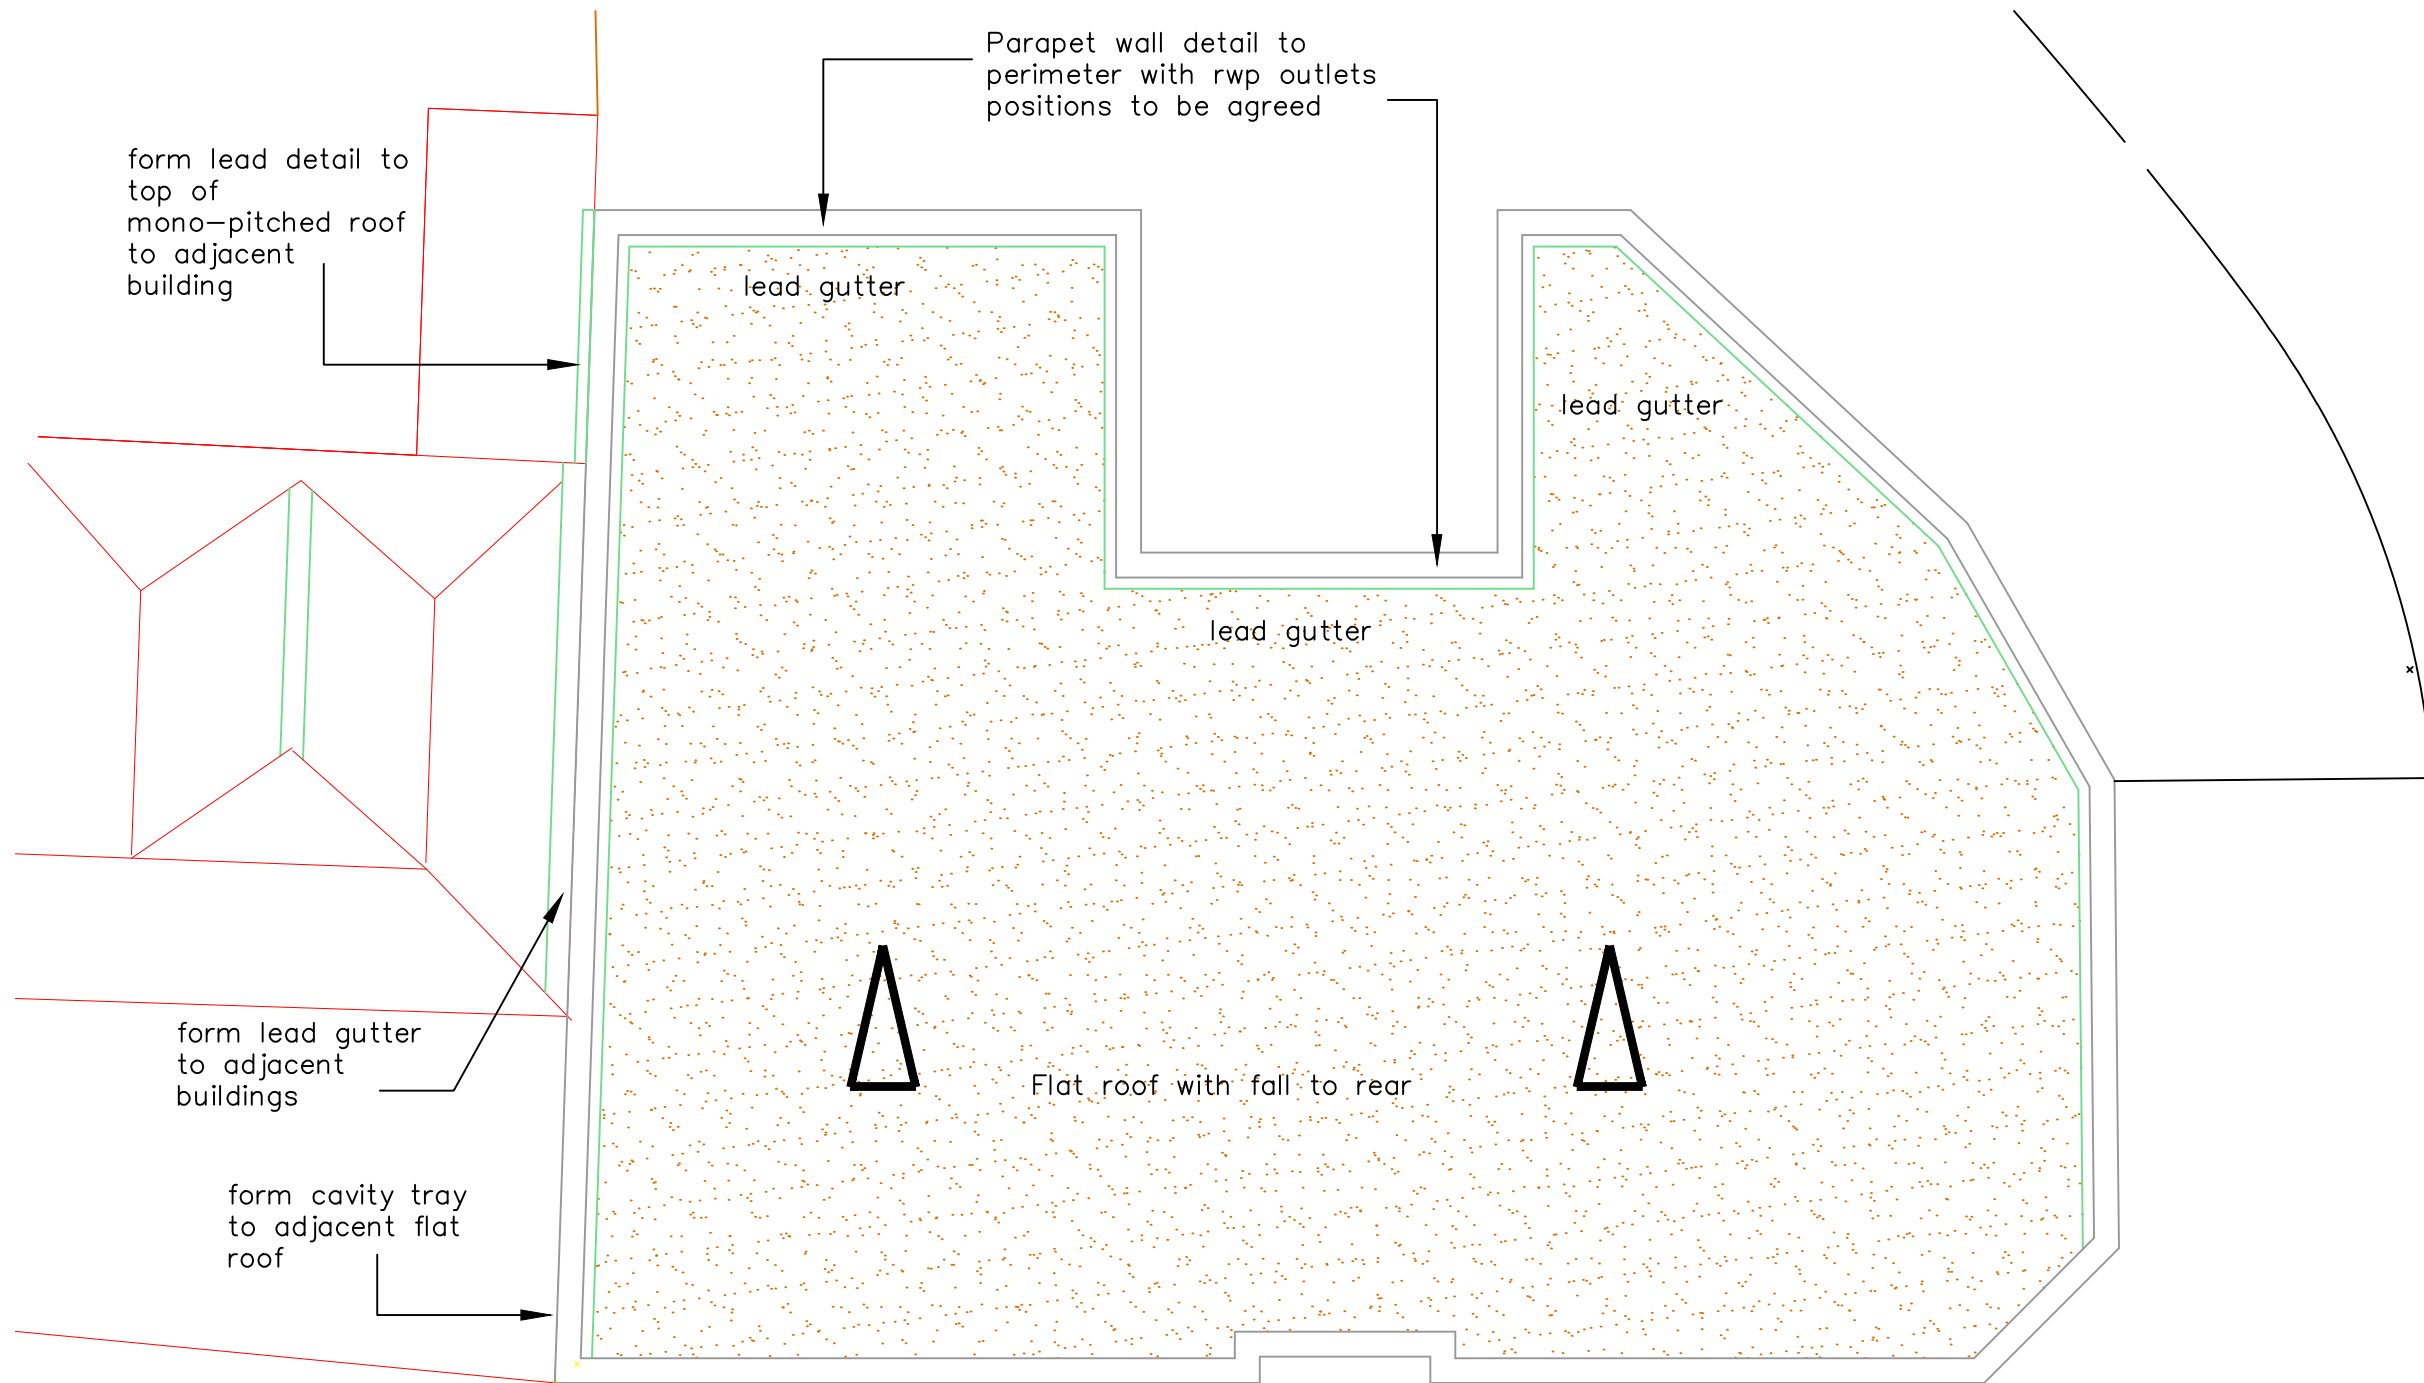

ROOF LAYOUT SCALE 1:100

Notes:
The design and construction of this project shall be in accordance with the current Building Regulations & NHBC Standards. These notes & drawings have been prepared solely for the purpose of Planning & Building Regulation approval.
Do not scale from this drawing unless for Planning purposes. All dimensions to be checked on-site and any alterations to be approved by the Architect and/or client prior to any work commencing.
Ordnance Survey Licence No: 100047591
This drawing to be copyright and to be read in conjunction with all other drawings

Revisions:

Key:

Drawing Details:

PLANNING DRAWING
Proposed Roof layout

Project No:	876	Drawing No:	12	Rev No:	
Scale:	1:100 @ A3	Drawn:	BWH	Date:	11/04/17

Client Name:

M Forfar Ltd

Project Address:

The Wellington Public House
73 London Road
Waterlooville
PO7 7EX



**B H
ARCHITECTURE Ltd**
Heath Cottage
Newlands Lane
Purbrook
Waterlooville
Hants
PO7 5SQ
Tel: 023 9223 2322
Mob: 07747 771808
E-mail: bernard@bernardharding.com