


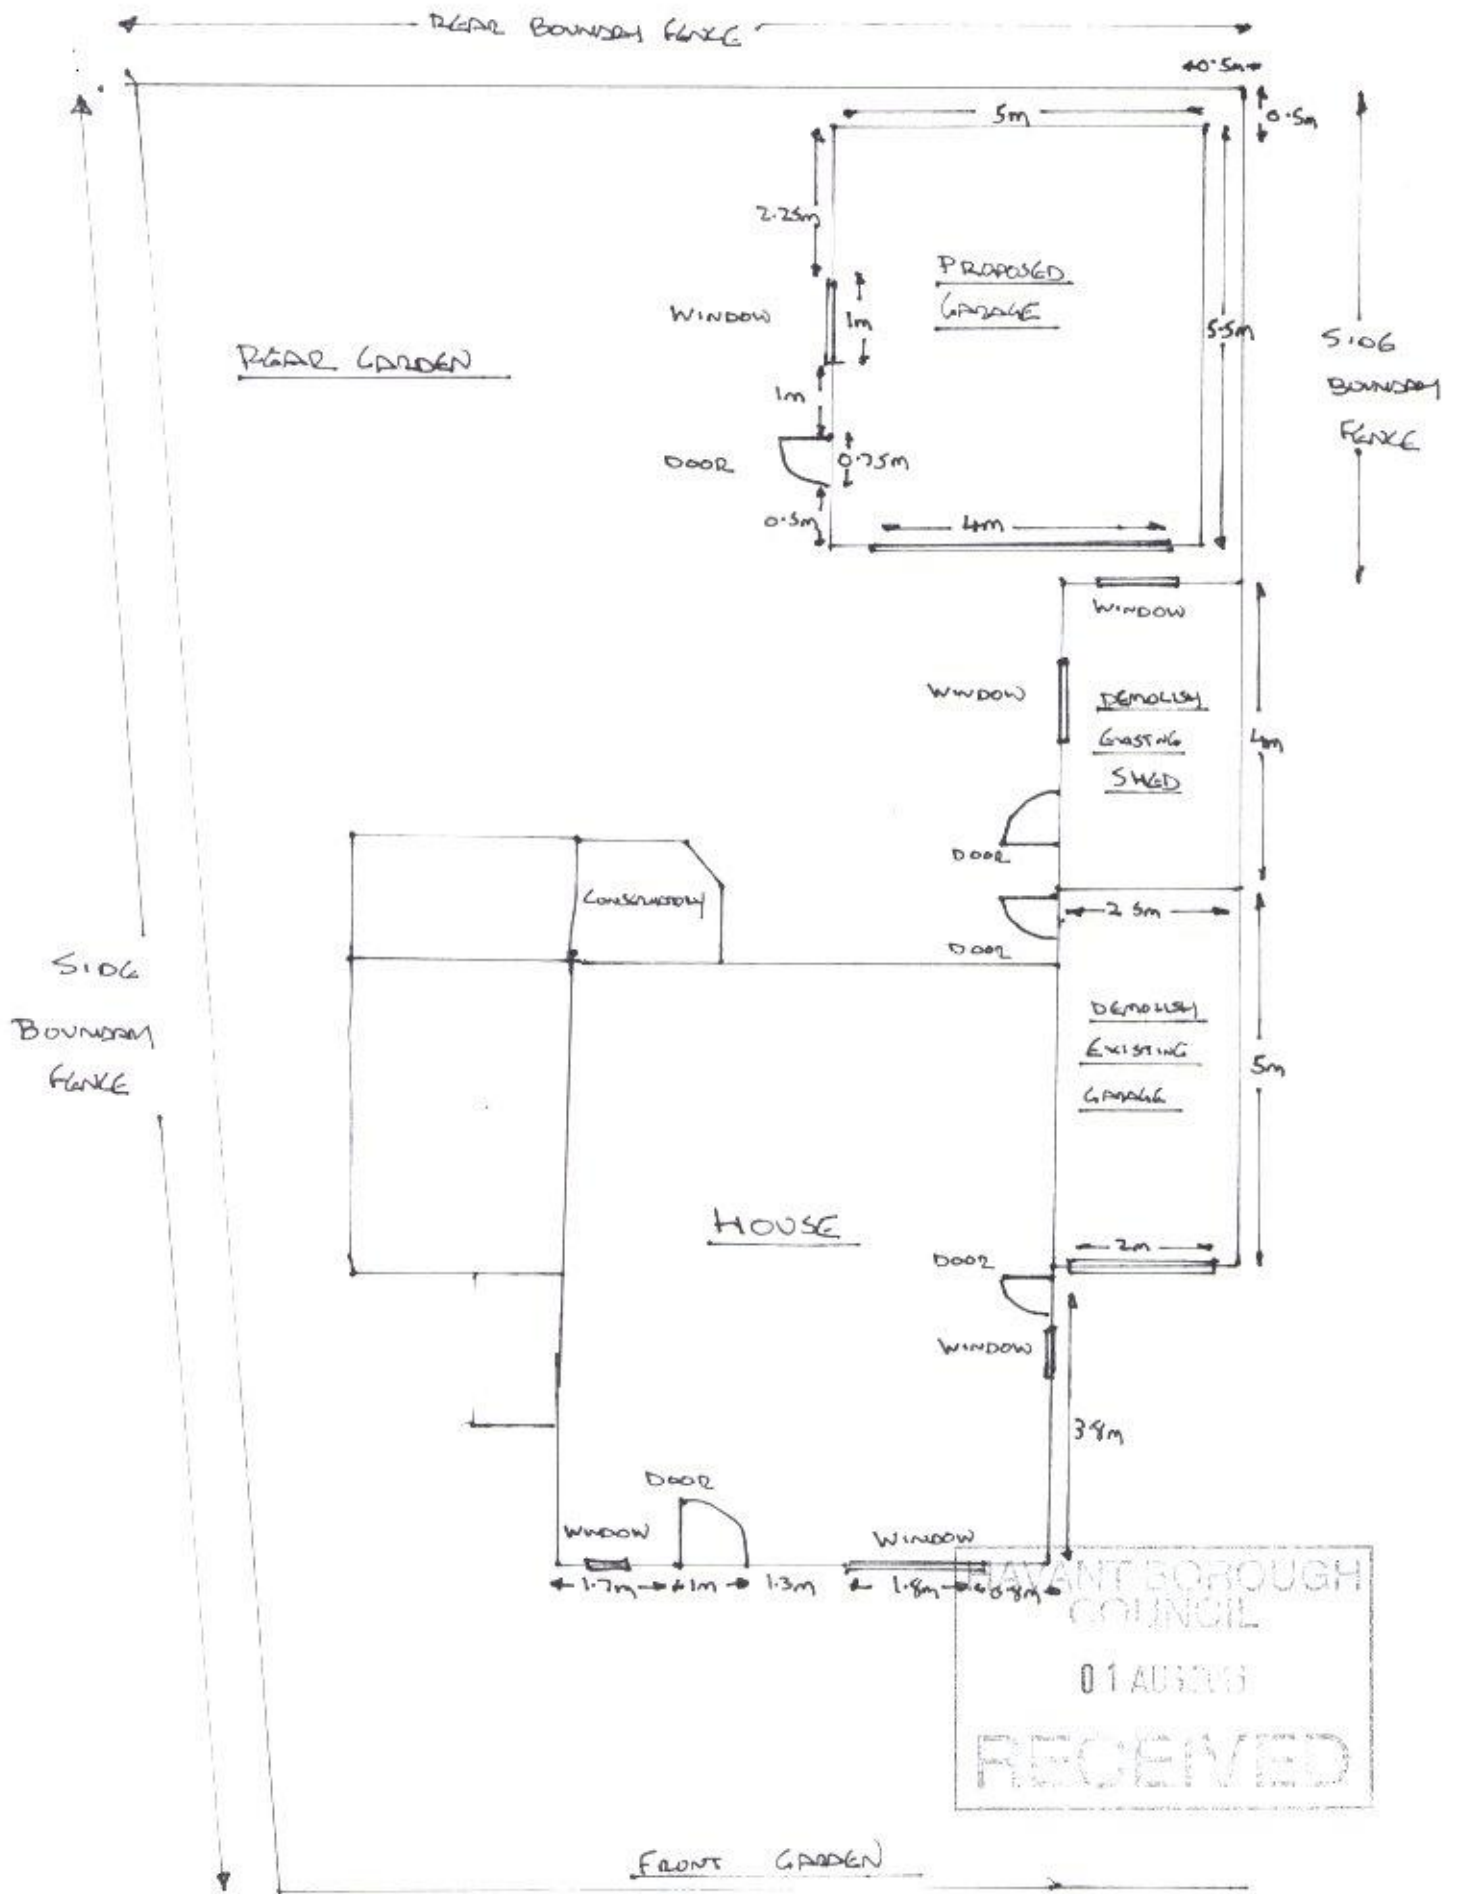

APP/16/00753

SCALE FLOORPLAN 1:100
OF PROPOSED & EXISTING GARAGE