




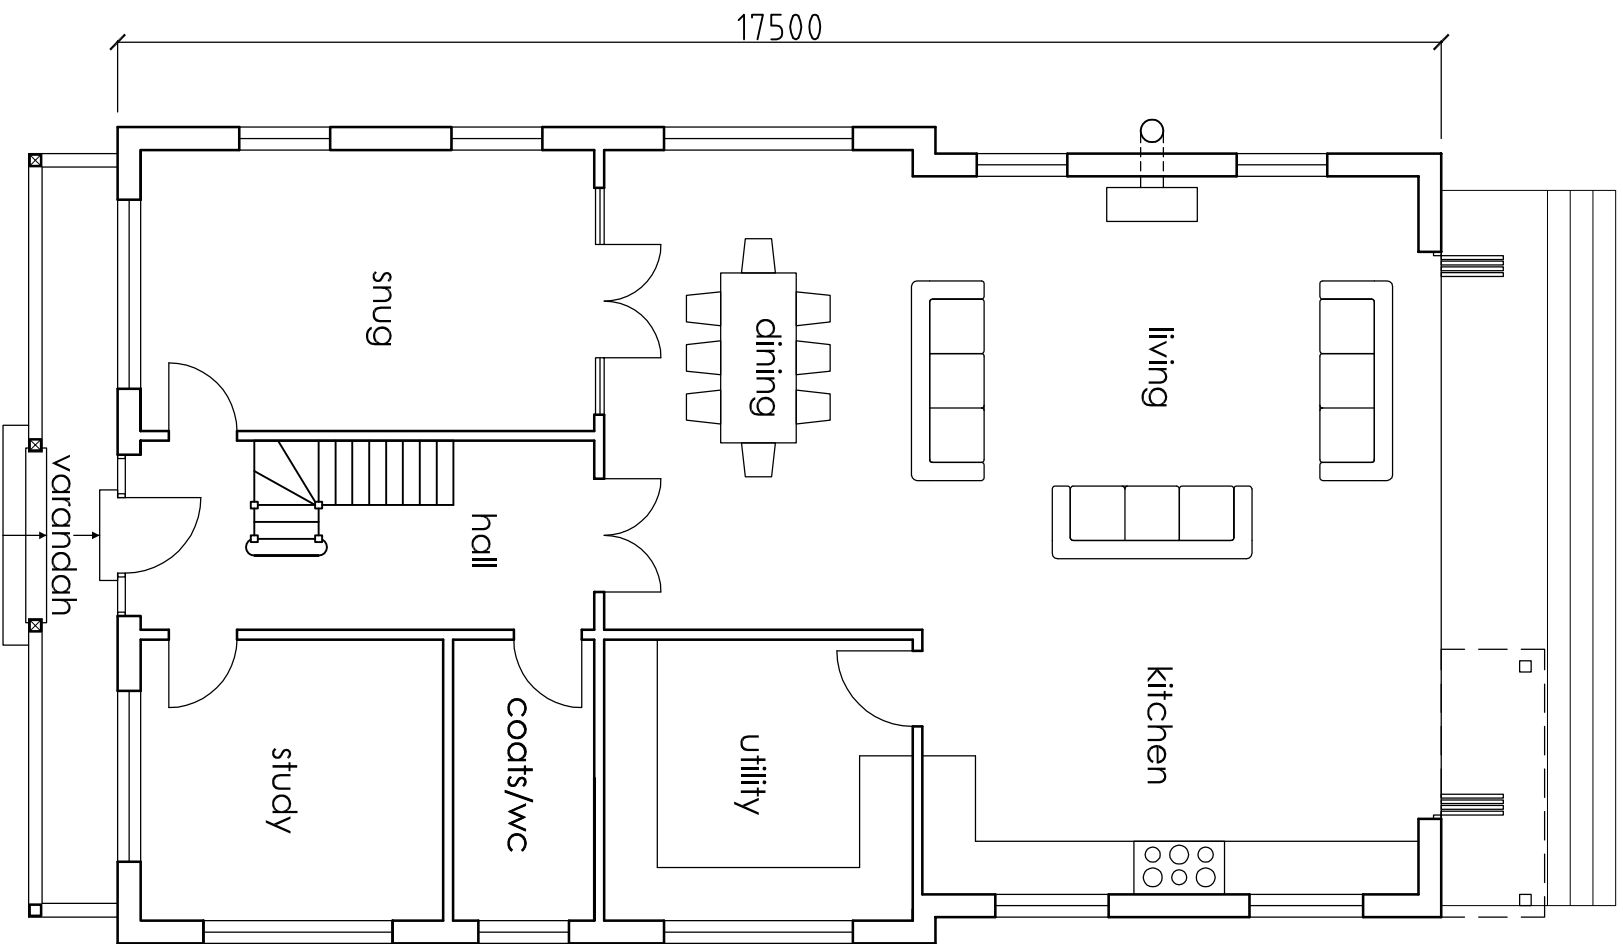

GROUND FLOOR
1:100

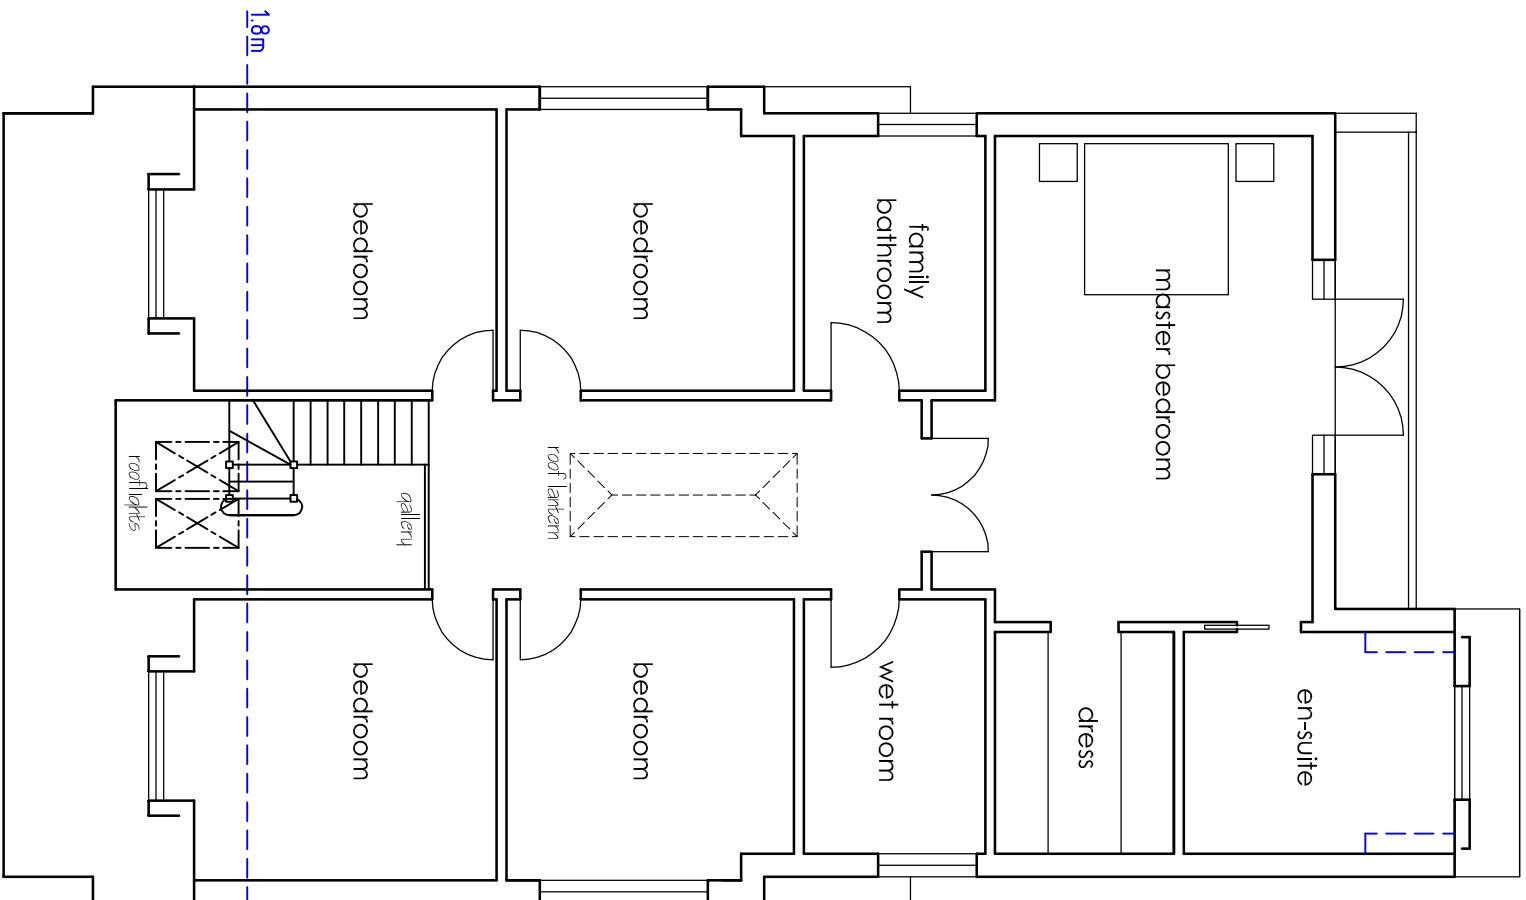

FIRST FLOOR
1:100

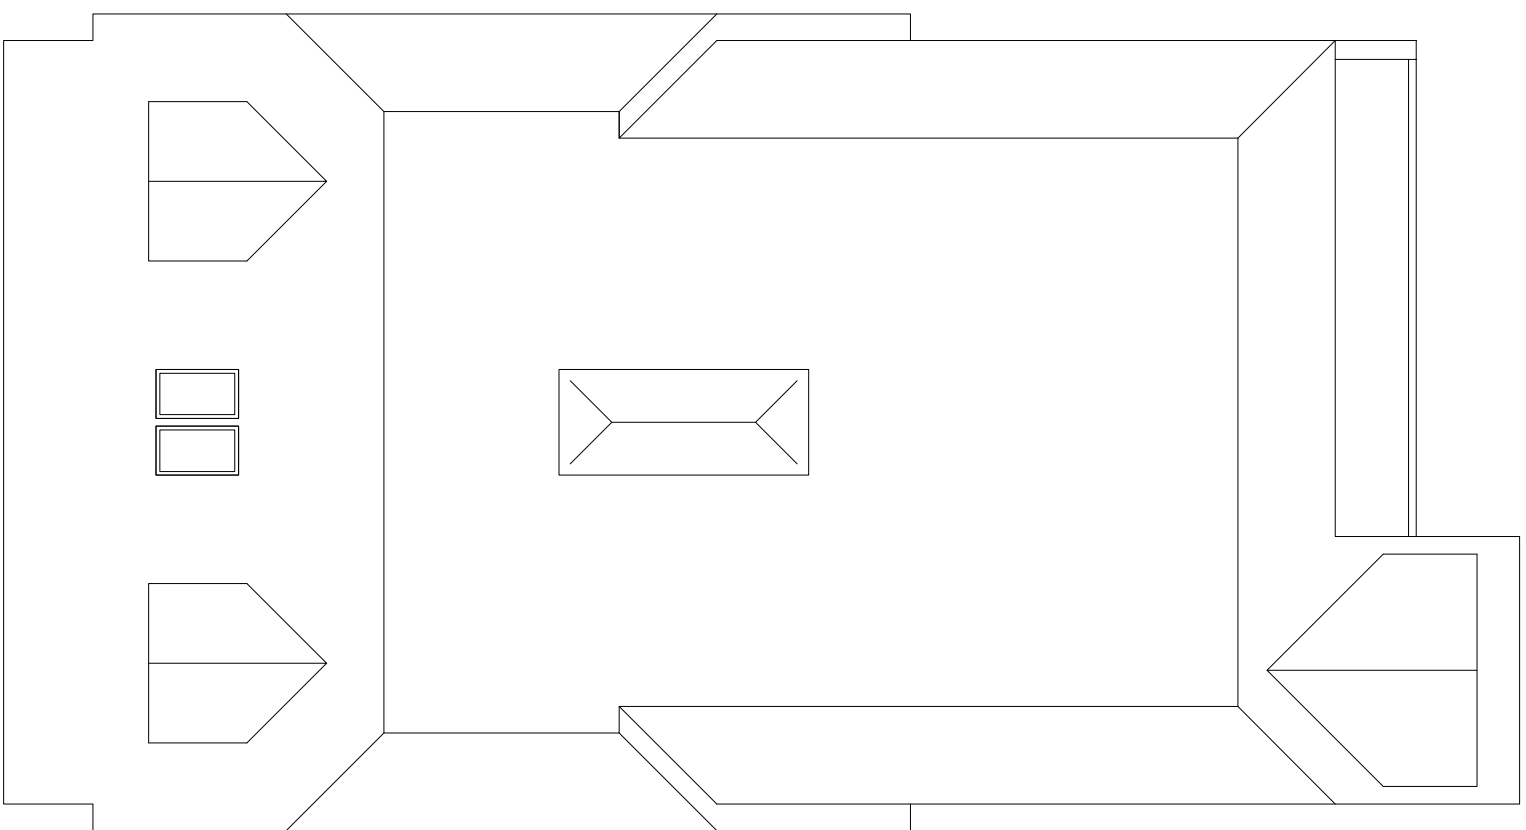

ROOF
1:100