



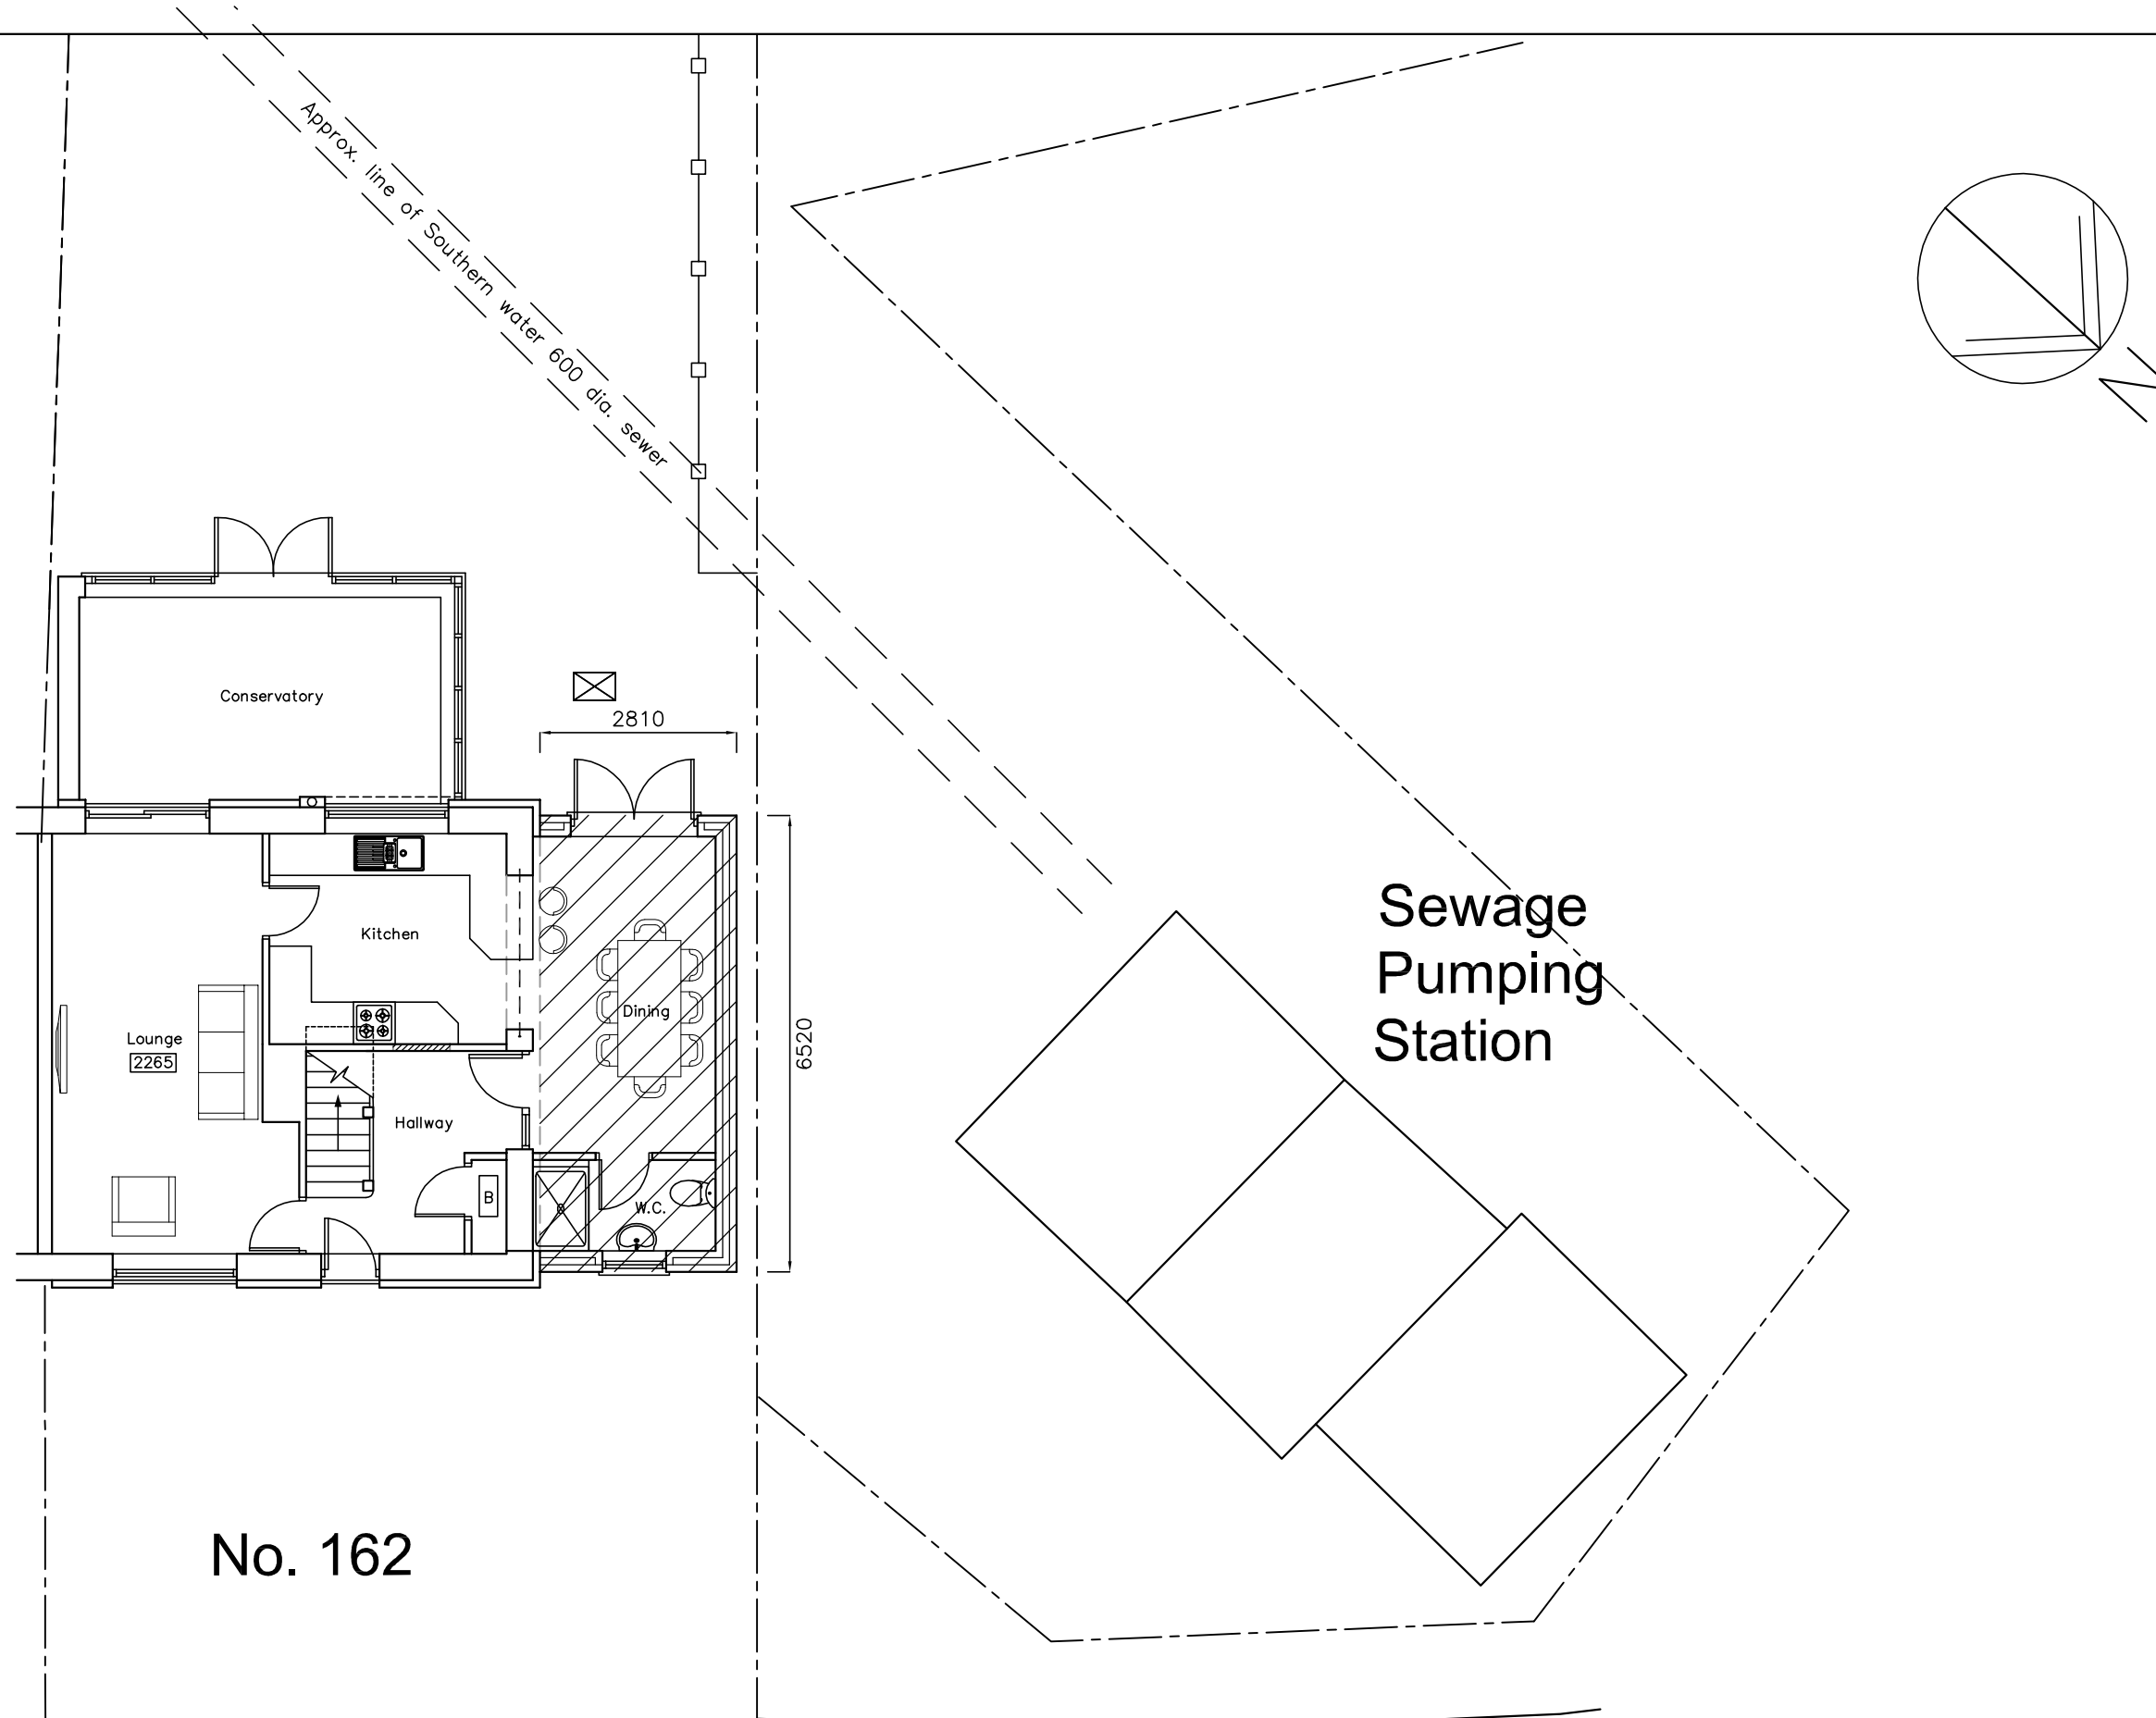

162 Barncroft Way
Havant
PO9 3AL

PROPOSED
SITE PLAN
(S. Water)

Revisions
A.

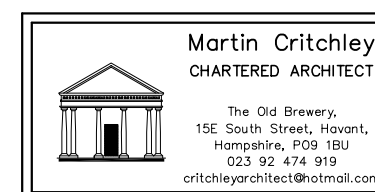

Scale A3 = 1:100
Drawn MHC
Date 25/07/17

17048-102⁰

metres

10

20

30

40