

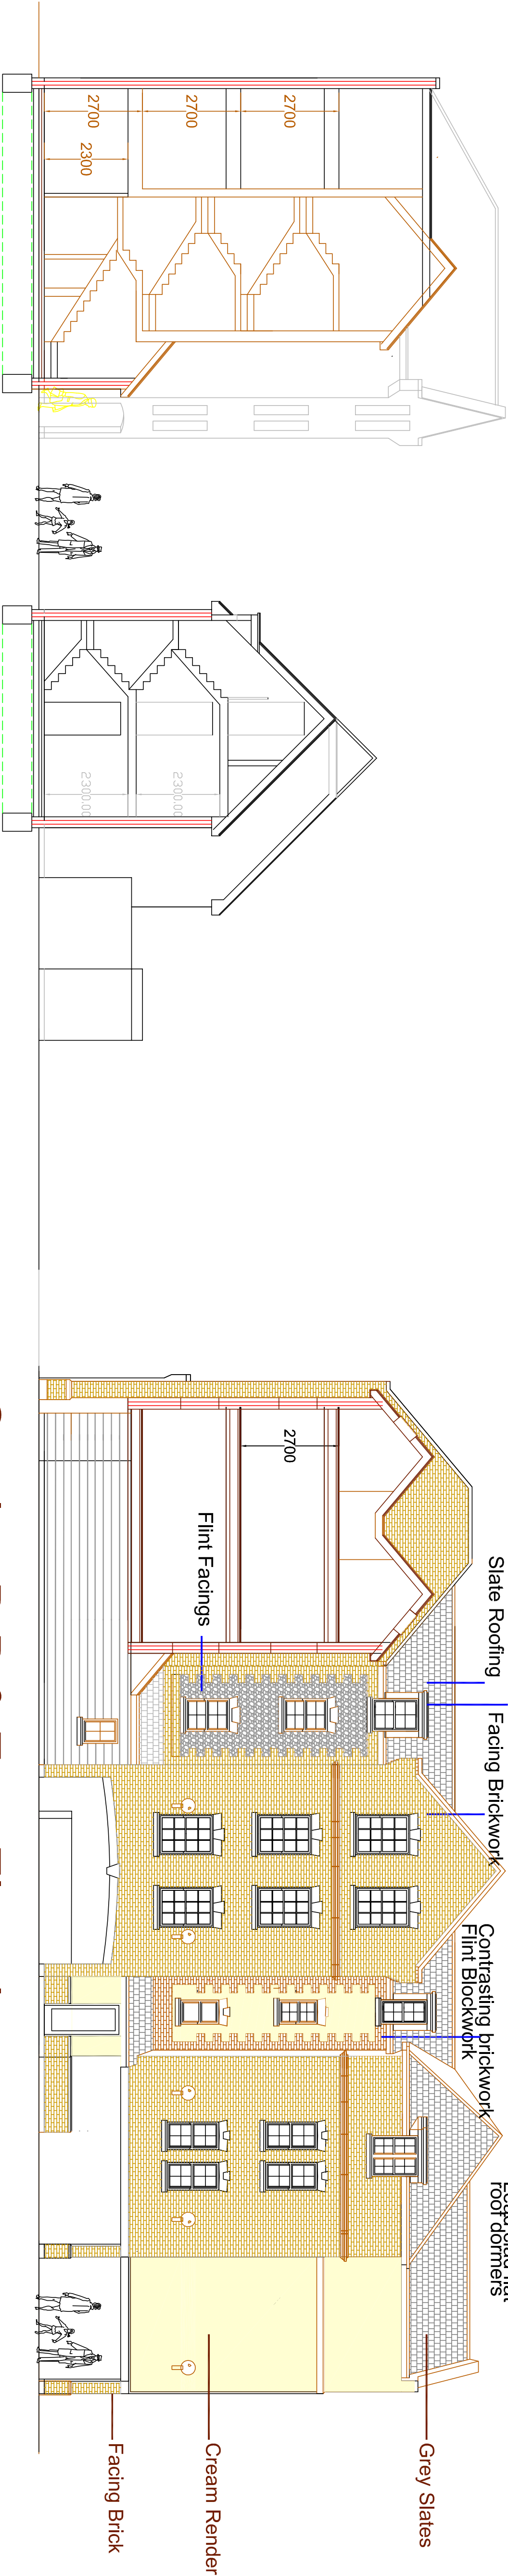


North Elevation / Section

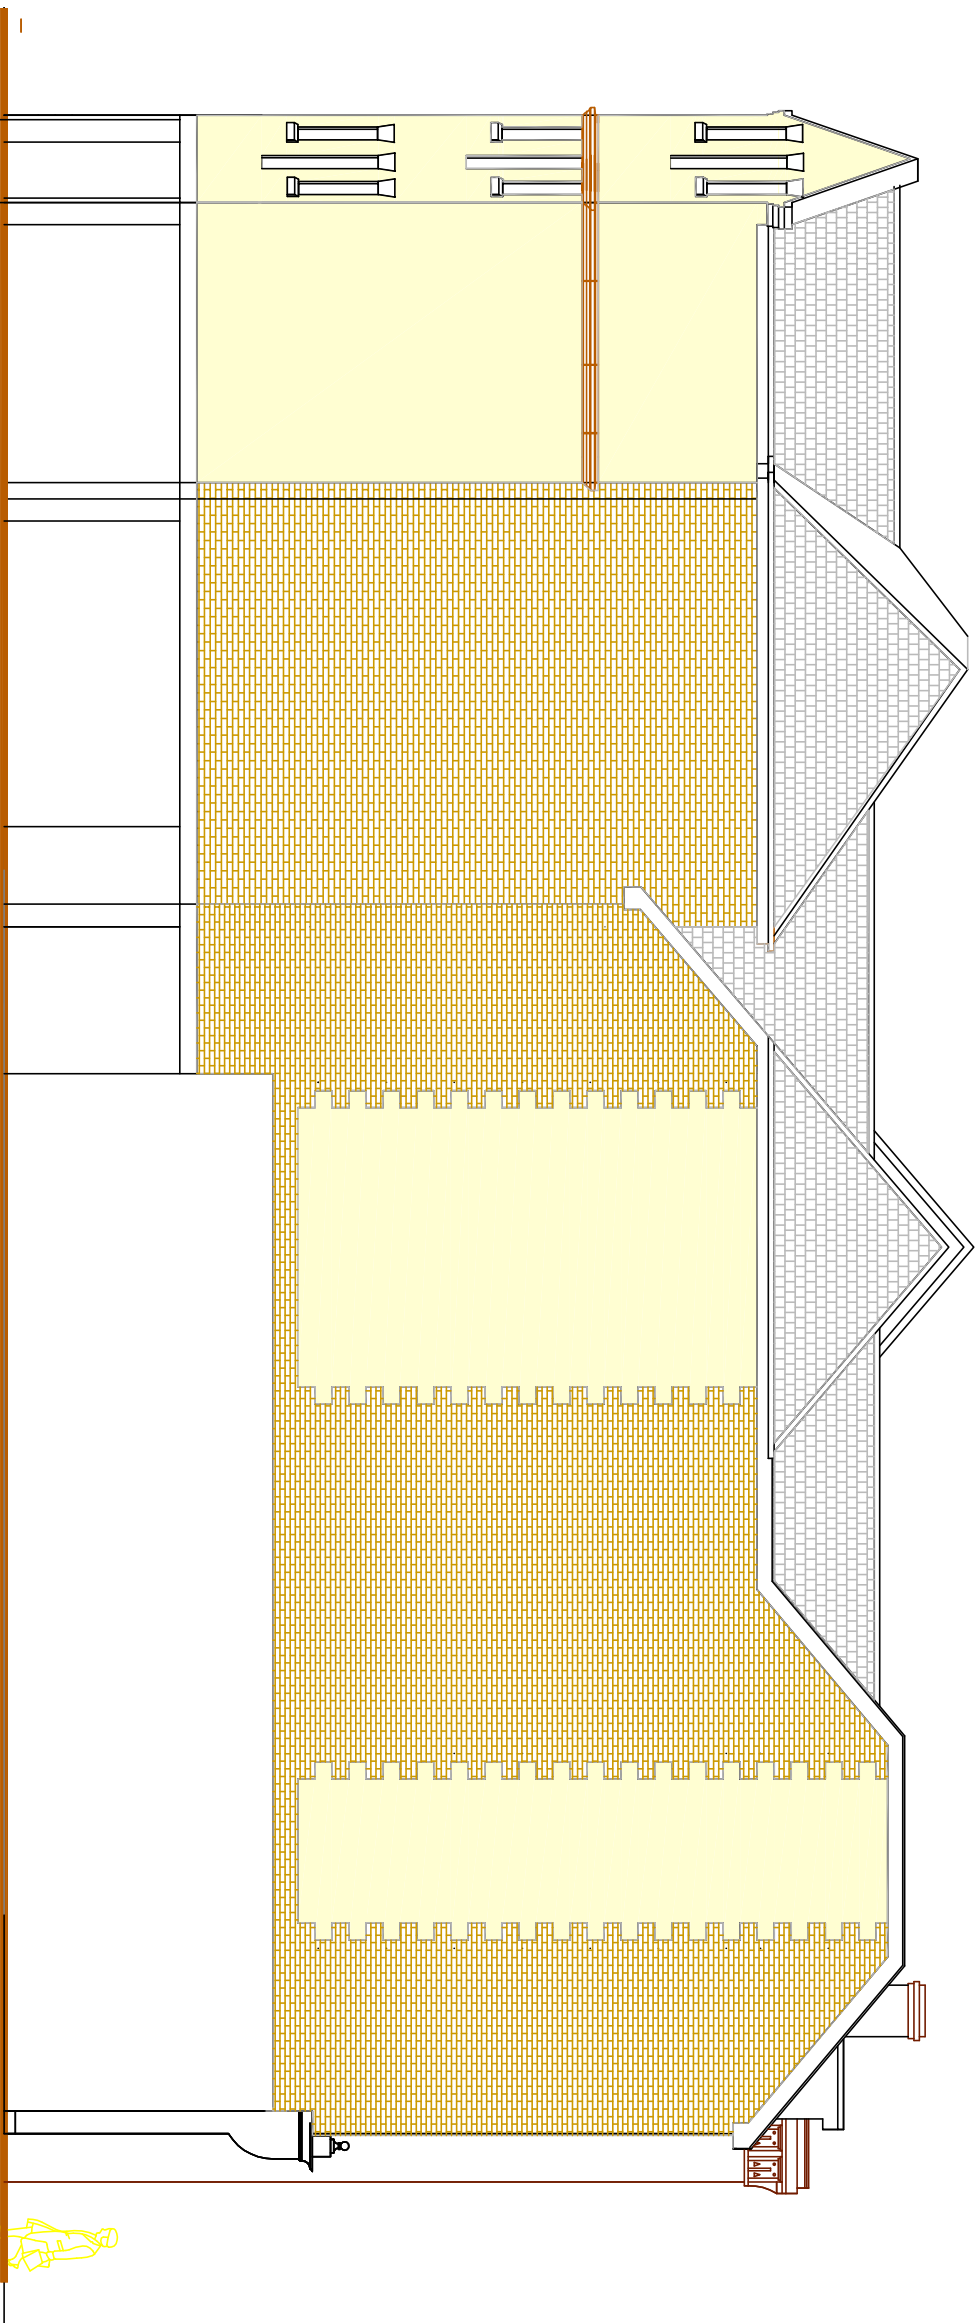

Section A-A

Section B-B & East Elevation

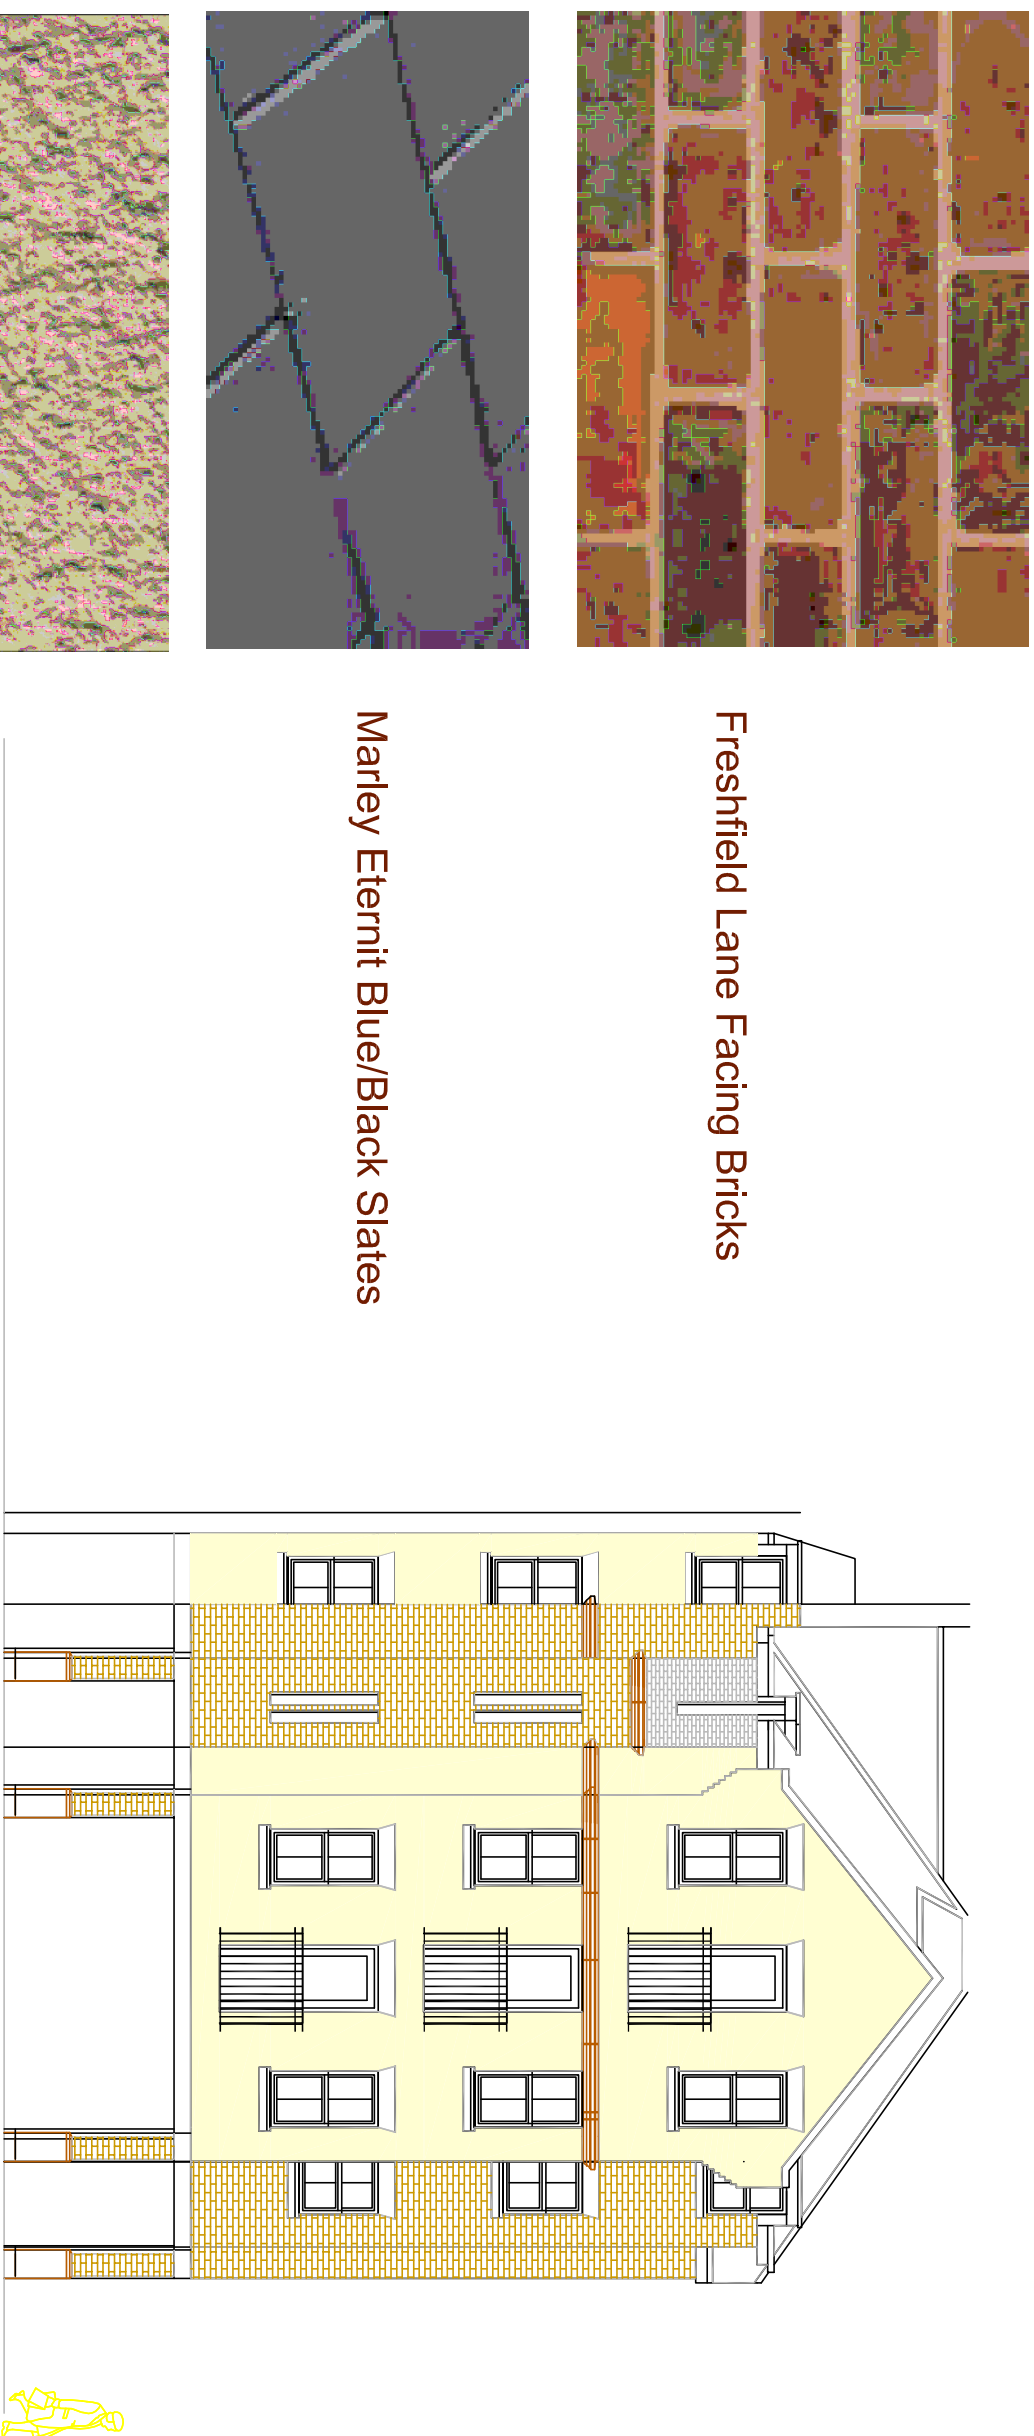

North Elevation

West Elevation

East Street

South Elevation

