



HAVANT BOROUGH
COUNCIL
12 JUL 2017
RECEIVED

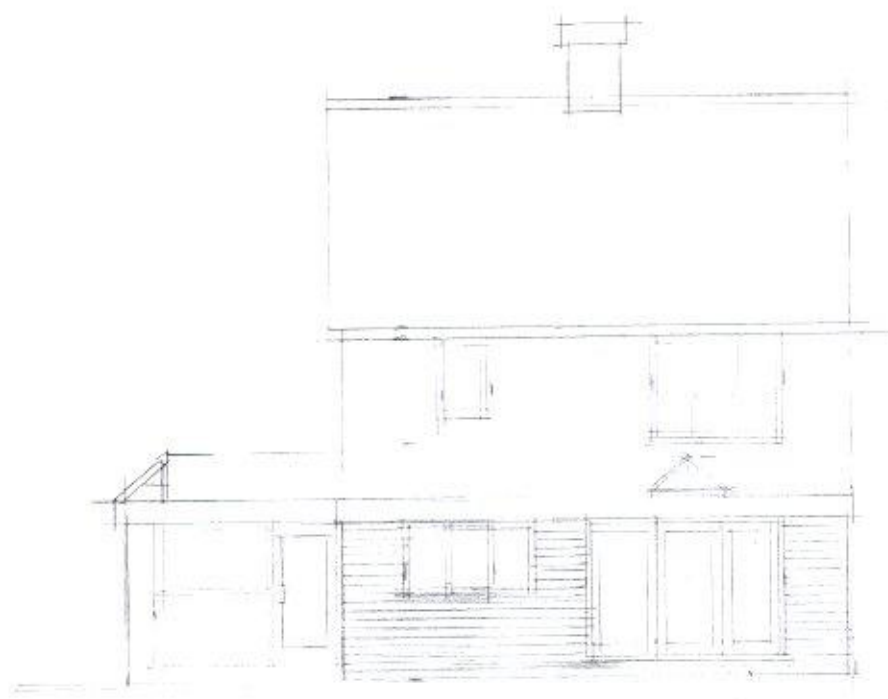


REAR ELEVATION



SIDE ELEVATION

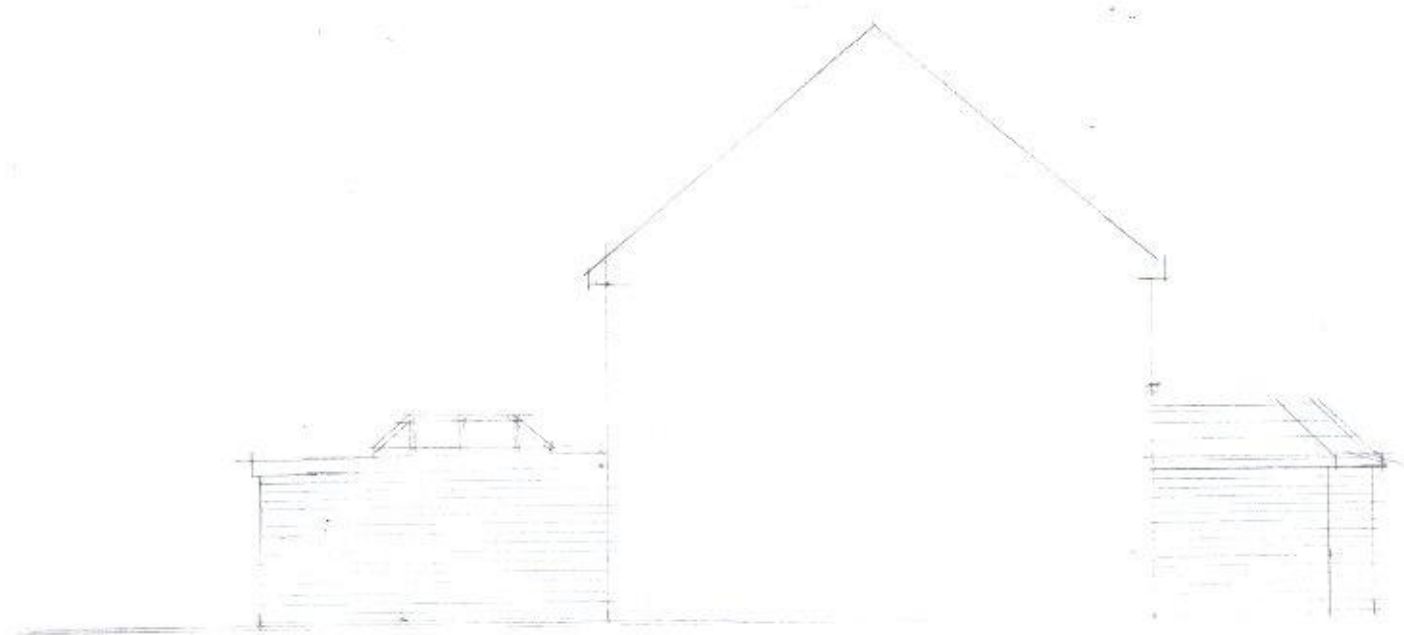

SIDE ELEVATION

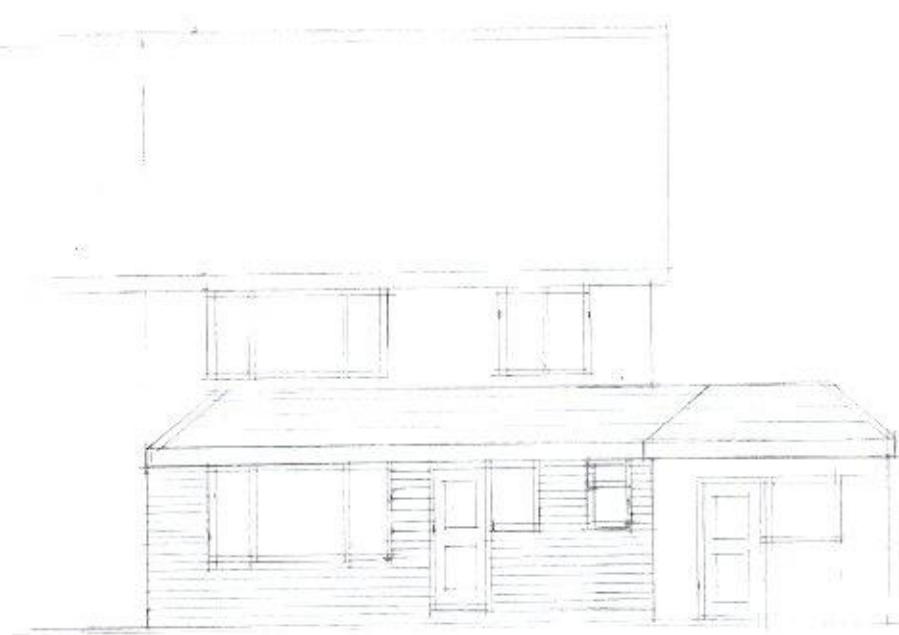

FRONT ELEVATION

PROPOSED FRONT AND REAR EXTENSIONS

No 2, KELLY ROAD, PURBROOK