



Revisions:-
 A 01 Nov 2016 Updated for Client
 B 19 Feb 2017 Completed for Planning
 C 12 May 2017 Updated for Client and Planners

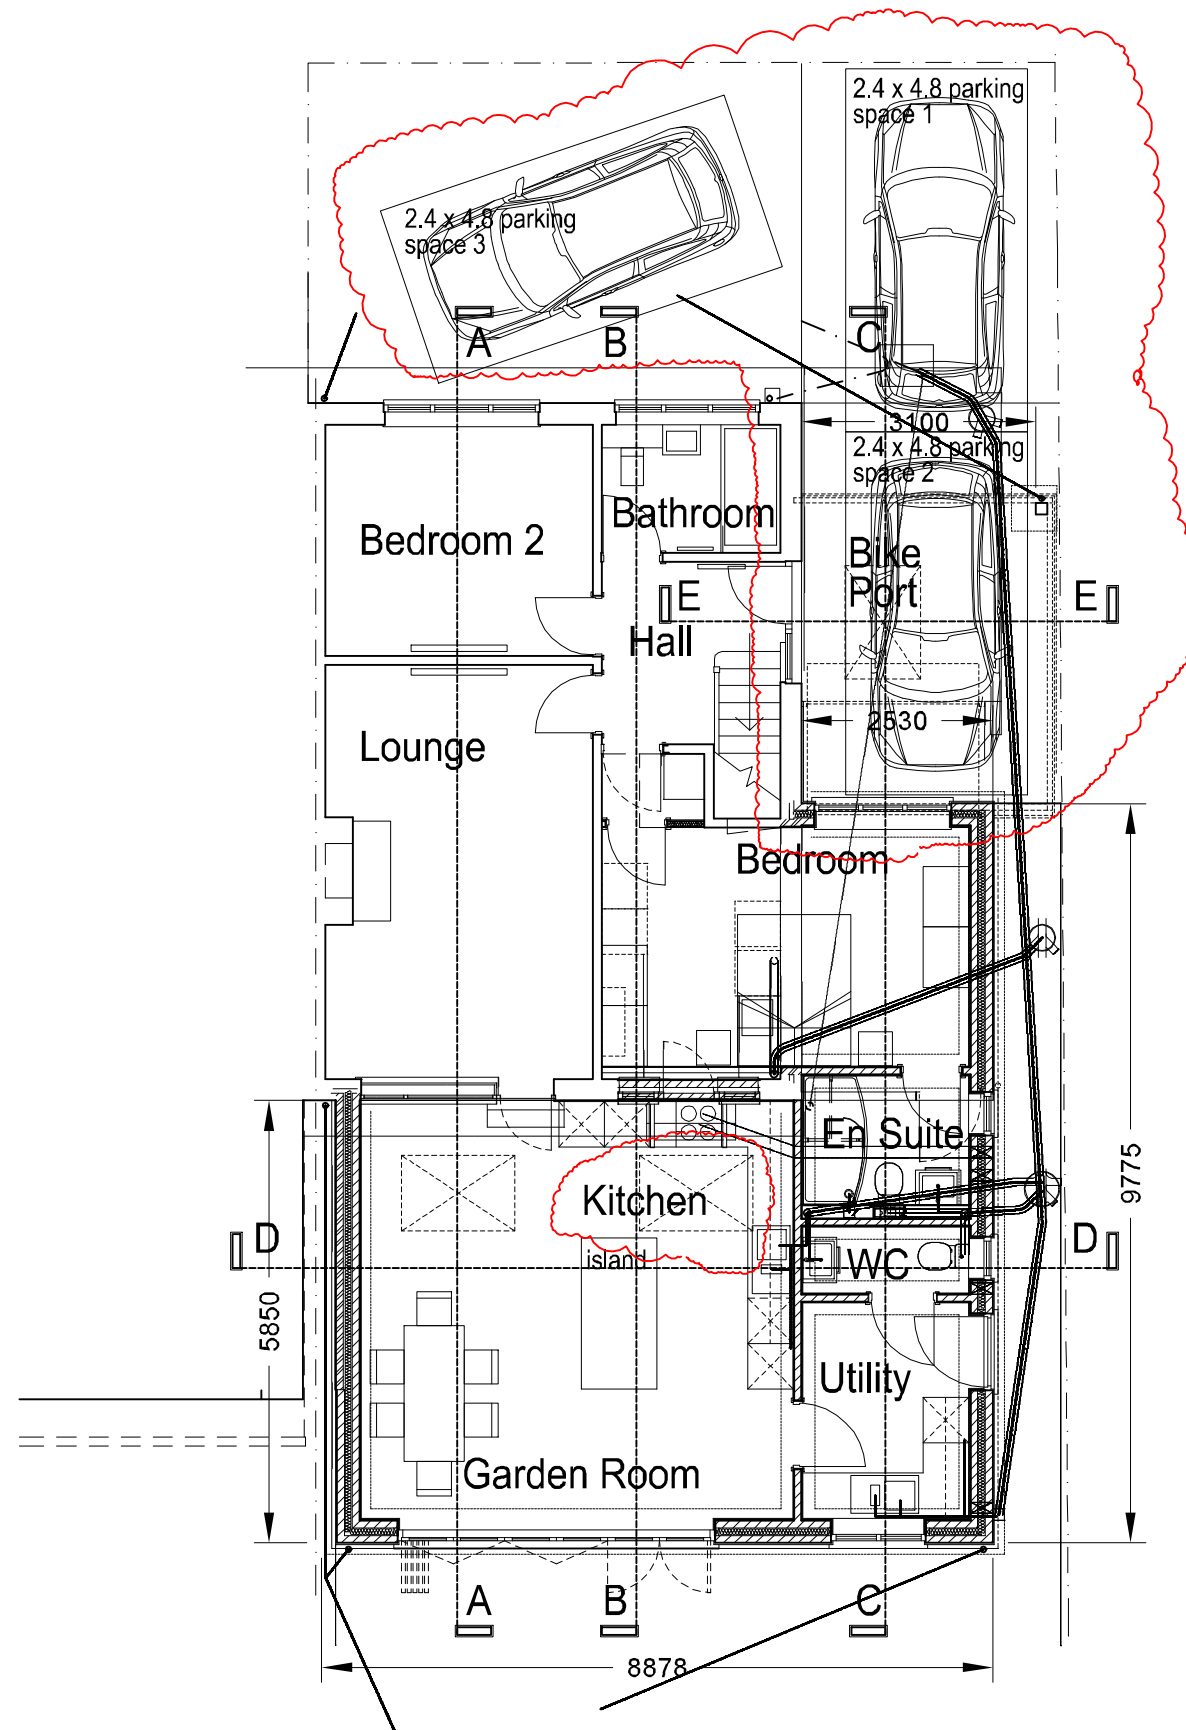

Ground Floor Plan as Proposed 1:100

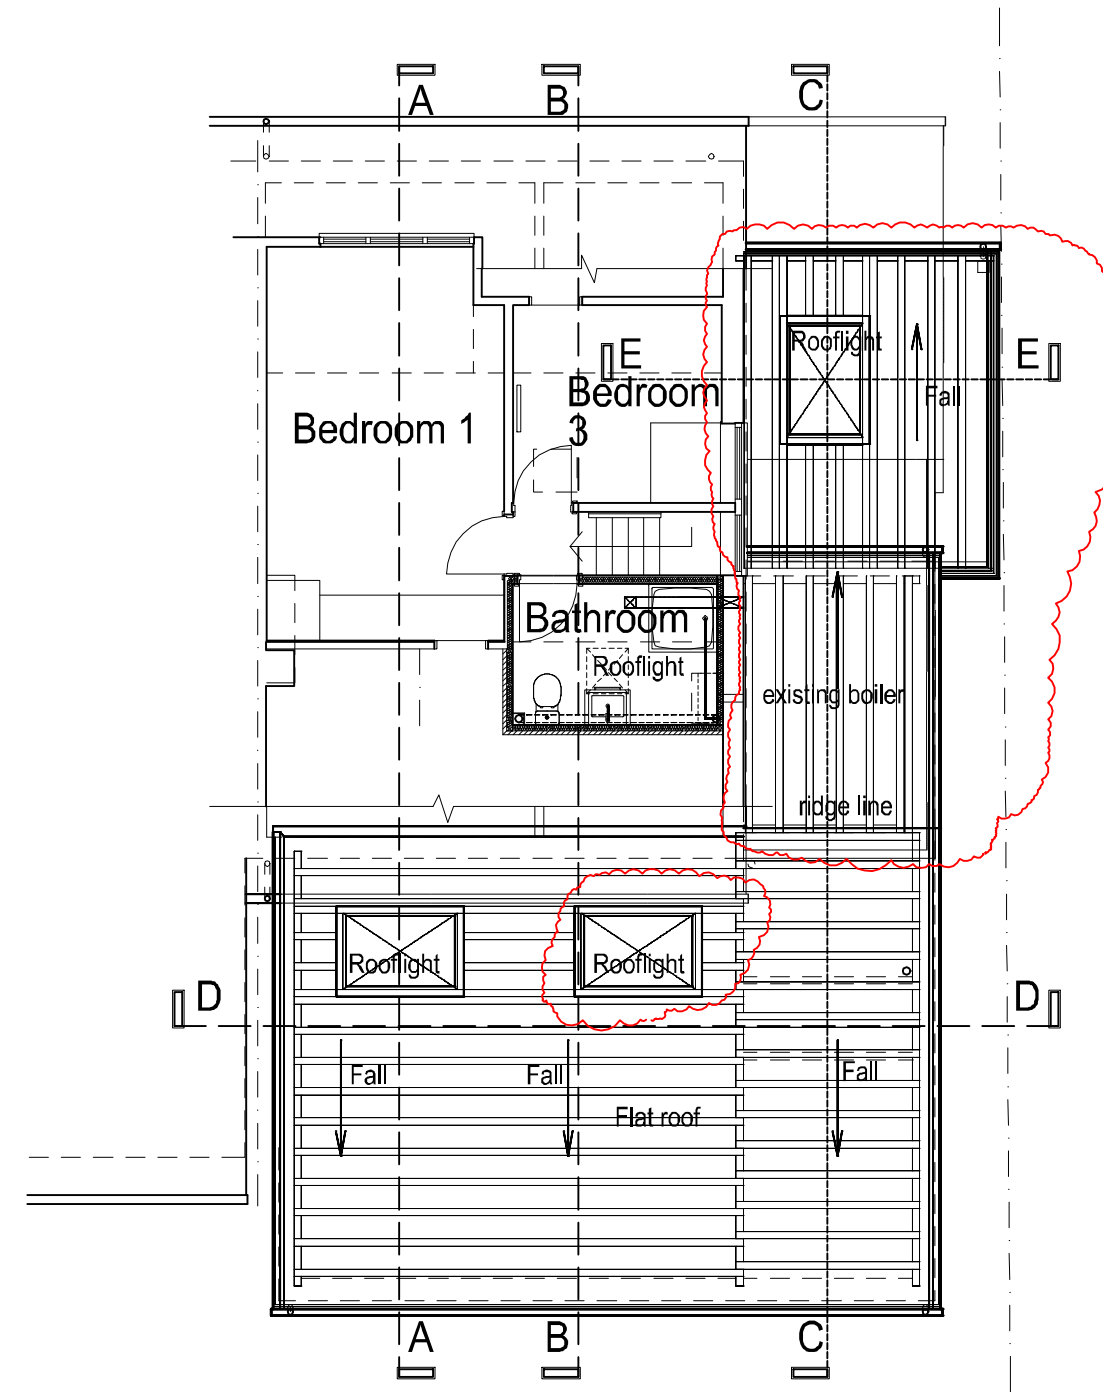

First Floor Plan as proposed 1:100