


35 Alameda Road

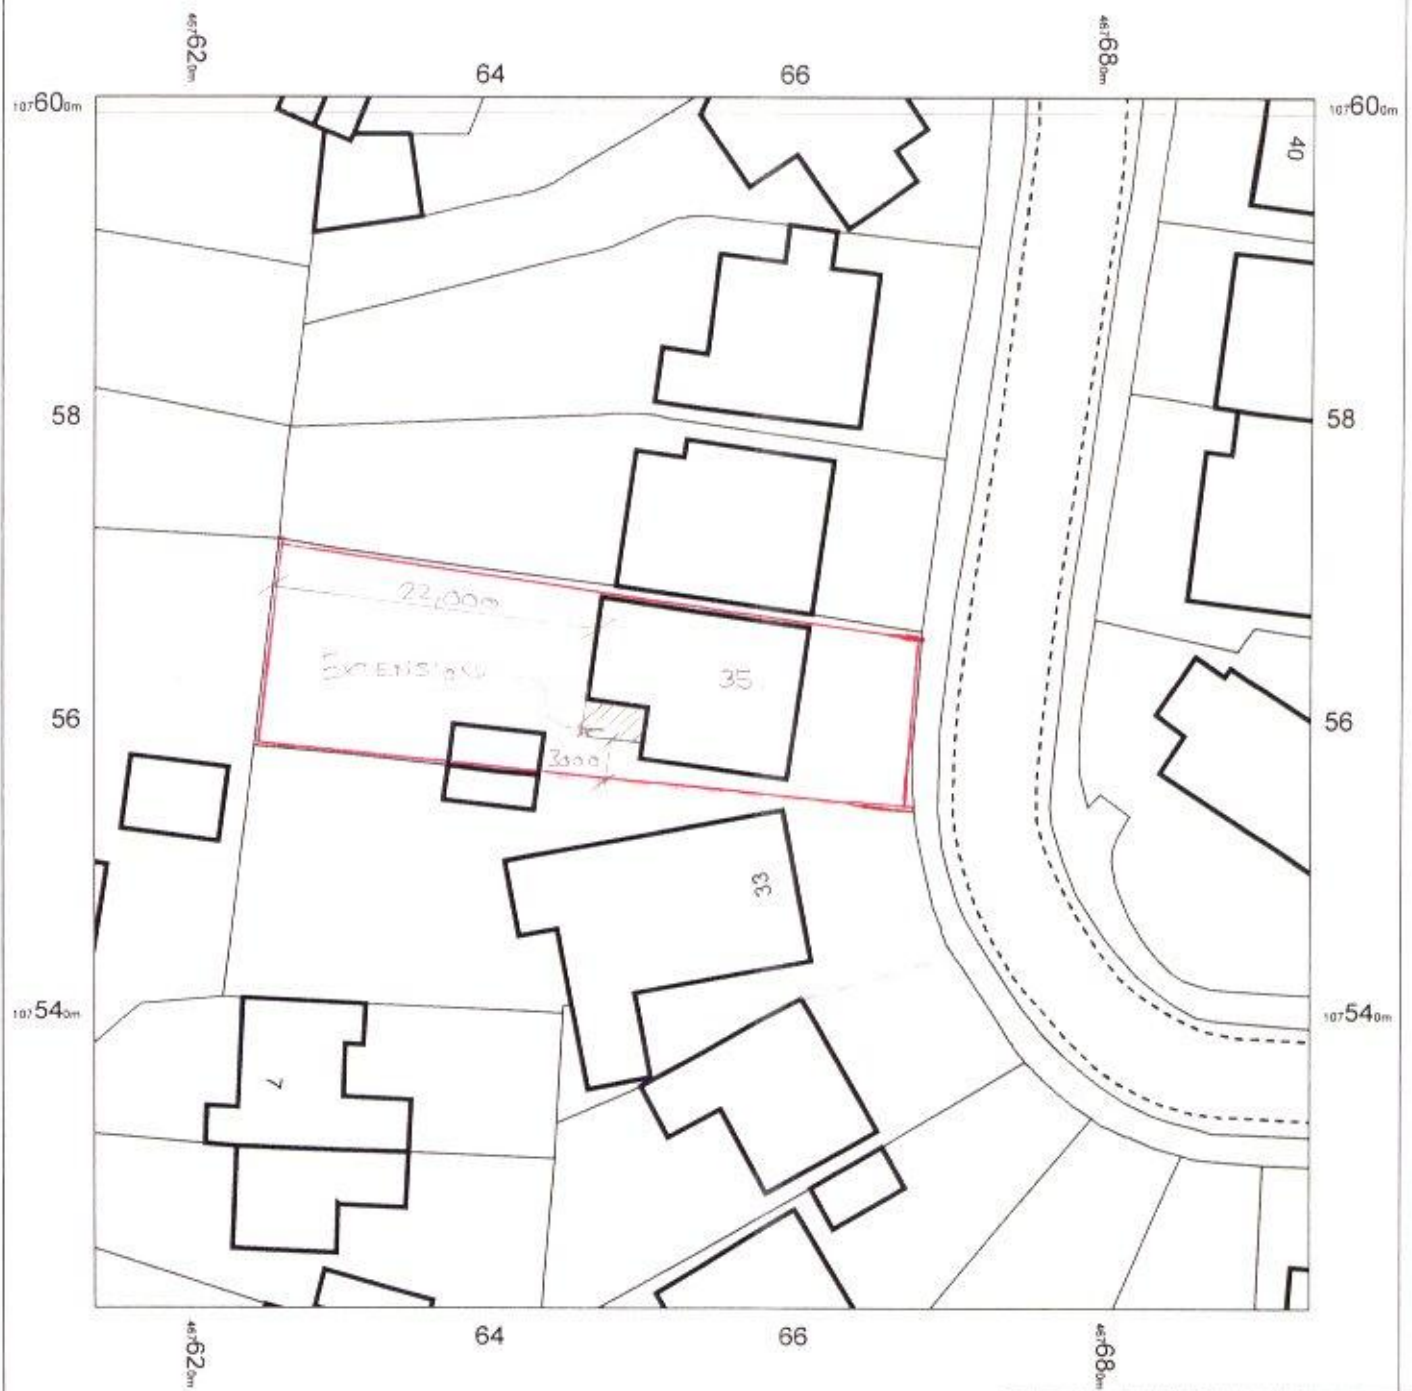

HAVANT BOROUGH
COUNCIL

27 APR 2017

RECEIVED



OS MasterMap 1250/2500/10000 scale
12 April 2017, ID: BLJT-00815782
www.planningapplicationmaps.co.uk

1:500 scale print at A4, Centre: 487654 E, 107581 N

©Crown Copyright and database rights 2016 OS
100019980

