





EXISTING FRONT ELEVATION TO HIGH STREET

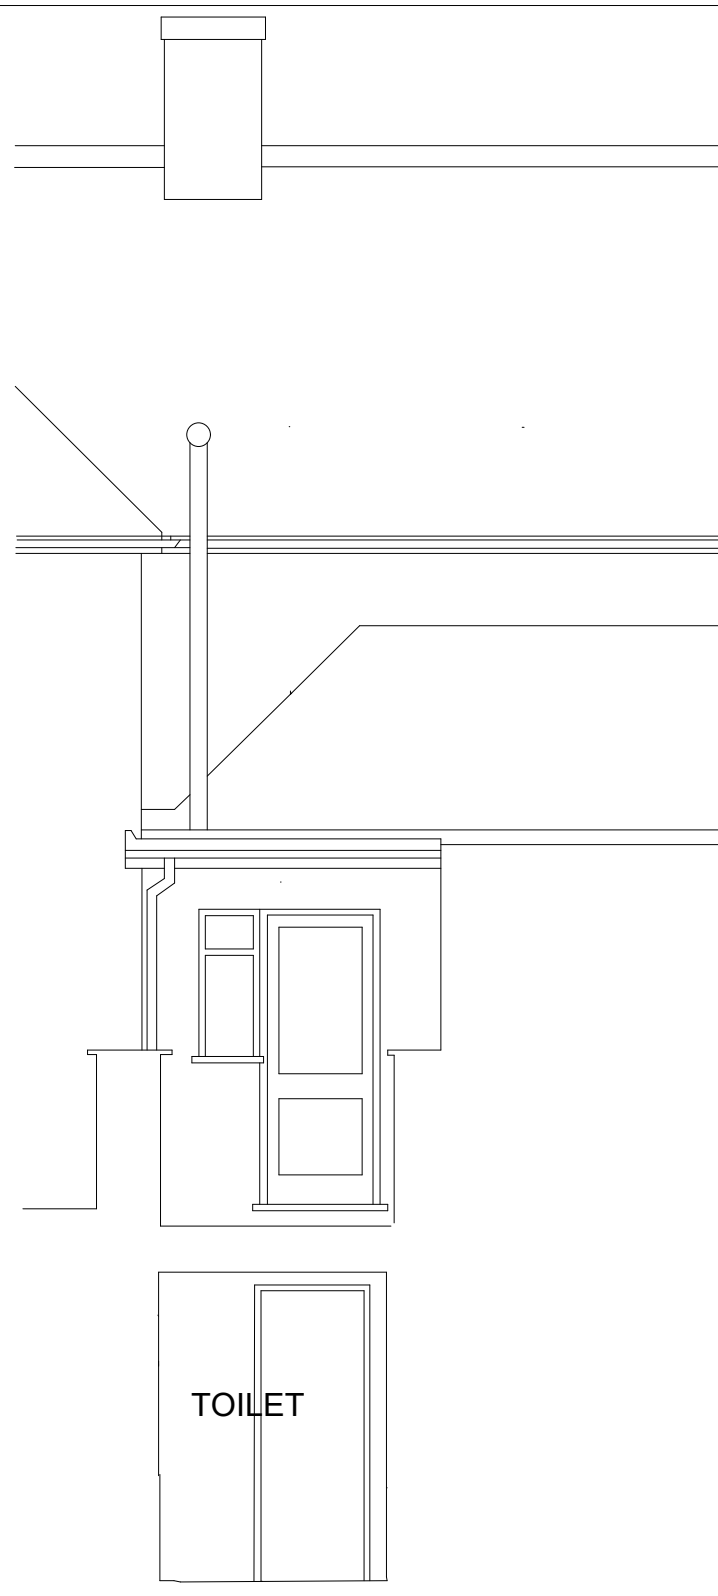


EXISTING SECTIONAL ELEVATION A-A




EXISTING SECTION B-B

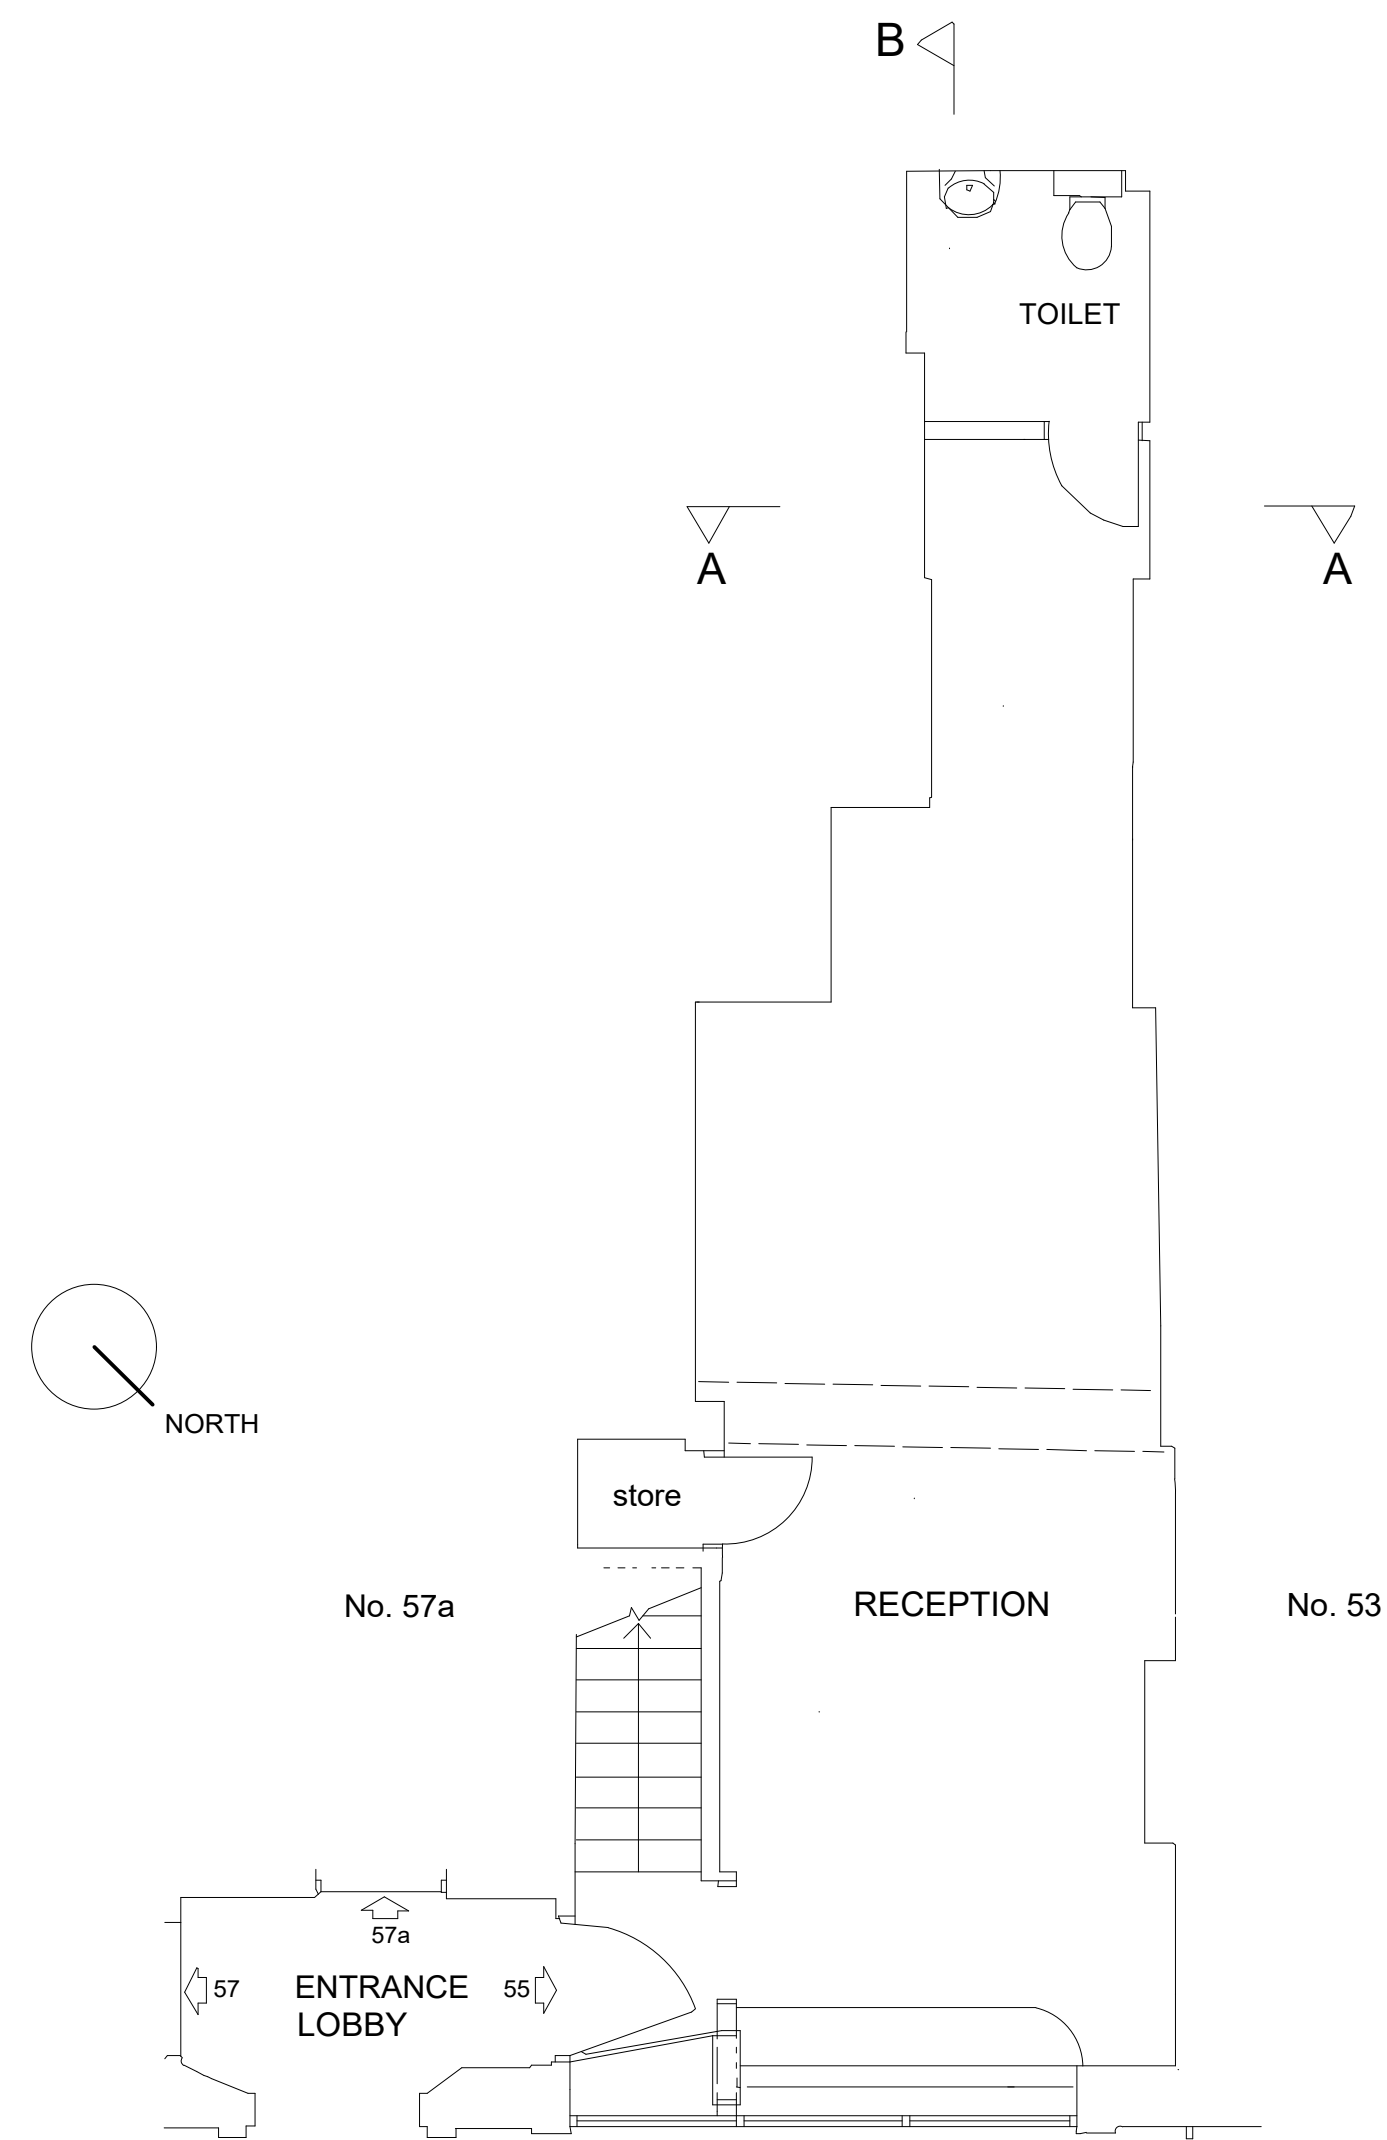


EXISTING GROUND FLOOR PLAN

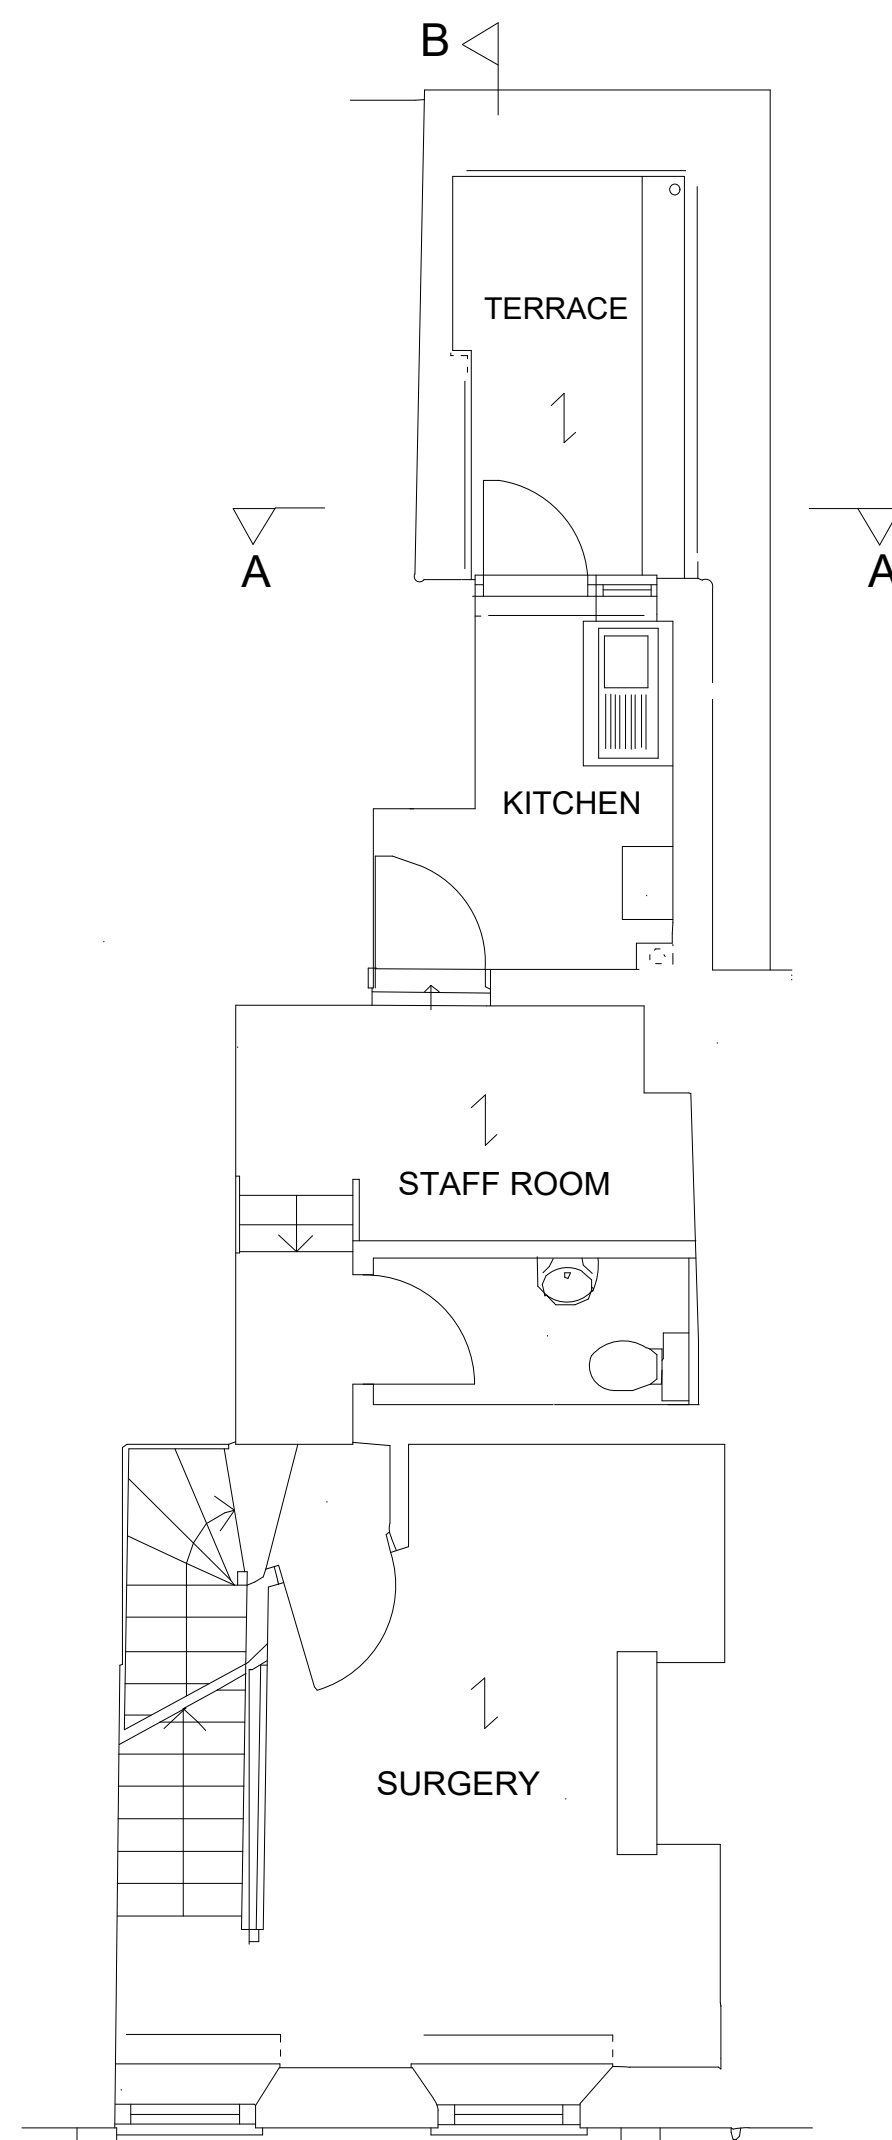

EXISTING FIRST FLOOR PLAN

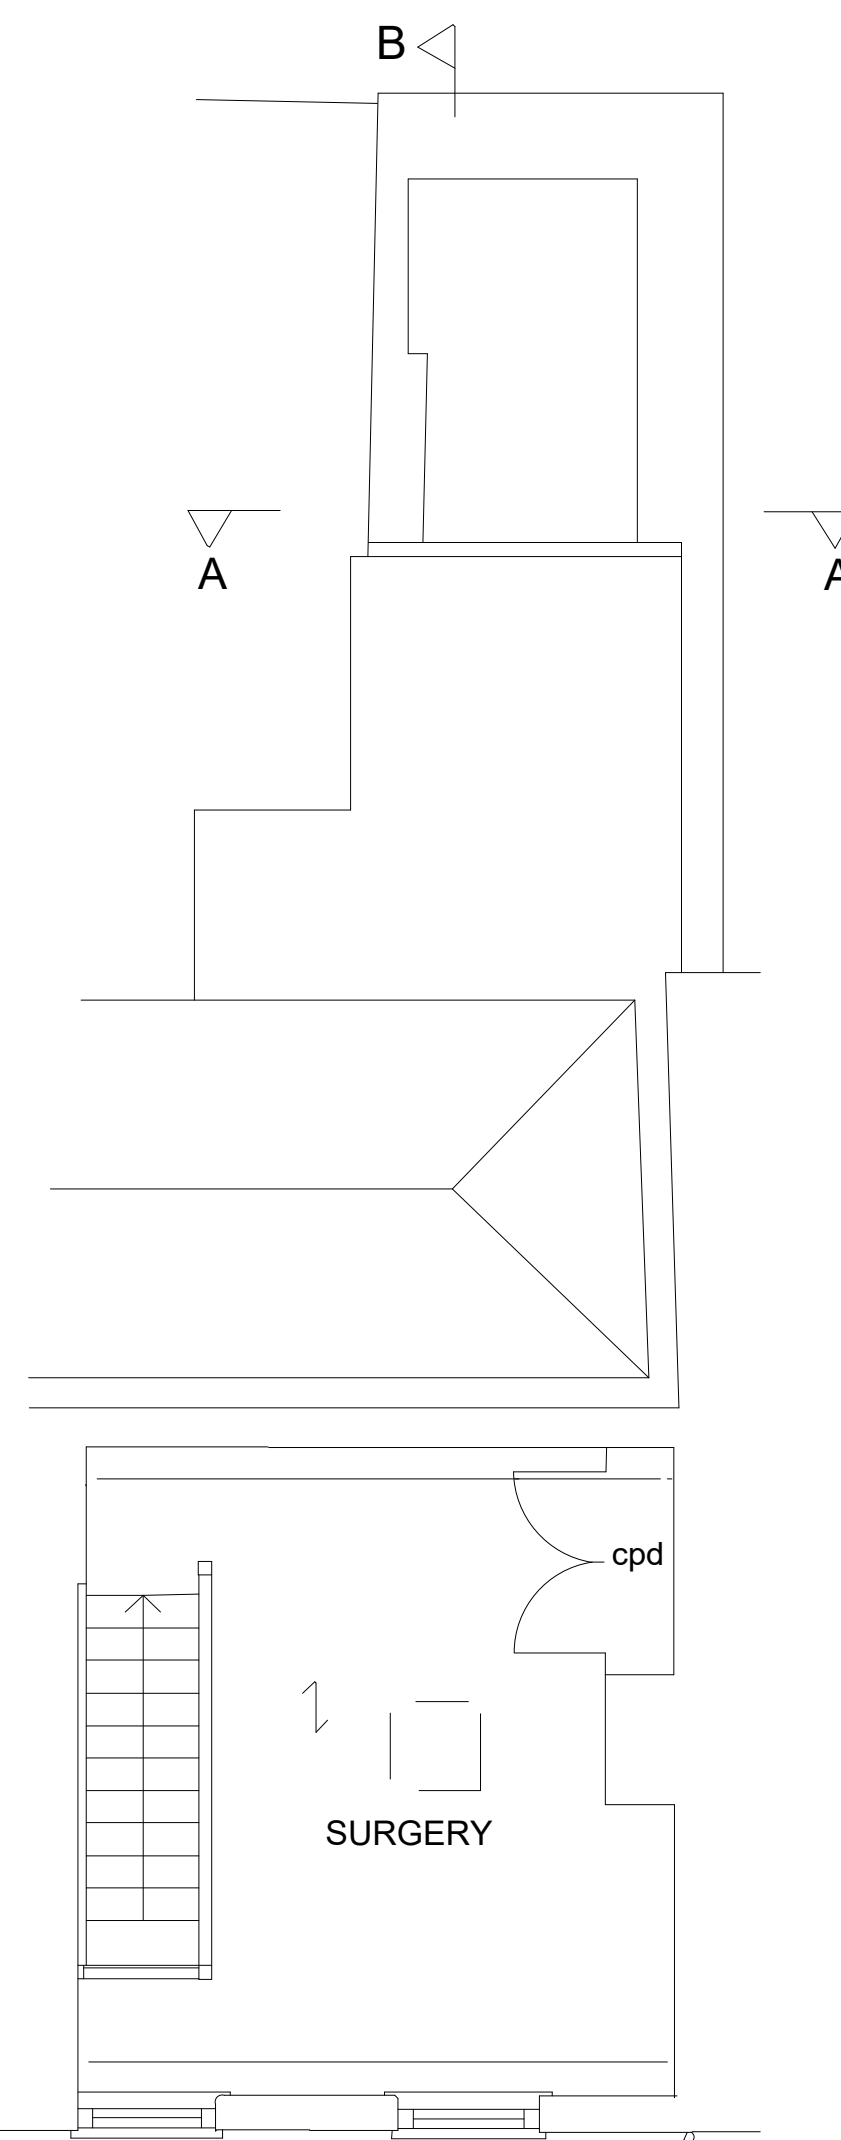

EXISTING SECOND FLOOR PLAN

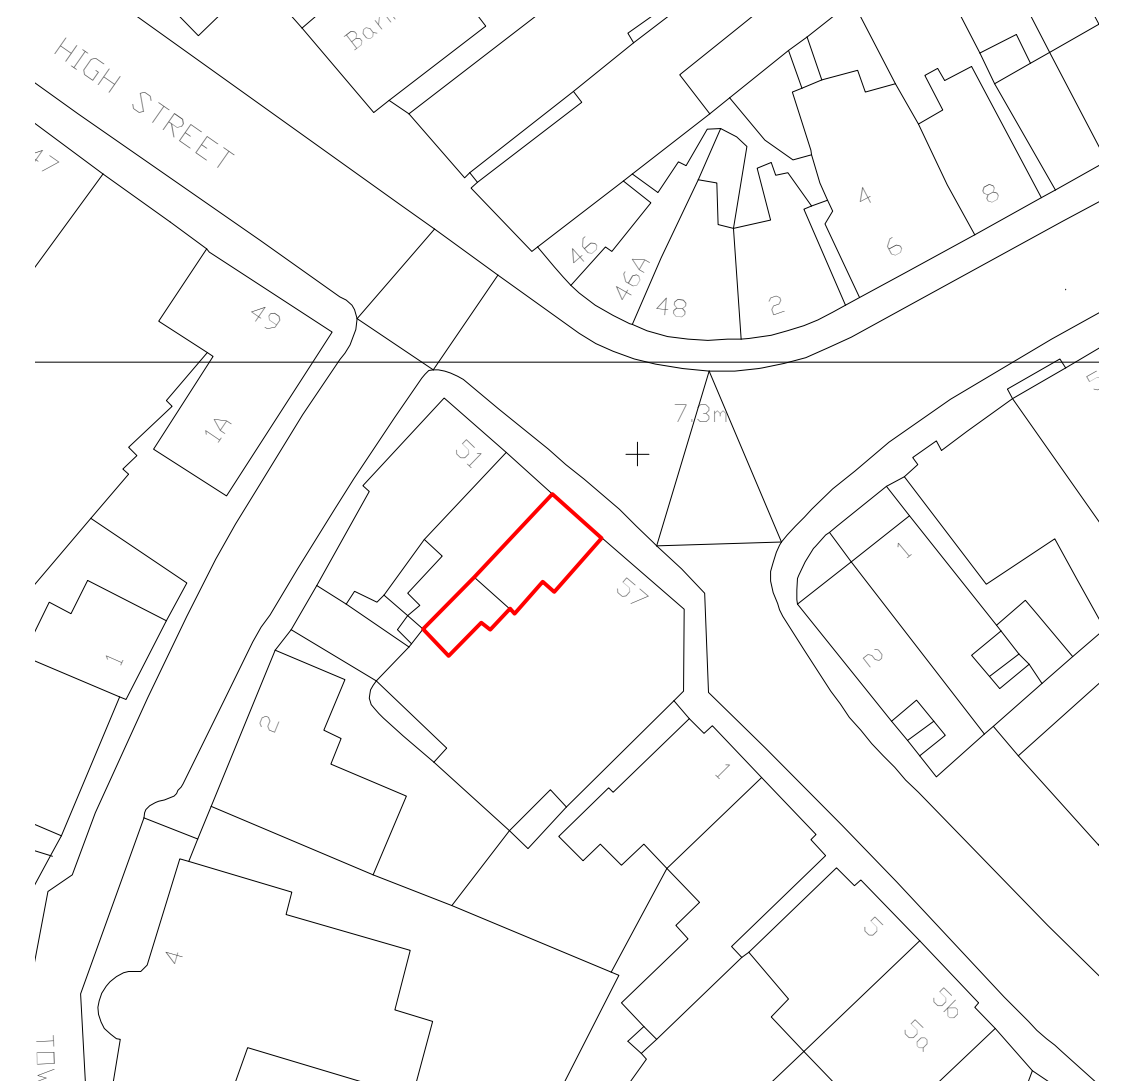

BLOCK PLAN
SCALE: 1 TO 500 @ A1



LOCATION PLAN
SCALE: 1 TO 500 @ A1

Crown copyright and database right 2017
Ordnance Survey licence 100048957
Reproduction in whole or in part is prohibited
without the prior permission of Ordnance Survey