


Site plan 1 – dimensioned layout of proposed works

4 Southleigh Road PO9 2RS

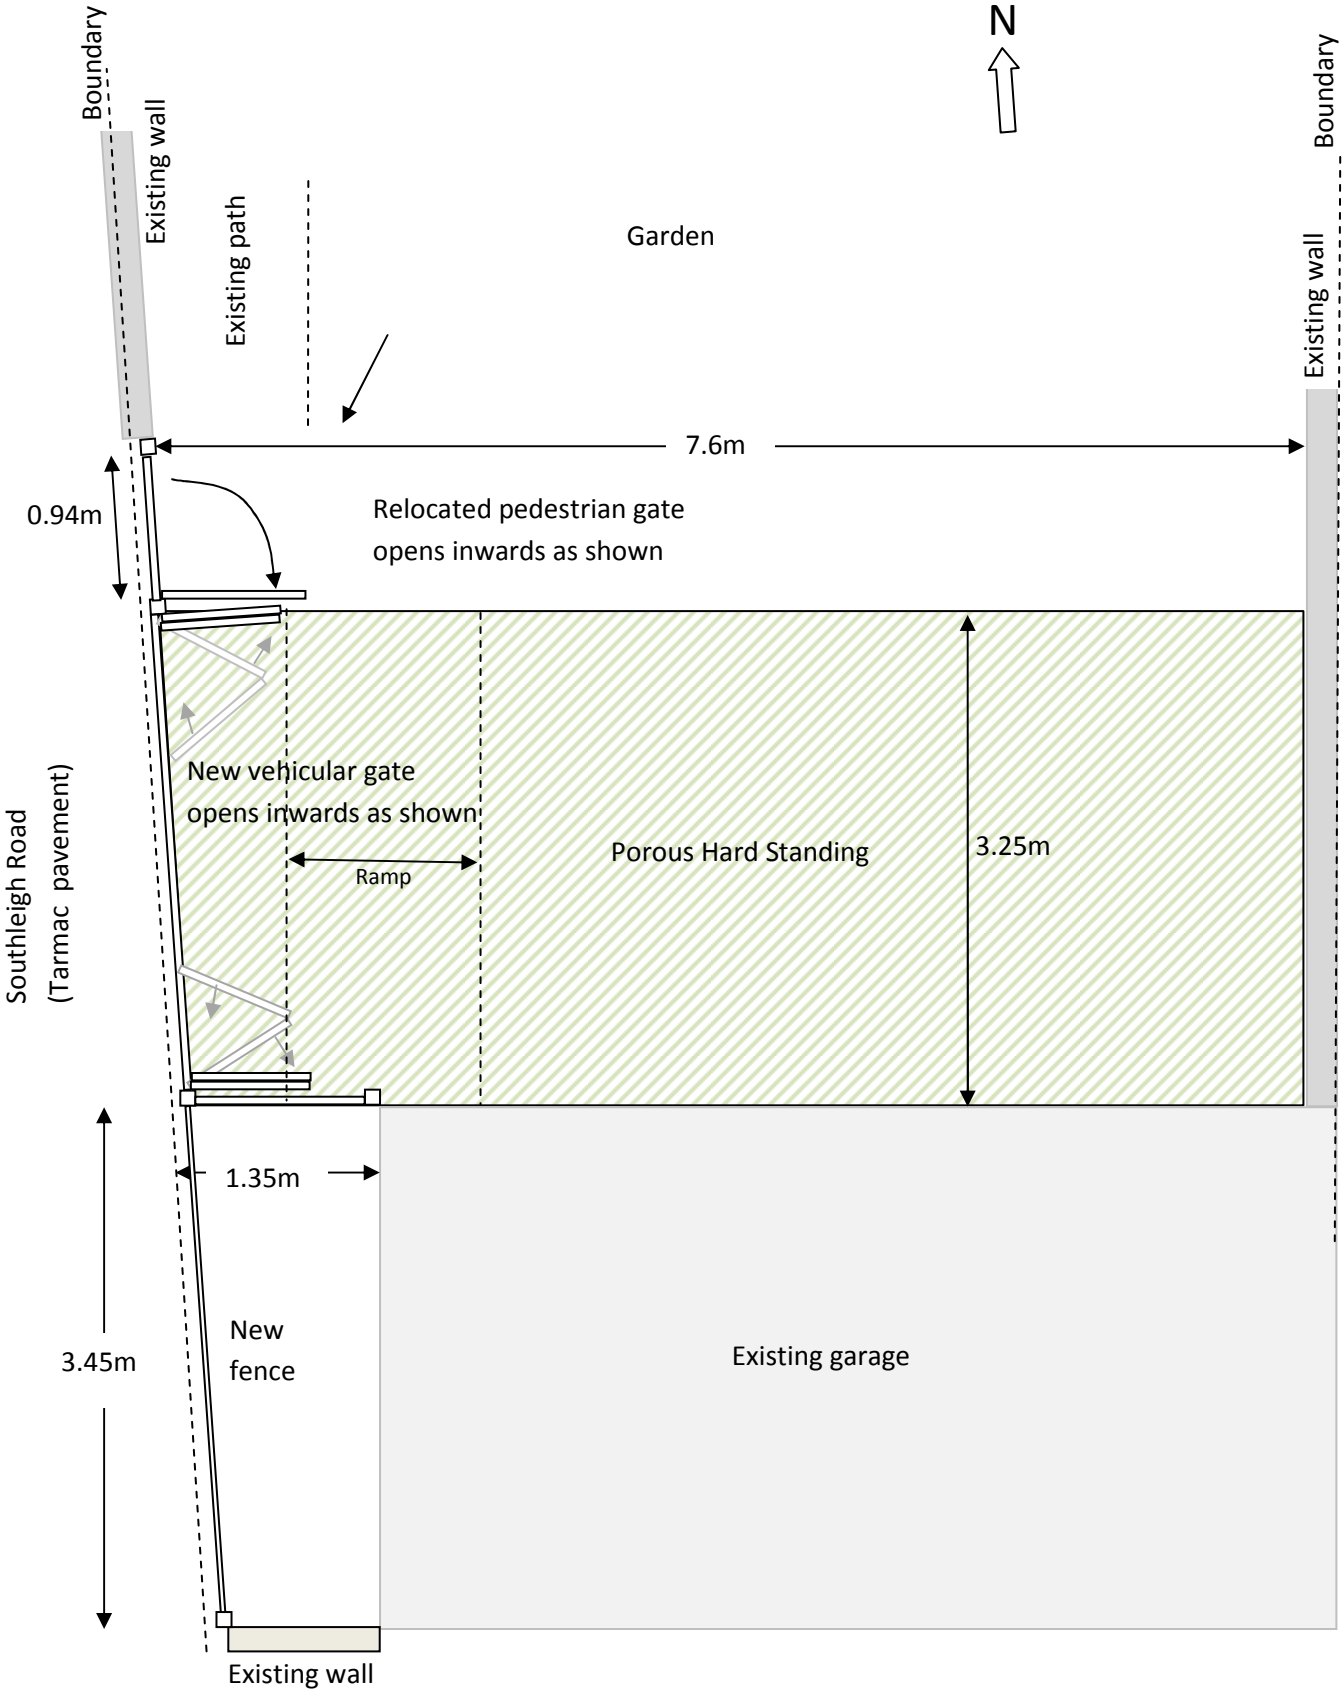

Summary of proposed works:

- Relocate existing pedestrian gate to new position shown, cutting back the existing wall
- Build new vehicular gate as shown.
- Join Southern end of gate to neighbouring wall by means of new panelled fence
- Create porous hard standing as shown

An existing lamp post and road sign will need to be relocated: the relevant authorities have been contacted and indicated there is unlikely to be a problem in doing so.