
NOTES:


1. THIS DRAWING IS COPYRIGHT AND SHOULD NOT BE REPRODUCED WITHOUT APPROVAL.

2. THIS DRAWING TO BE READ IN CONJUNCTION WITH THE ARCHITECTS DRAWINGS. ANY DISCREPANCIES ARE TO BE BROUGHT TO THE ATTENTION OF BOTH PARTIES IMMEDIATELY.


3. ANY DIMENSIONS/LEVELS INDICATED 'ref.' REFER TO ASSUMED/EXISTING DIMENSIONS WHICH ARE TO BE SITE CHECKED PRIOR TO THE COMMENCEMENT OF ANY WORK.

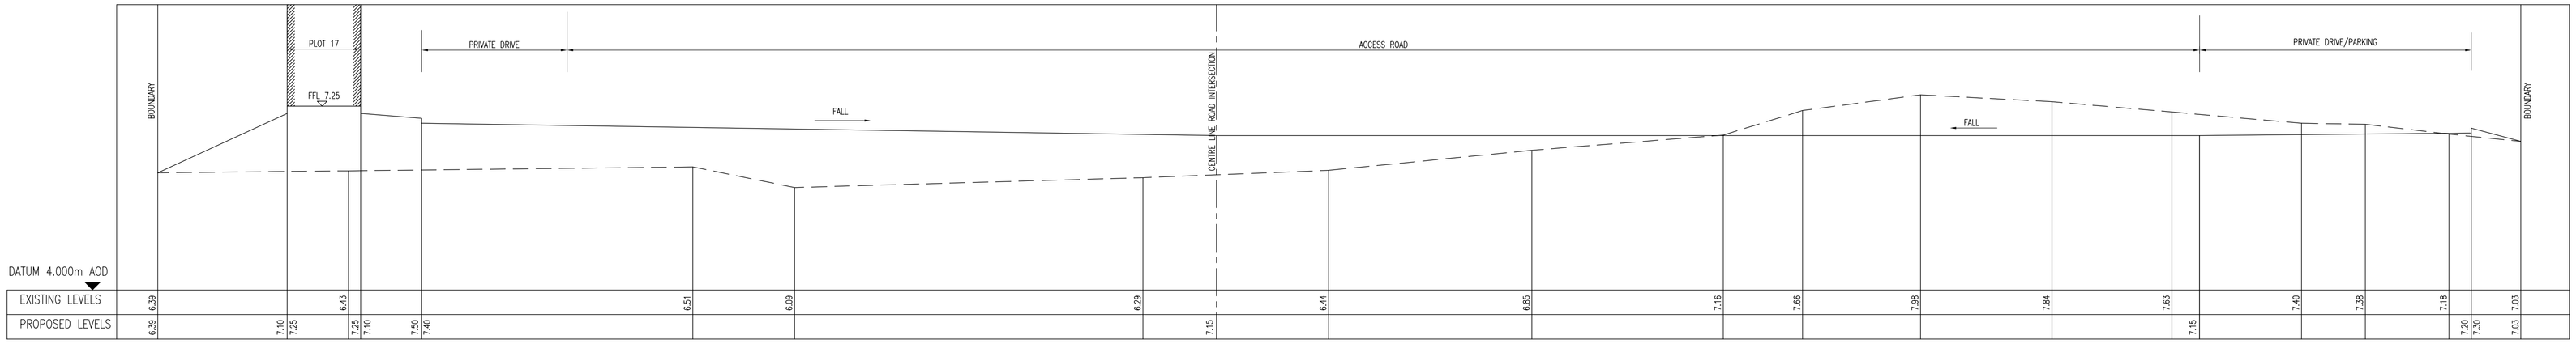


SECTION N1–N1
SCALE 1:200 H 1:50 V

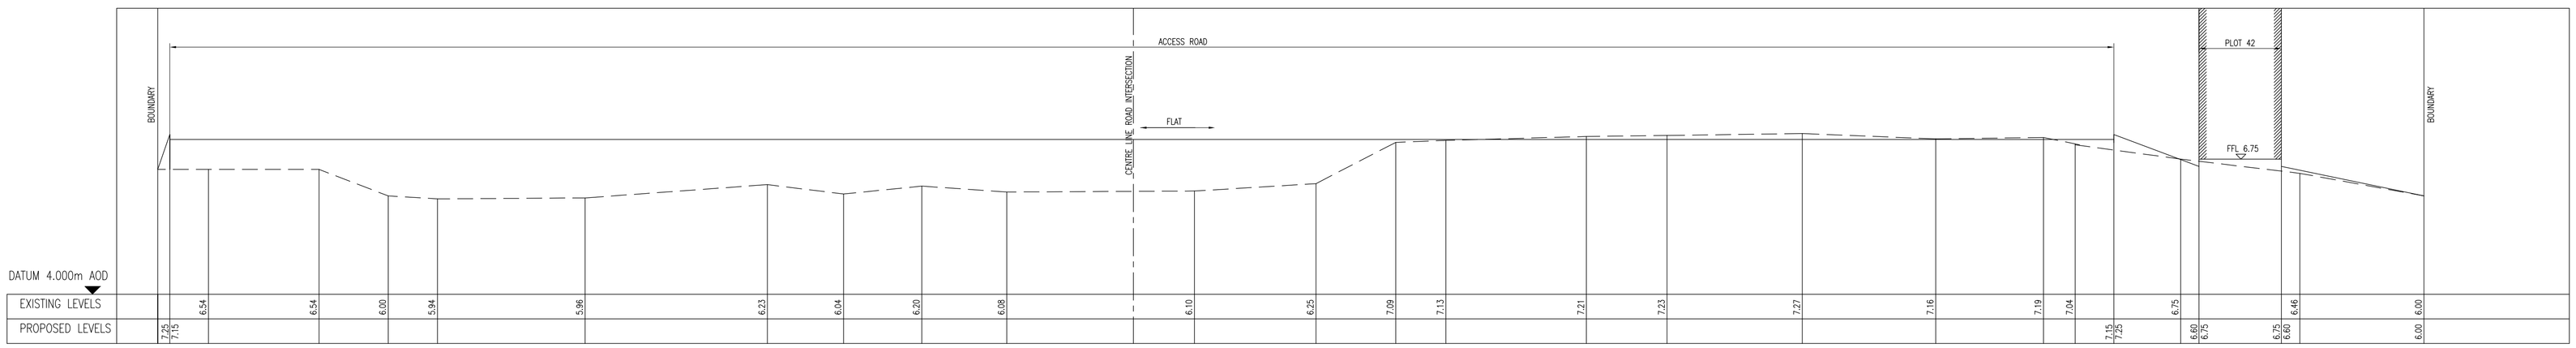

SECTION N2–N2
SCALE 1:200 H 1:50 V

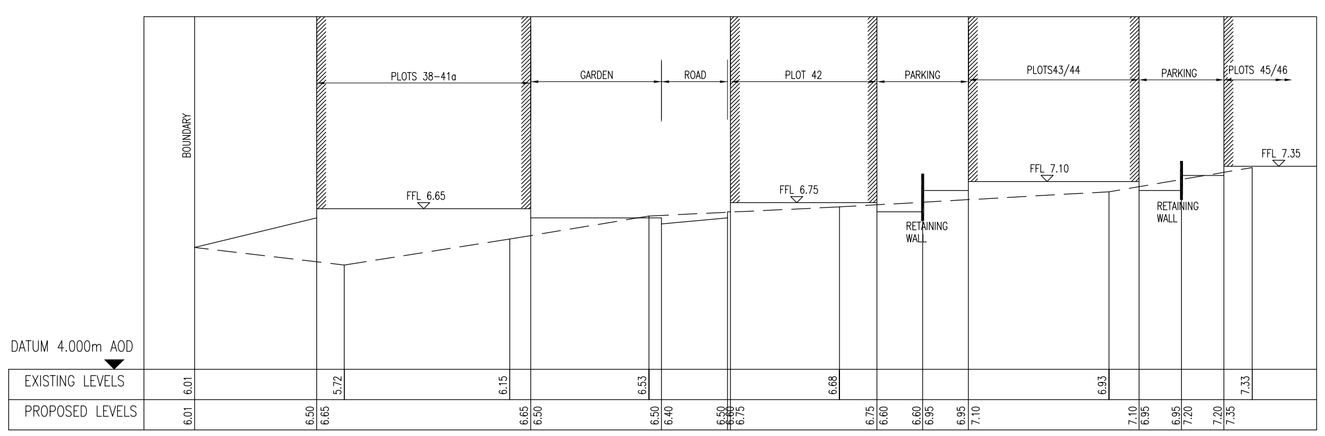

SECTION X–X
SCALE 1:200 H 1:50 V

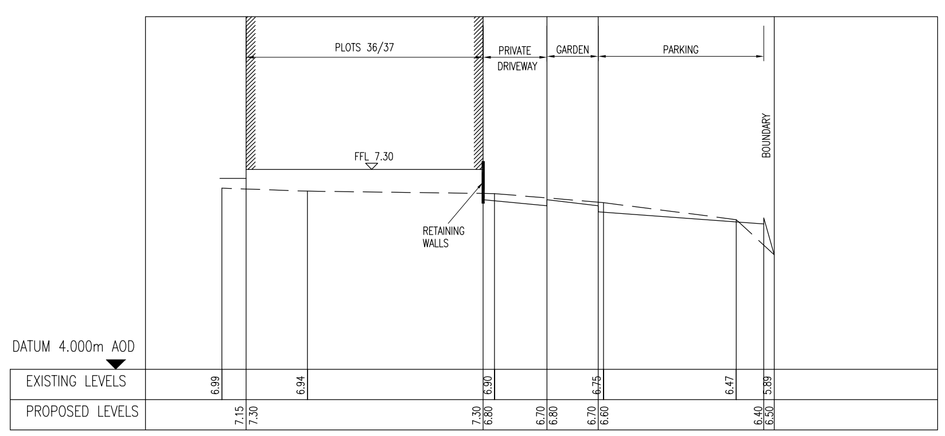

SECTION Y–Y
SCALE 1:200 H 1:50 V

CONSTRUCTION

Version	Amendment	Revised by and date	Checked by and date	Approved by and date
C4	CONSTRUCTION	HDL/09.16	HDL/09.16	HDL/09.16
C3	CONSTRUCTION	HDL/11.15	HDL/11.15	HDL/11.15
C2	CONSTRUCTION	HDL/04.15	HDL/04.15	HDL/04.15
C1	CONSTRUCTION	HDL/01.15	HDL/01.15	HDL/01.15
P2	PRELIMINARY	HDL/10.14	HDL/10.14	HDL/10.14
P1	PRELIMINARY	HDL/06.14	HDL/06.14	HDL/06.14

ORIGINAL DRAWING SIZE – A1
CAD REF.
X-REFS: .

HAMILL DAVIES LIMITED
Consulting Civil and Structural Engineers
Telephone 01489 893 596

Client: FOREMAN HOMES LTD
Project: RANELAGH ROAD, HAVANT
Drawing Title: PROPOSED RESIDENTIAL DEVELOPMENT SITE SECTIONS SHEET 1 of 2
Purpose: CONSTRUCTION
Drawn HDL
Designed
Scale 1:200 @ A0
Issuing Office SWANMORE
Drawing Number 14-2260-601
Version C4