


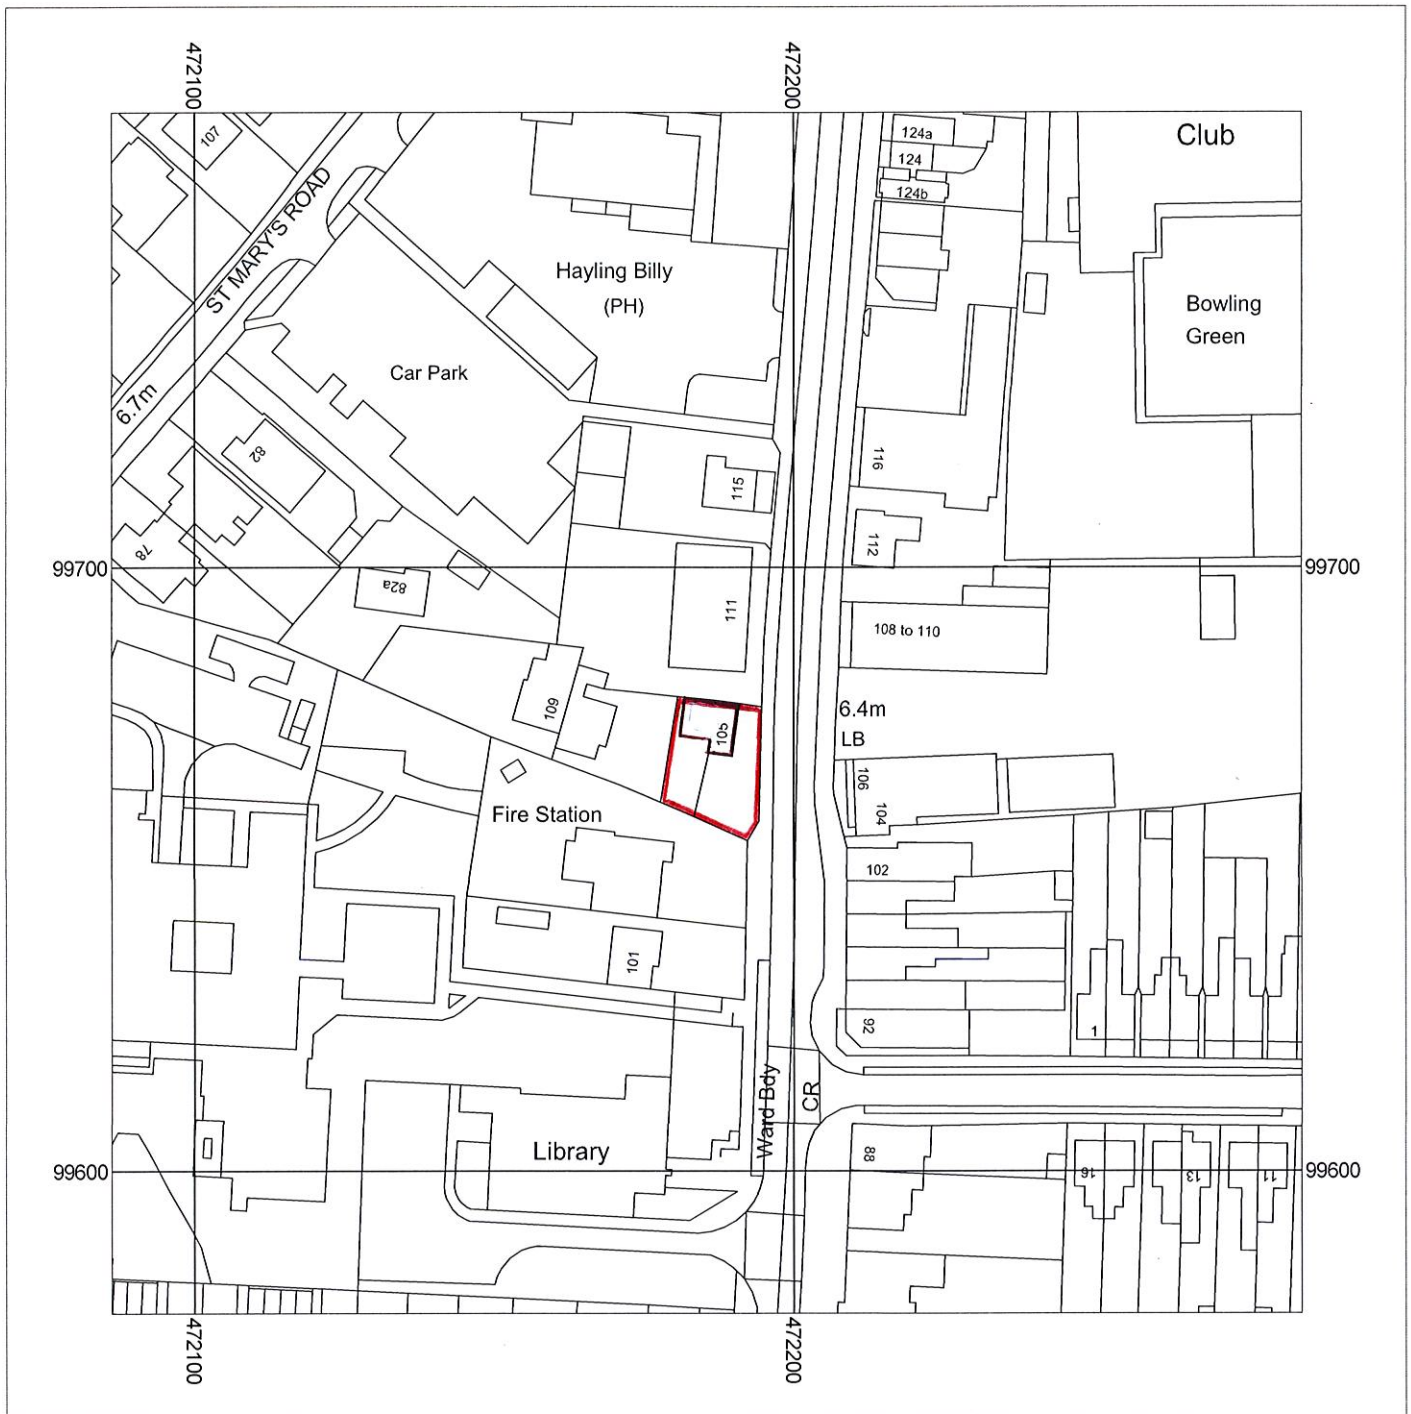

Metres
0 5 10 20 30 40 50

Scale: 1:1250



Rose Cottage
105 Elm Grove
Hayling Island
Hampshire
PO11 9ED

Supplied by: Anglian Conservatories
License number: 100031961
Produced: 22/03/2017
Serial number: 1815553

Plot centre co-ordinates: 472186.99676
Download file: Gaffrey.zip
Project name: Gaffrey