



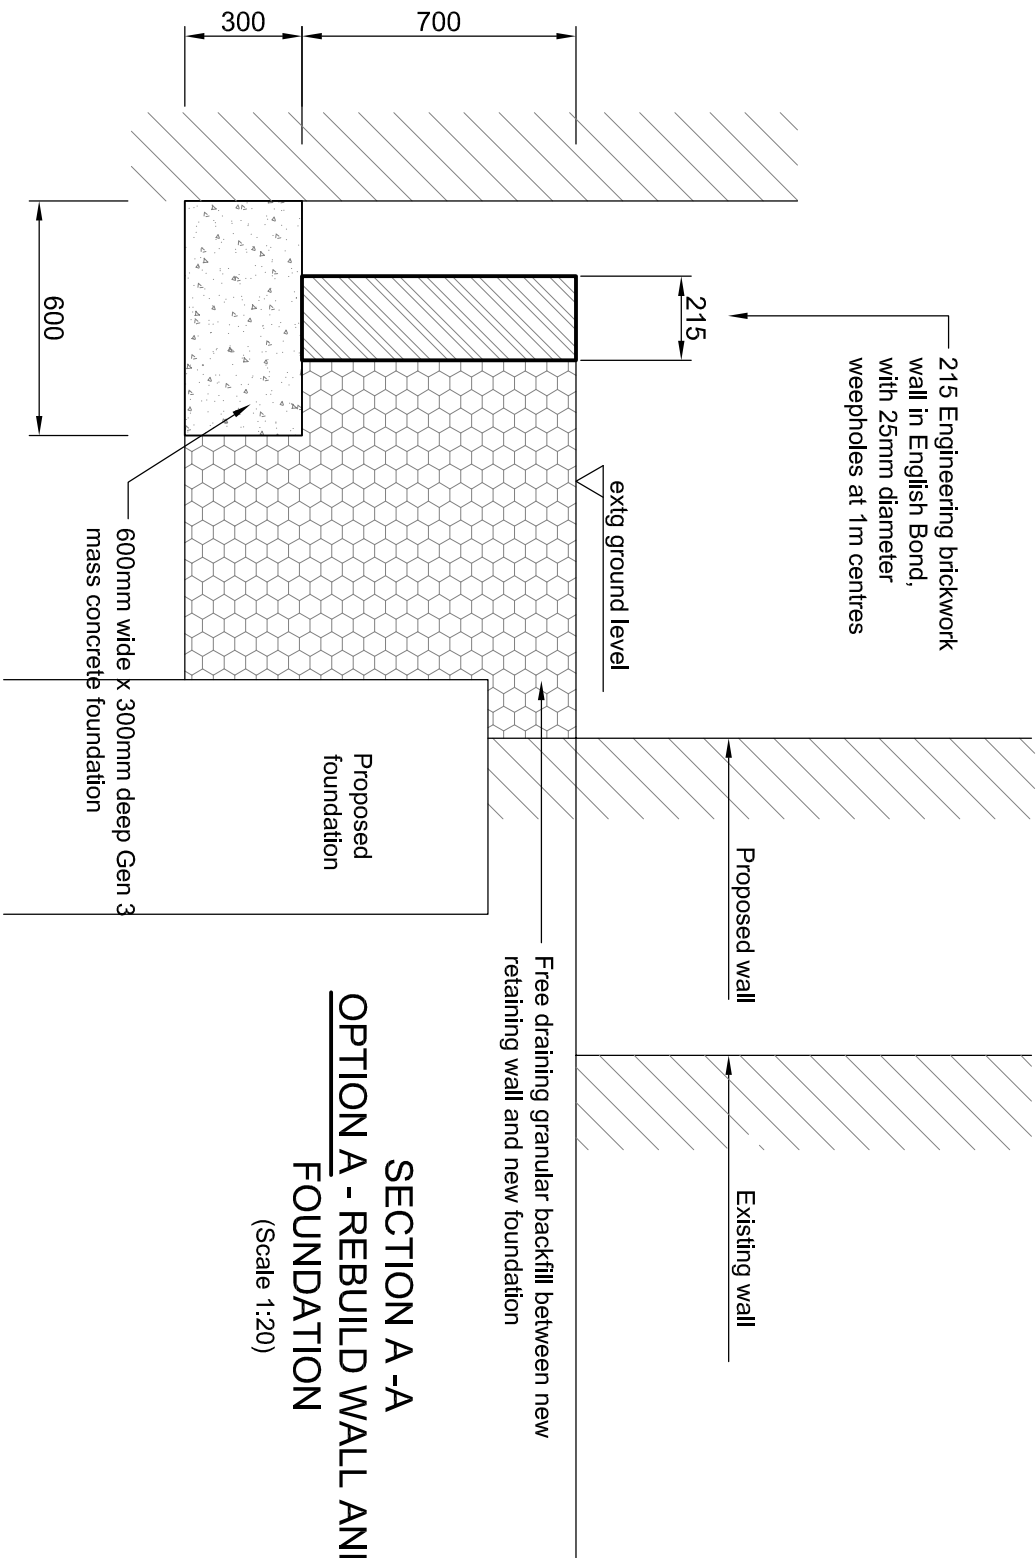

SECTION A -A
OPTION A - REBUILD WALL AND
FOUNDATION
(Scale 1:20)

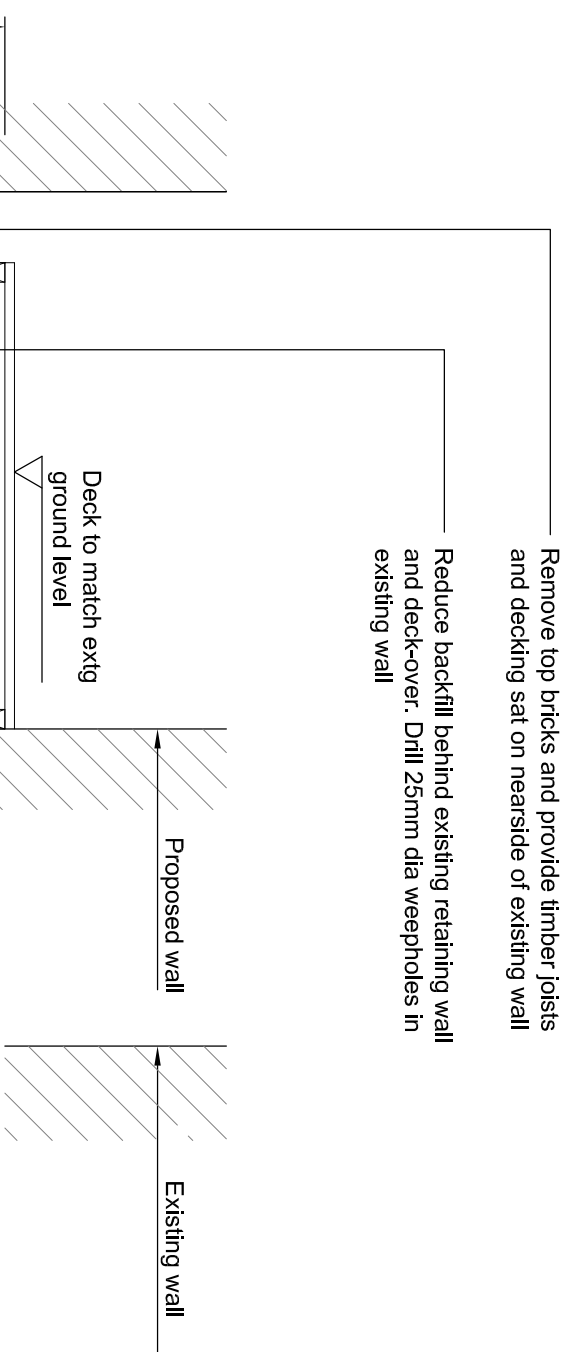

SECTION A -A
OPTION B - REDUCE LEVEL BEHIND
WALL AND DECK-OVER
(Scale 1:20)

Rev	Description	Drawn	Appd	Date

PAG Associates Ltd
Consulting Structural Engineers
Red Oaks, South Lane, Normansland, Wiltshire SP5 2BZ
Tel: 01794 399952 Mob: 07908 126750

CLIENT
Mr and Mrs M. Mitchell

PROJECT
34 Lovedean Lane
Lovedean
Waterlooville

DRAWING TITLE
Retaining Wall Options

DRAWN PAG	TRACED	CHECKED	APPROVED	DATE May 17
SCALE 1:20	DWG No. 220317/04	REV. P1	ORIGINAL DRAWING A3	