


Apollo Fire Detectors Limited.
36 Brookside Road

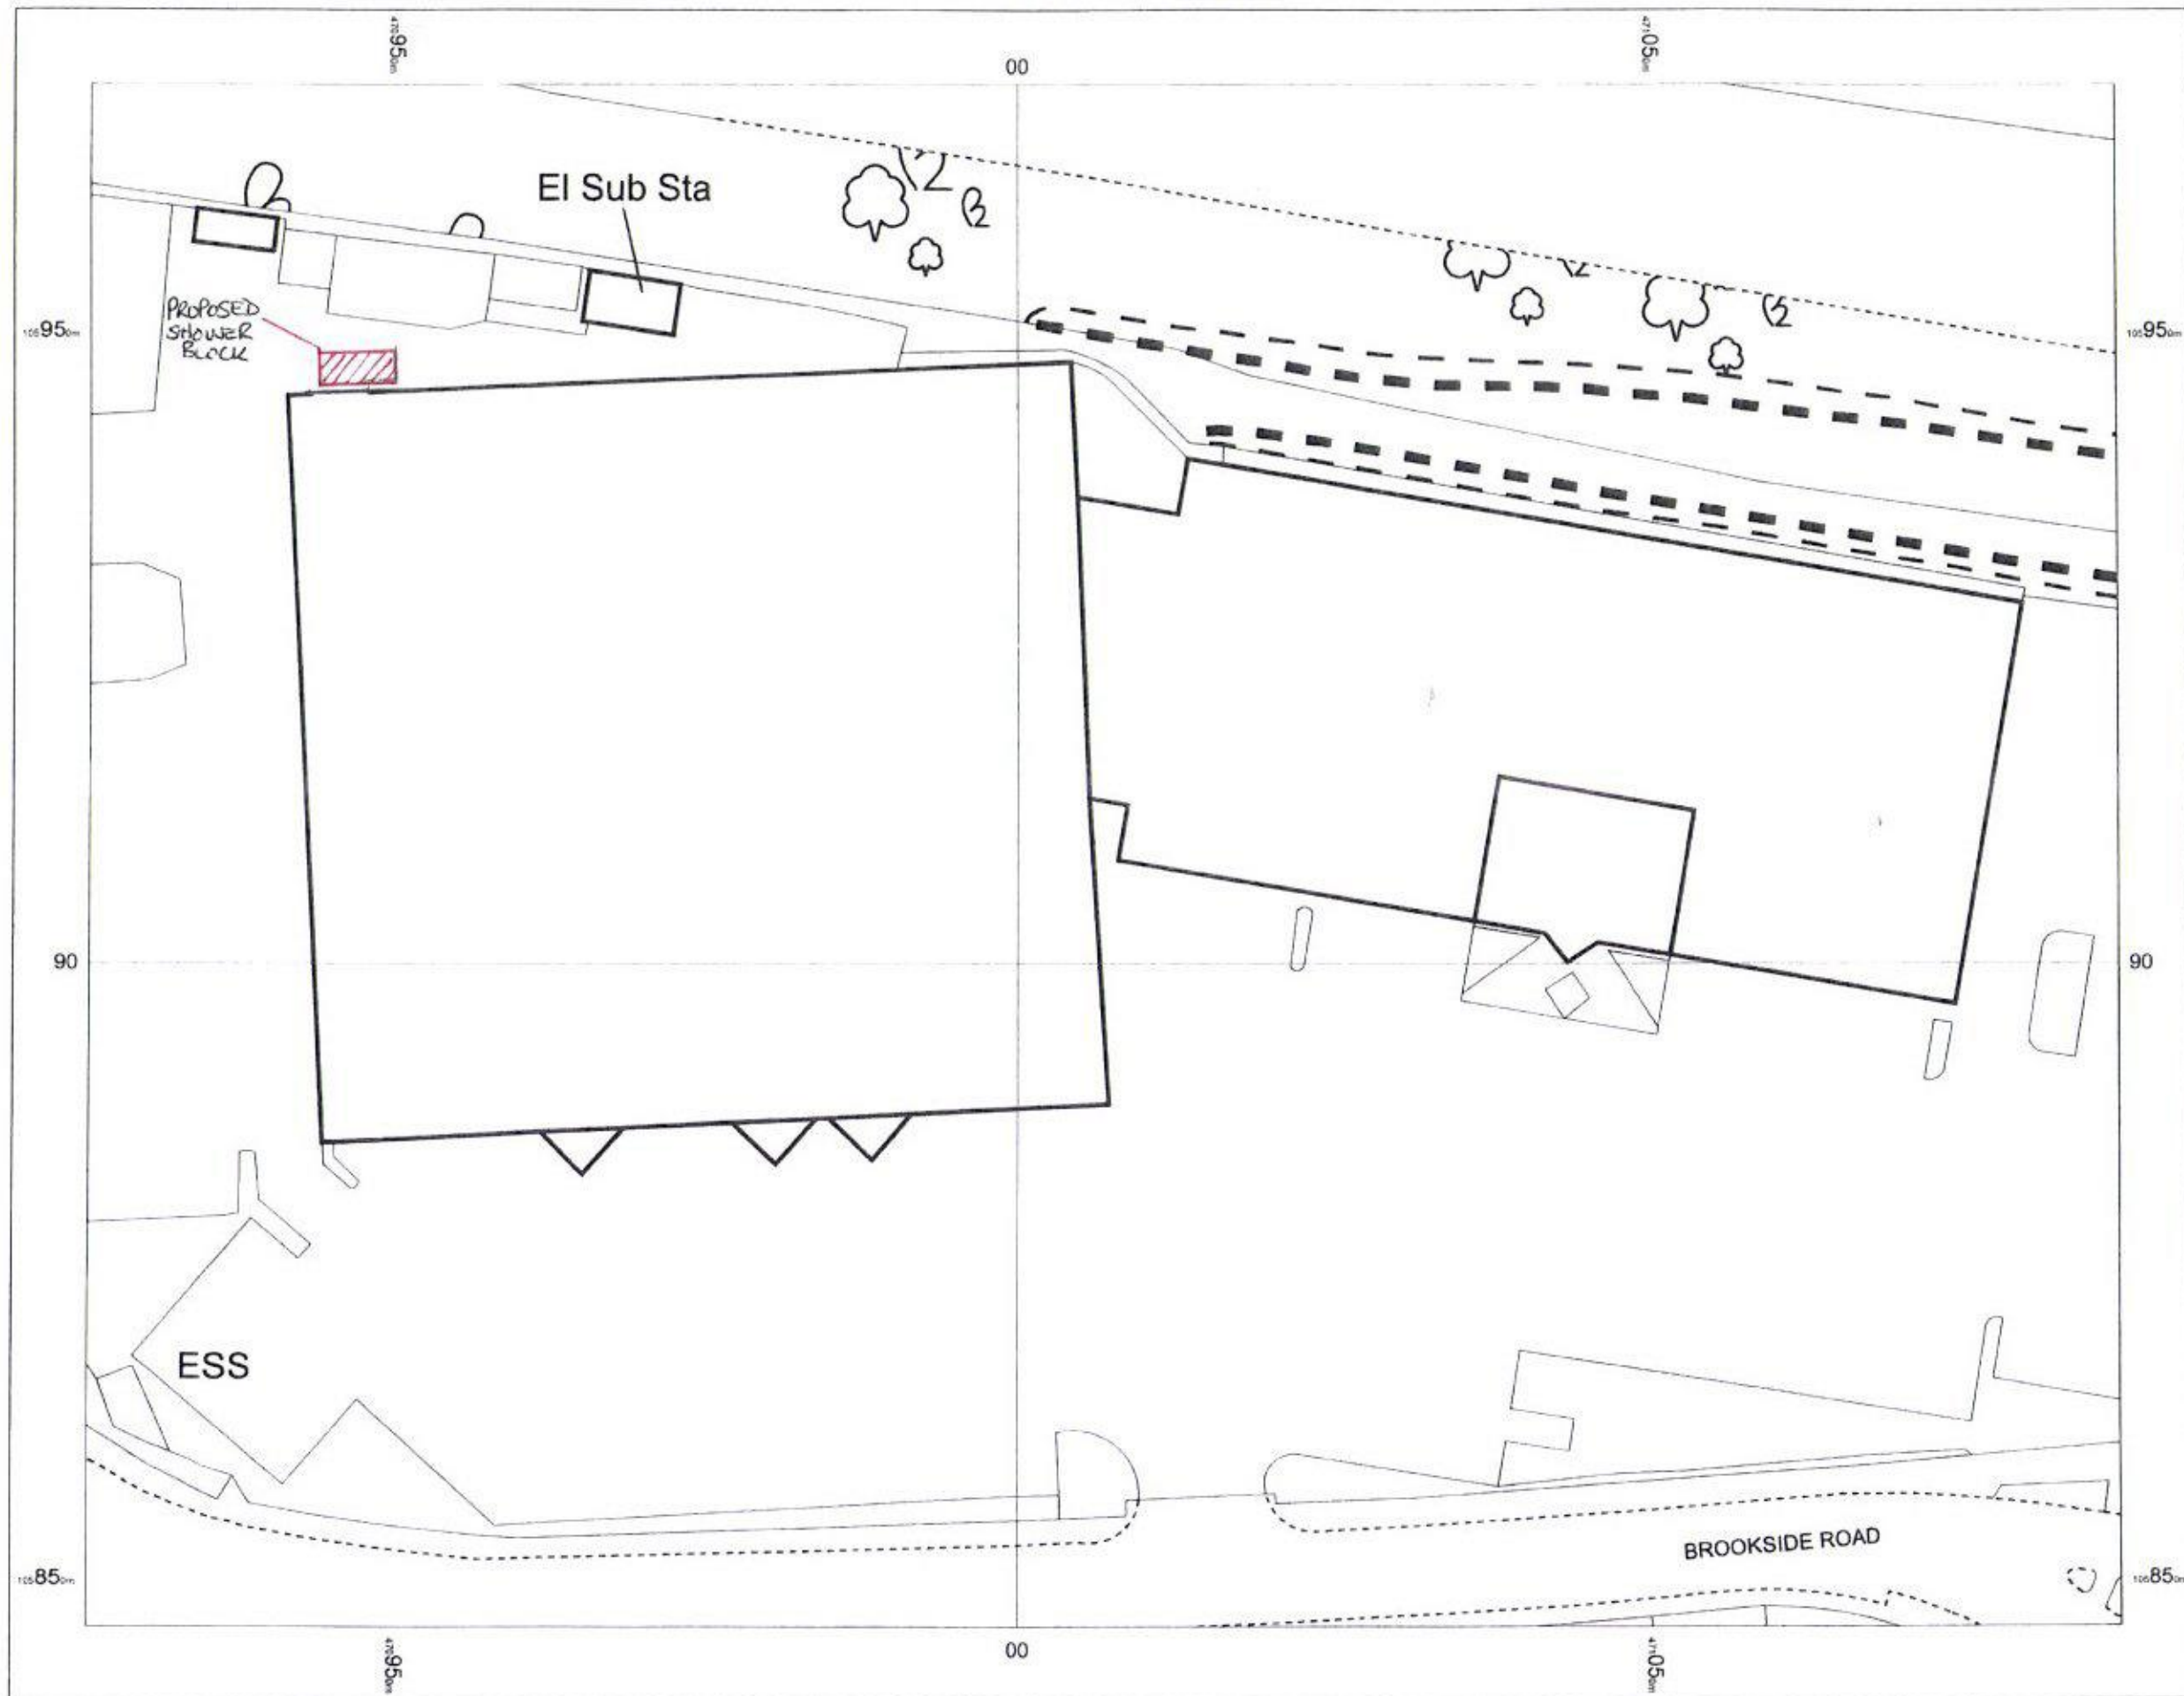

OS MasterMap 1250/2500/10000
scale
13 April 2016, ID:
BLJT-00519106
www.planningapplicationmaps.co.uk

1:500
scale
print
at
A3,
Centre:
471007
E,
105908
N

©Crown
Copyright
Ordnance
Survey.
Licence
no.
100051661

