



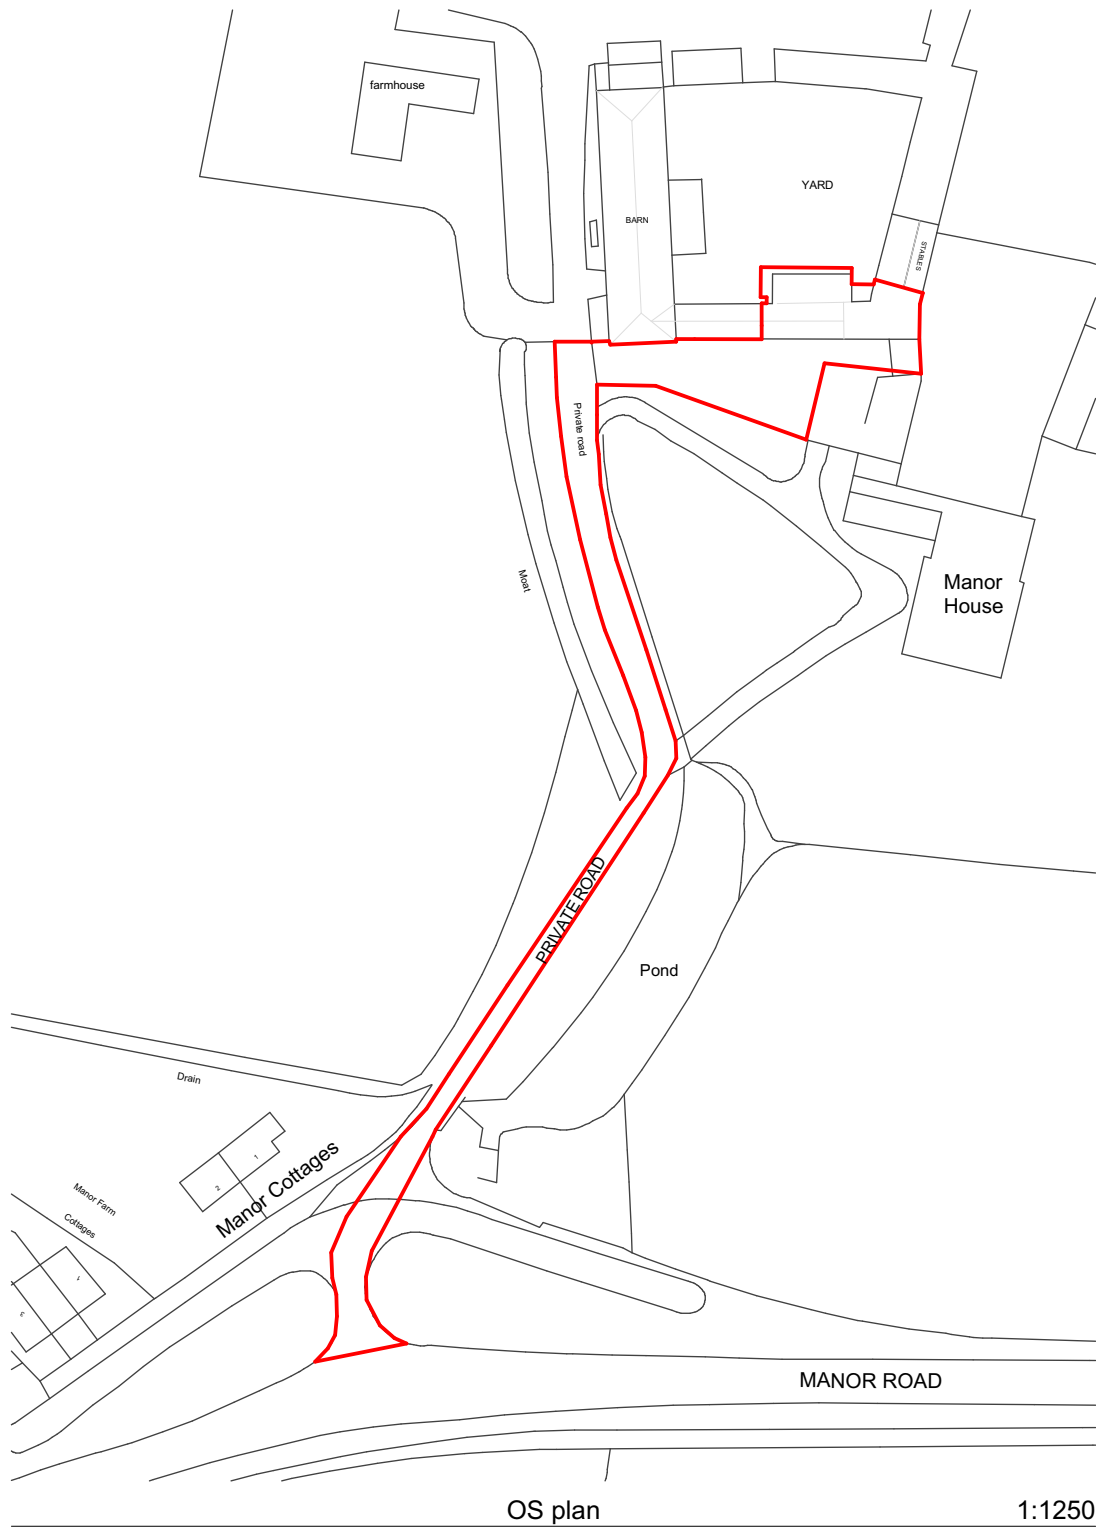

1:1250

— Proposed development area

Osier Dell, Manor Farm
Manor Road
Hayling Island
PO110QW

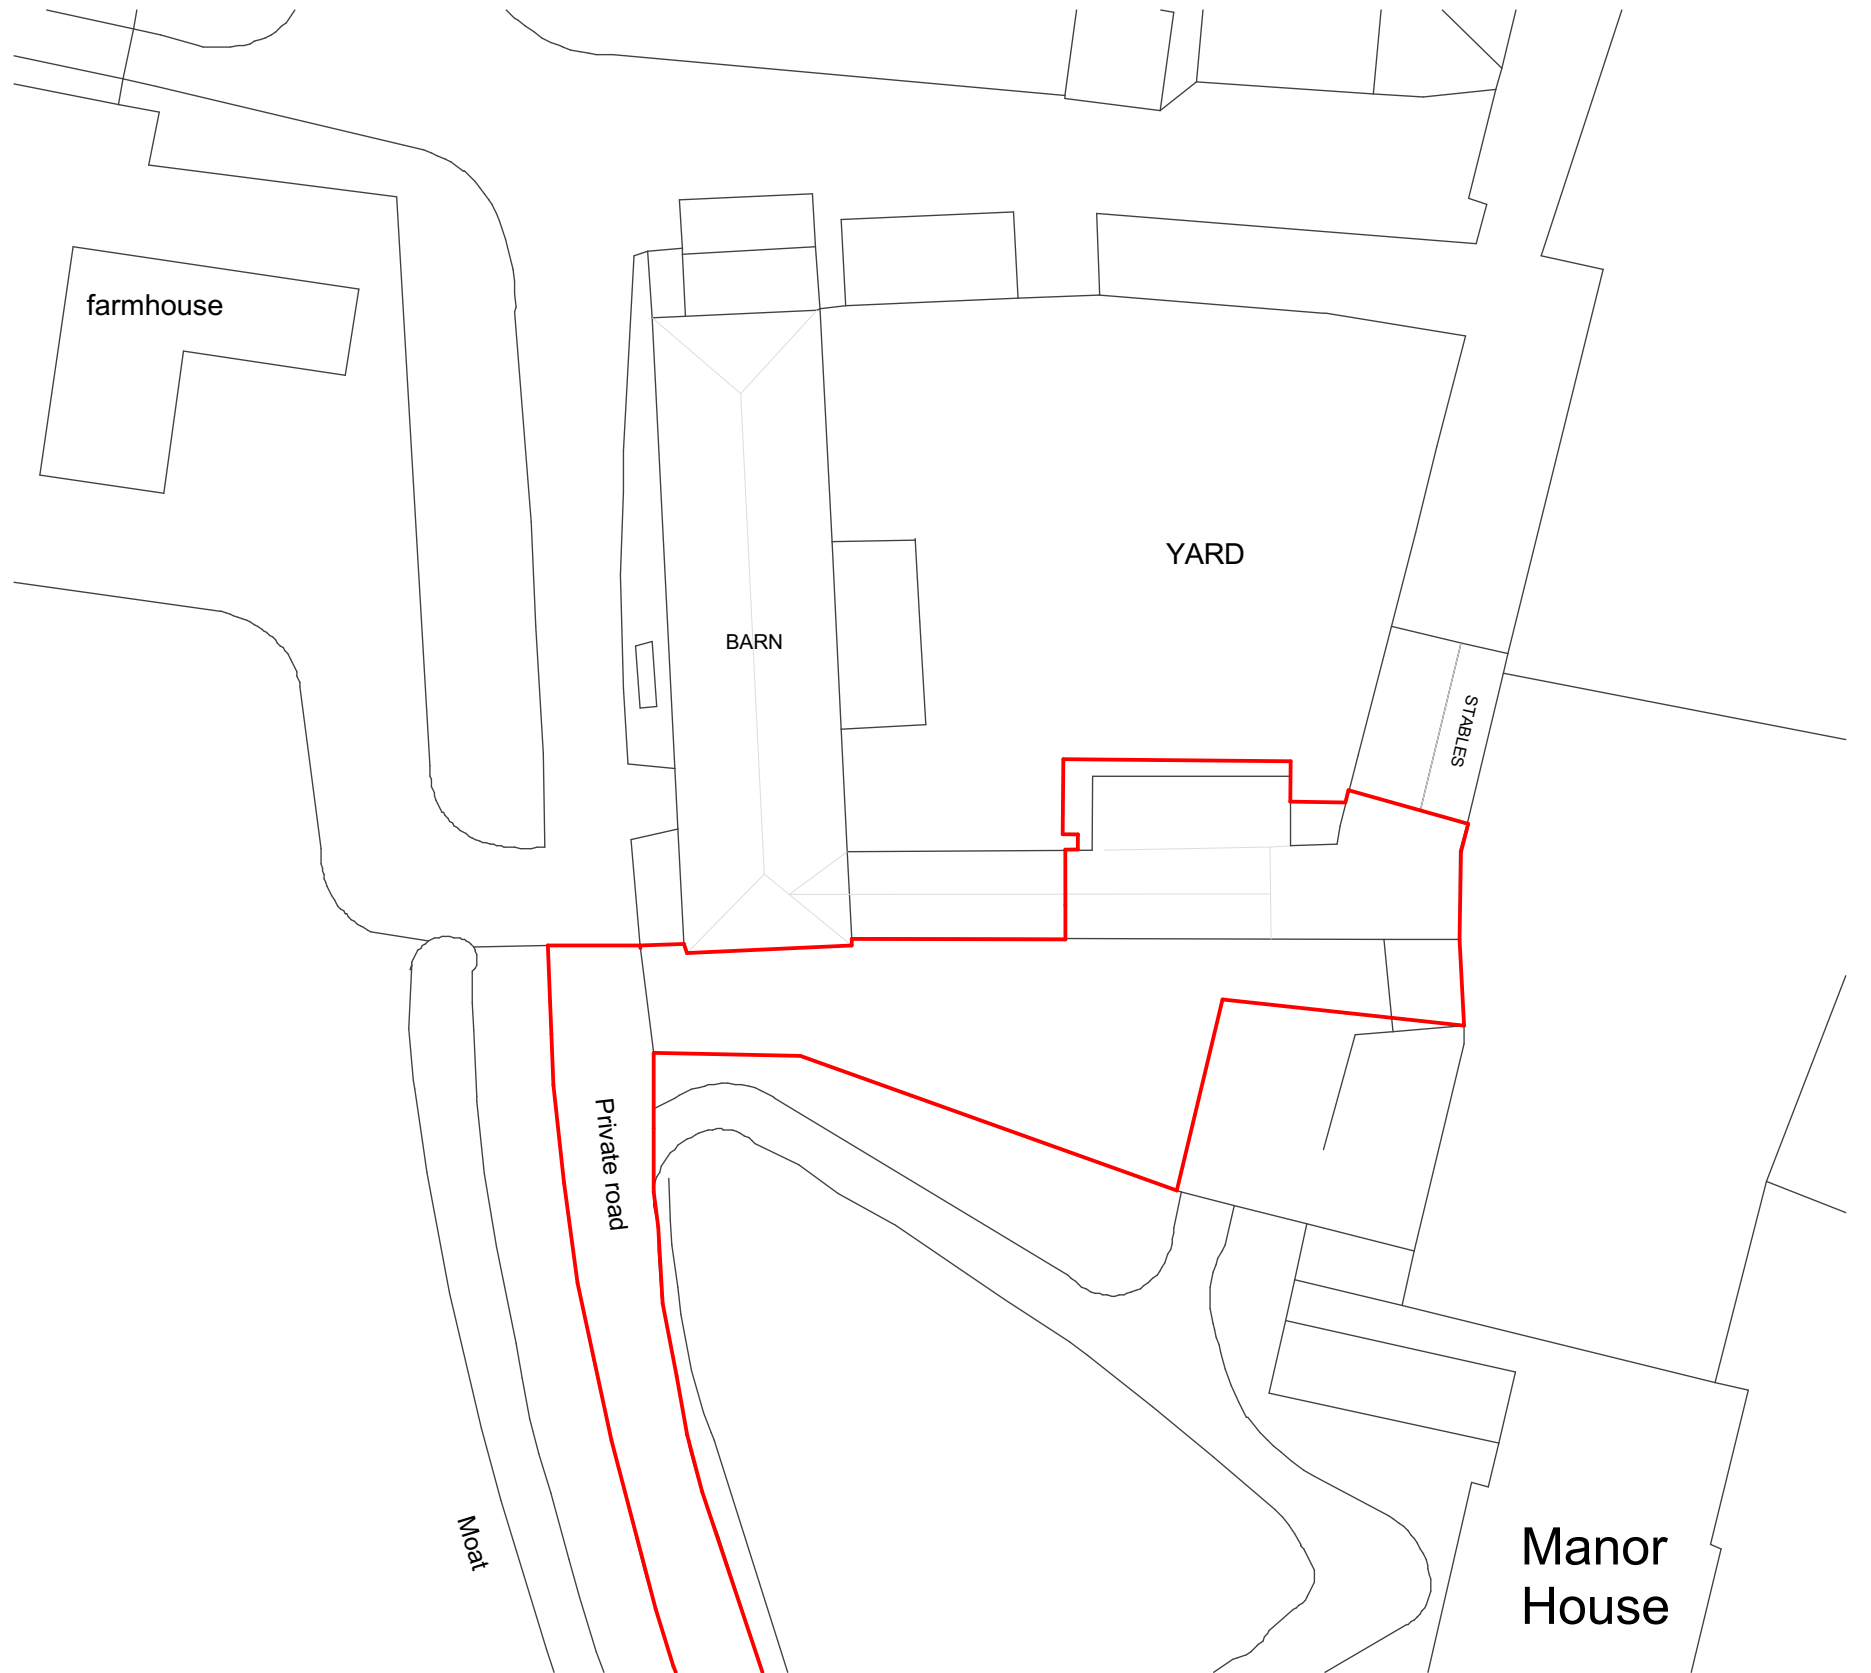

Block plan

1:500